




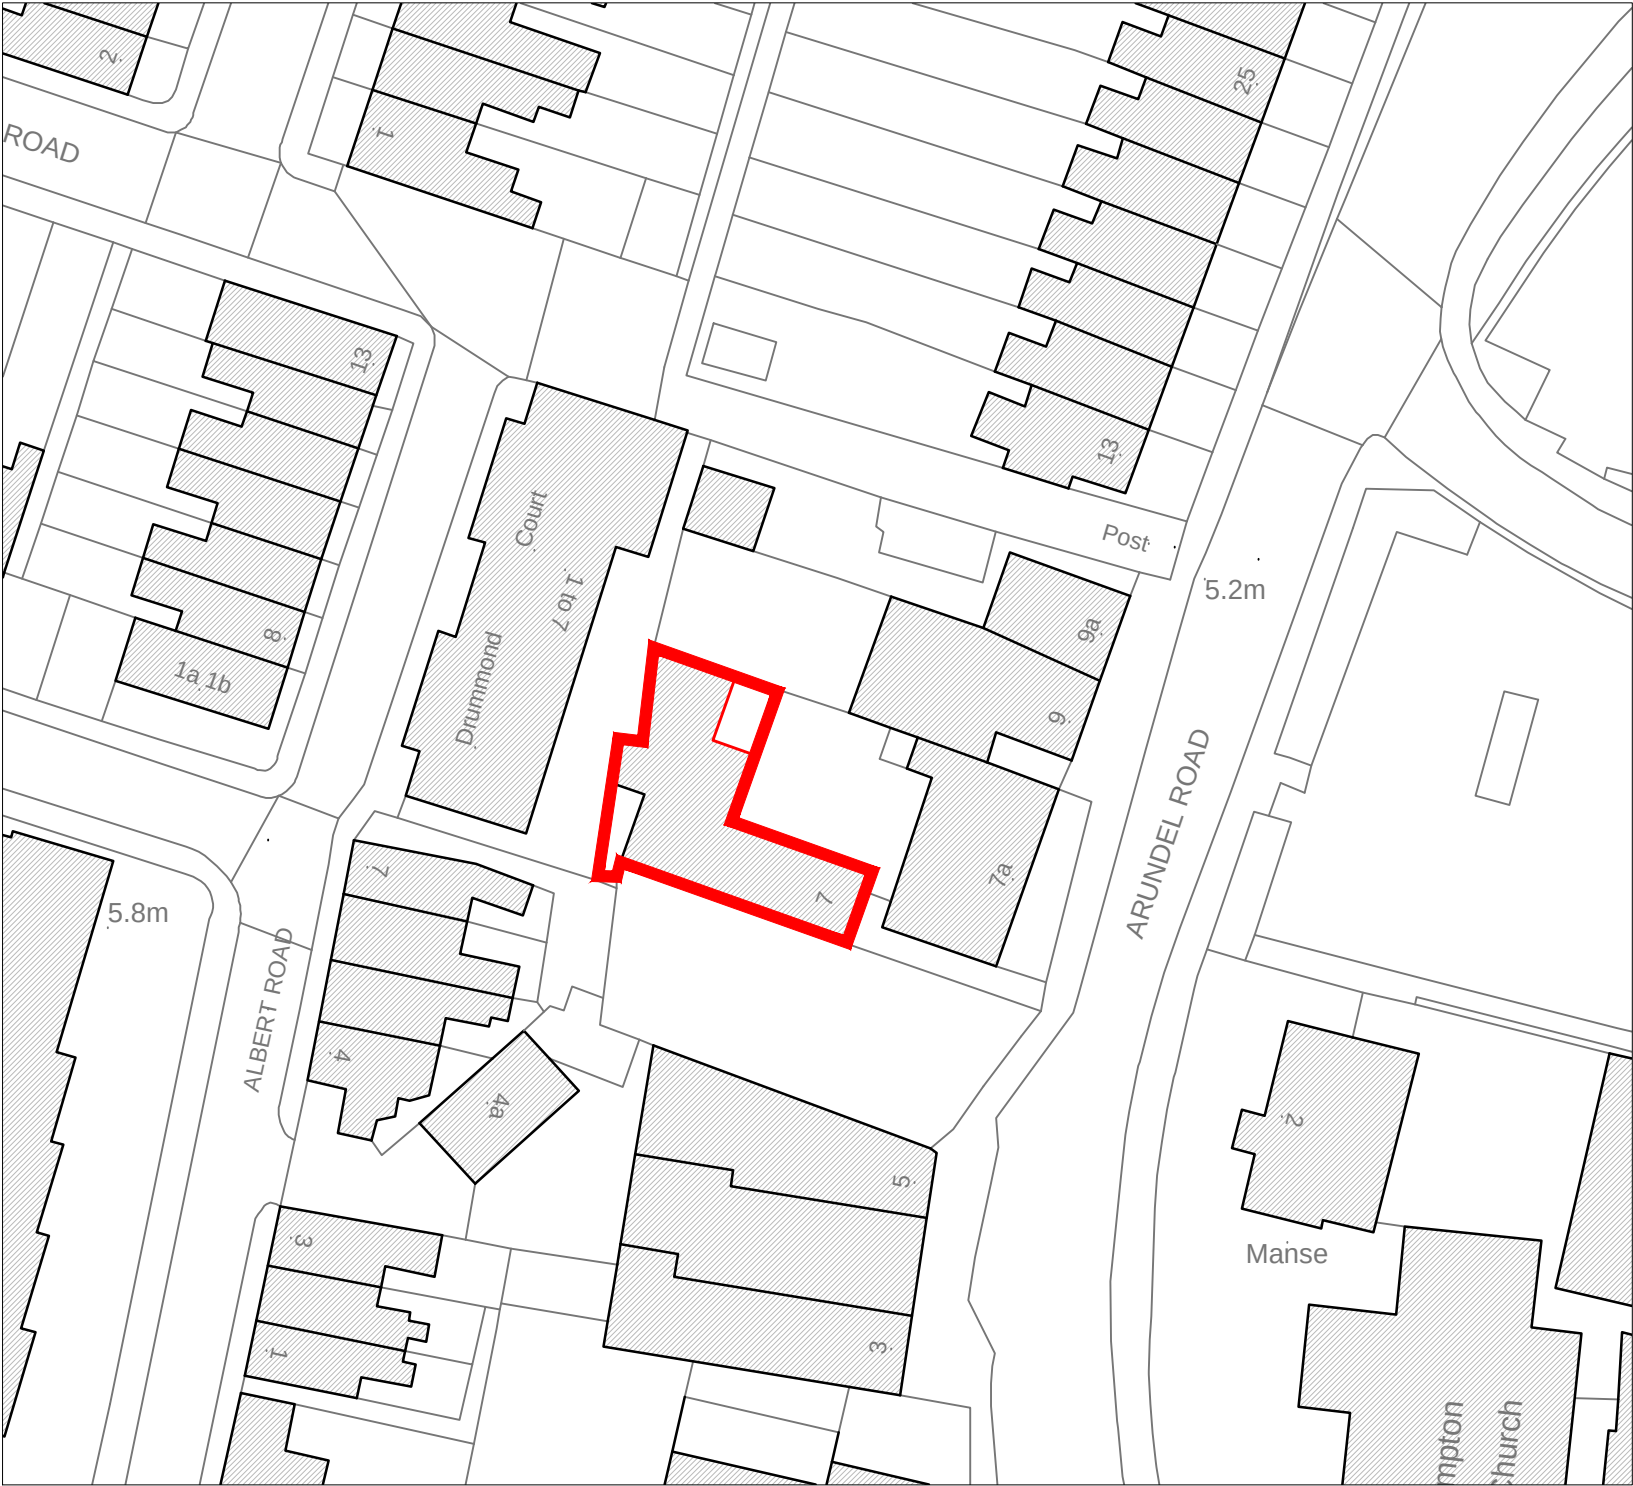

Proposed Block Plan Scale 1:500 @A3

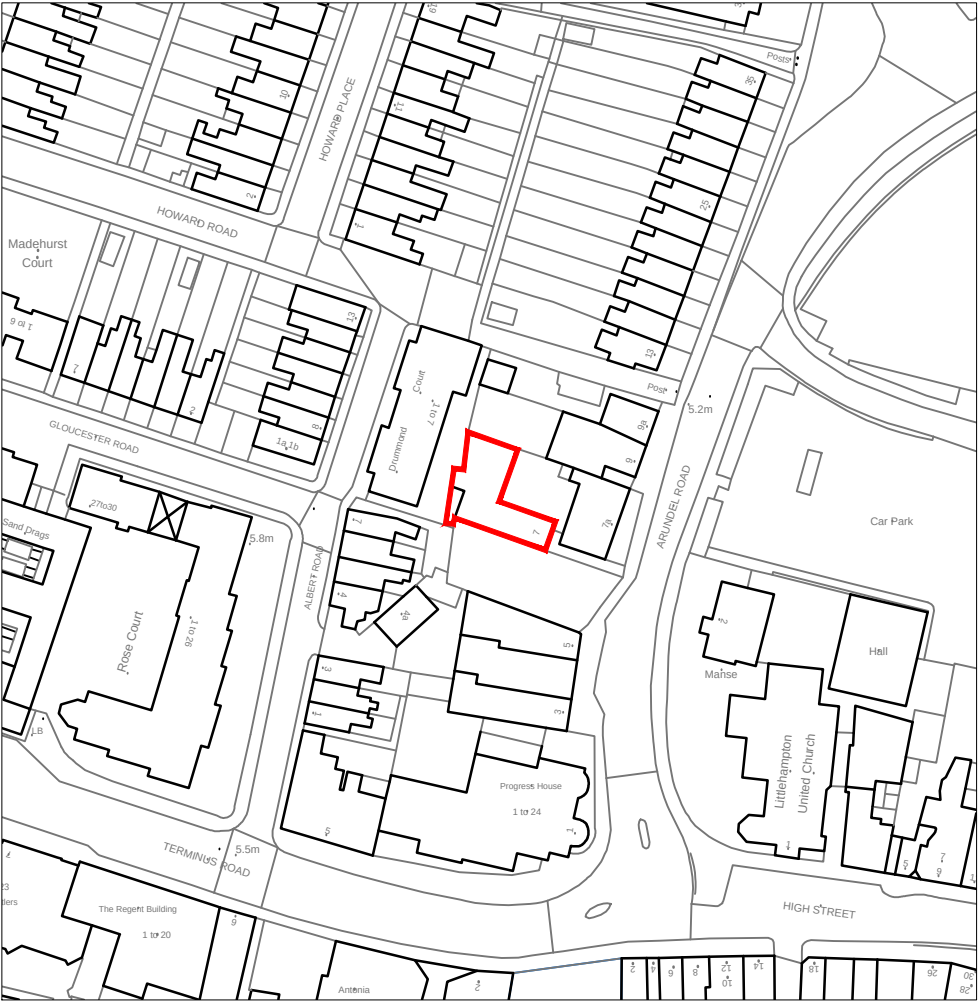

Existing Site Location Plan Scale 1:1250 @A3

 

Final set

rev.	date

These drawings should be approved by local Authority
No dimensions to be scaled from this drawing. All dimensions to be checked on site. This drawing is copyright and should not be reproduced without the permission of the Architects.

client Conan Sturdy

project 7 Arundel Road
Littlehampton

drawing Site location & block plans

scale Shown@A3 date March 2022
drawn FRFC

19a Wilbury Avenue
Hove, East Sussex
BN3 6HS
tel: 01273 203230
fax: 01273 321687
email: info@taarchitects.co.uk

Turner Associates
Architects and Planning Consultants

TA 1374 /01 rev.