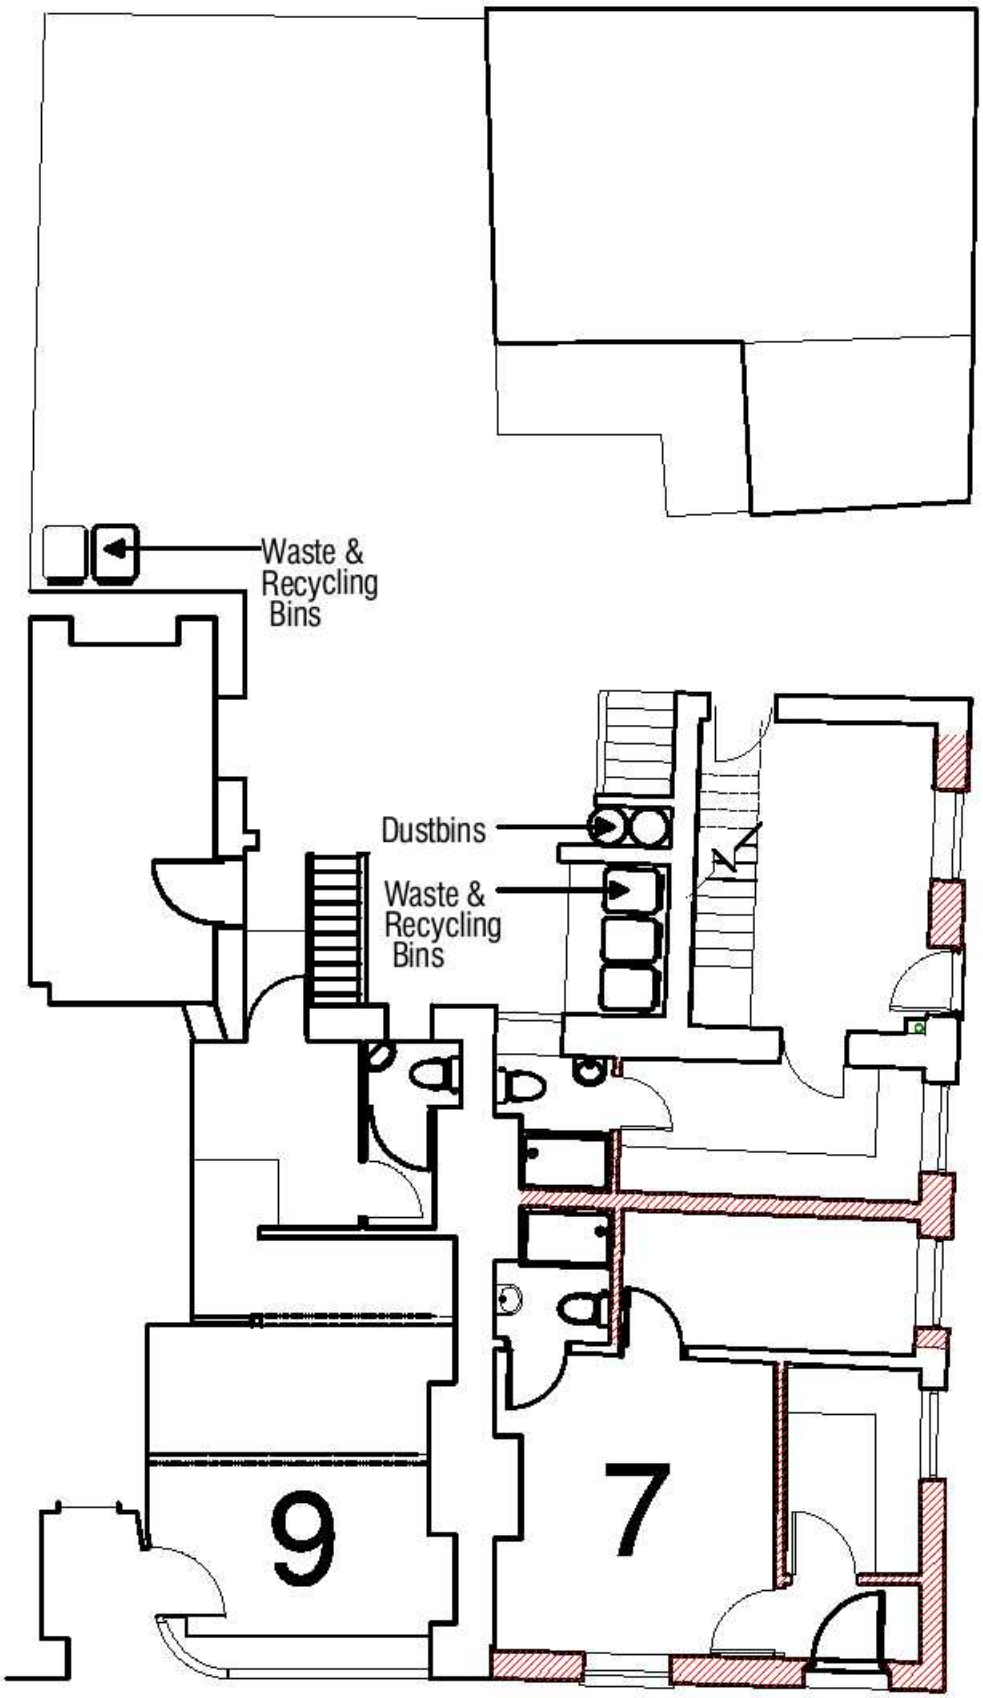

GROUND FLOOR PLAN

WESTERN ROAD

NORFOLK ROAD