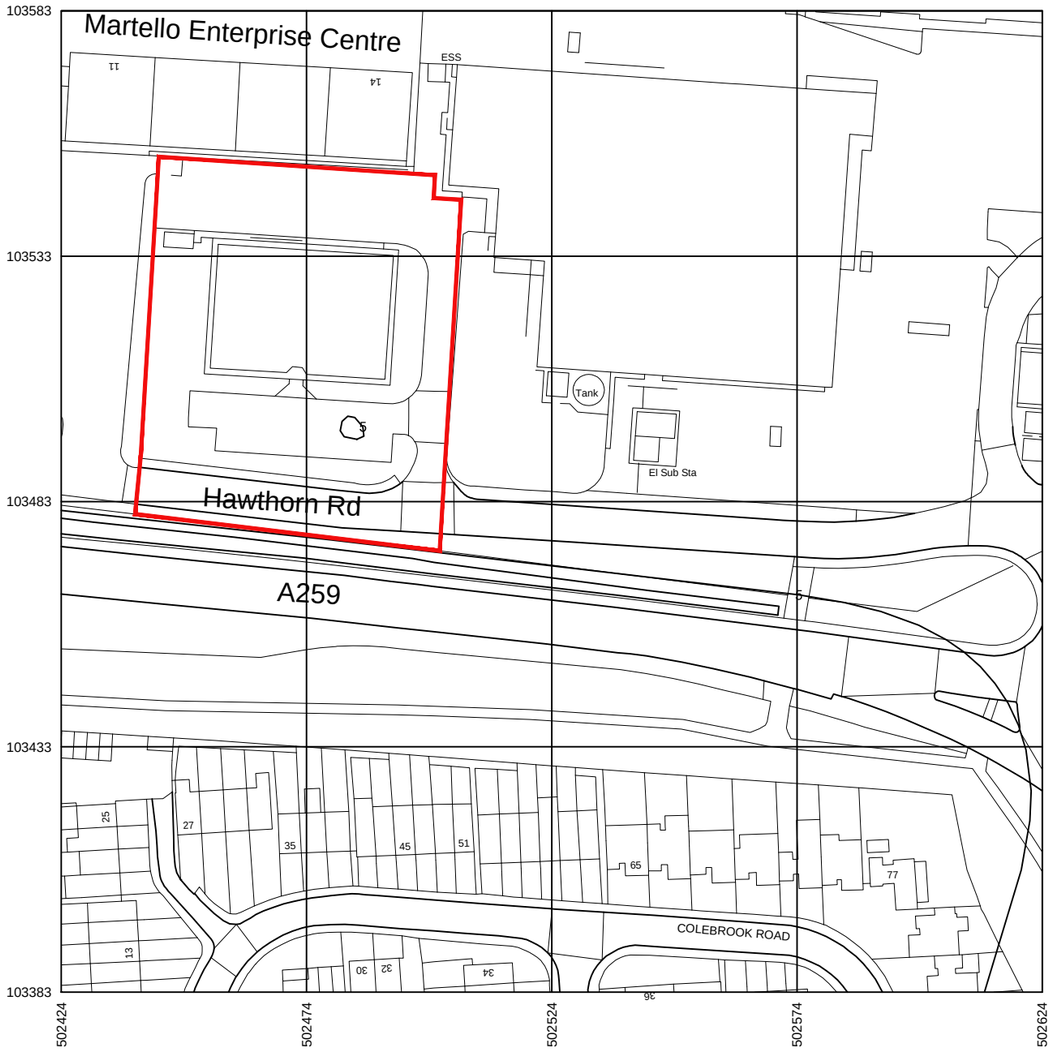

N

Produced on 24 September 2018 from the Ordnance Survey National Geographic Database and incorporating surveyed revision available at this date.
This map shows the area bounded by 502424,103383 502424,103583 502624,103583 502624,103383
Reproduction in whole or part is prohibited without the prior permission of Ordnance Survey.
Crown copyright 2018. Supplied by copla ltd trading as UKPlanningMaps.com a licensed Ordnance Survey partner (100054135).
Data licenced for 1 year, expiring 24 September 2019. Unique plan reference: v4b/282939/385221

0 10 20 30 40 50

BAR SCALE in METRES

STAAC ©

1A Fairlight Road
Eastbourne
BN22 7NY

t: 01323 325354
t: 01932 506111
e: ashley@staac.co.uk
e: planning@staac.co.uk

NOTES:

This drawing is to be read in conjunction with all relevant Architects and Engineers drawings
Only figured dimensions are to be used for construction
All dimensions are to be verified on site prior to work commencing

No.	Description	Date

Client:	Chico & Mash
Address:	Unit 4 Hawthorn Road, Littlehampton.
Project:	Proposed Conversion
Drawing title:	Site Location Plan
Project No	18107
Date	25-09-18
Drawn by	IA
Drawing No	SLP01
Scale1:1250@A3	