


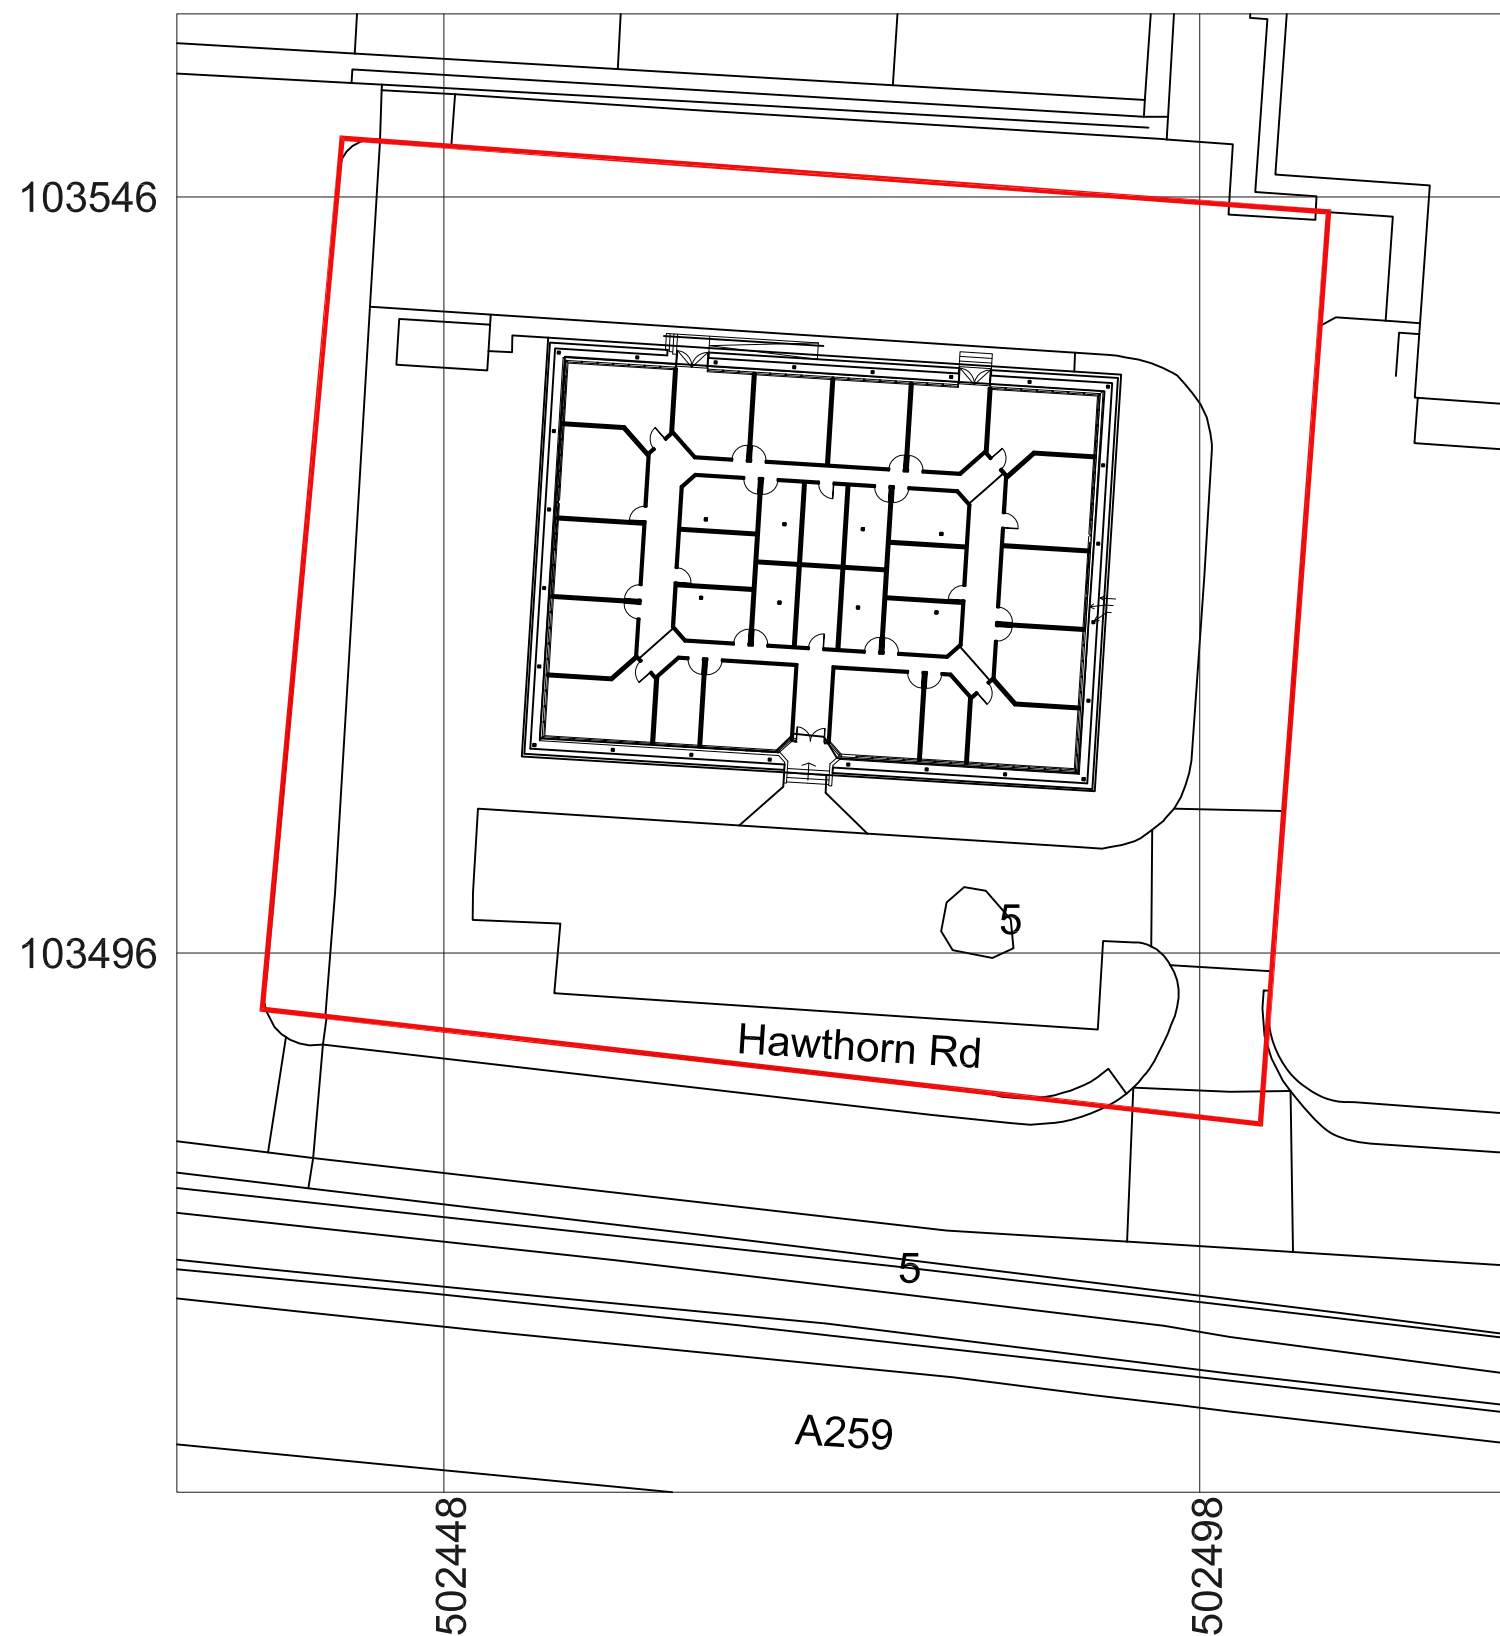

STAAC ©

1A Fairlight Road
Eastbourne
BN22 7NY

t: 01323 325354
t: 01932 506111
e: ashley@staac.co.uk
e: planning@staac.co.uk

NOTES:

This drawing is to be read in conjunction with
all relevant Architects and Engineers drawings
Only figured dimensions are to be used for
construction
All dimensions are to be verified on site prior to
work commencing

No.	Description	Date

Client: Chico & Mash

Address: Unit 4 Hawthorn
Road,
Littlehampton.

Project: Proposed
Conversion

Drawing
title: Block Plan

Project No 18107

Date 12-09-18

Drawn by IA

Drawing No BP01

Scale1:500@A3