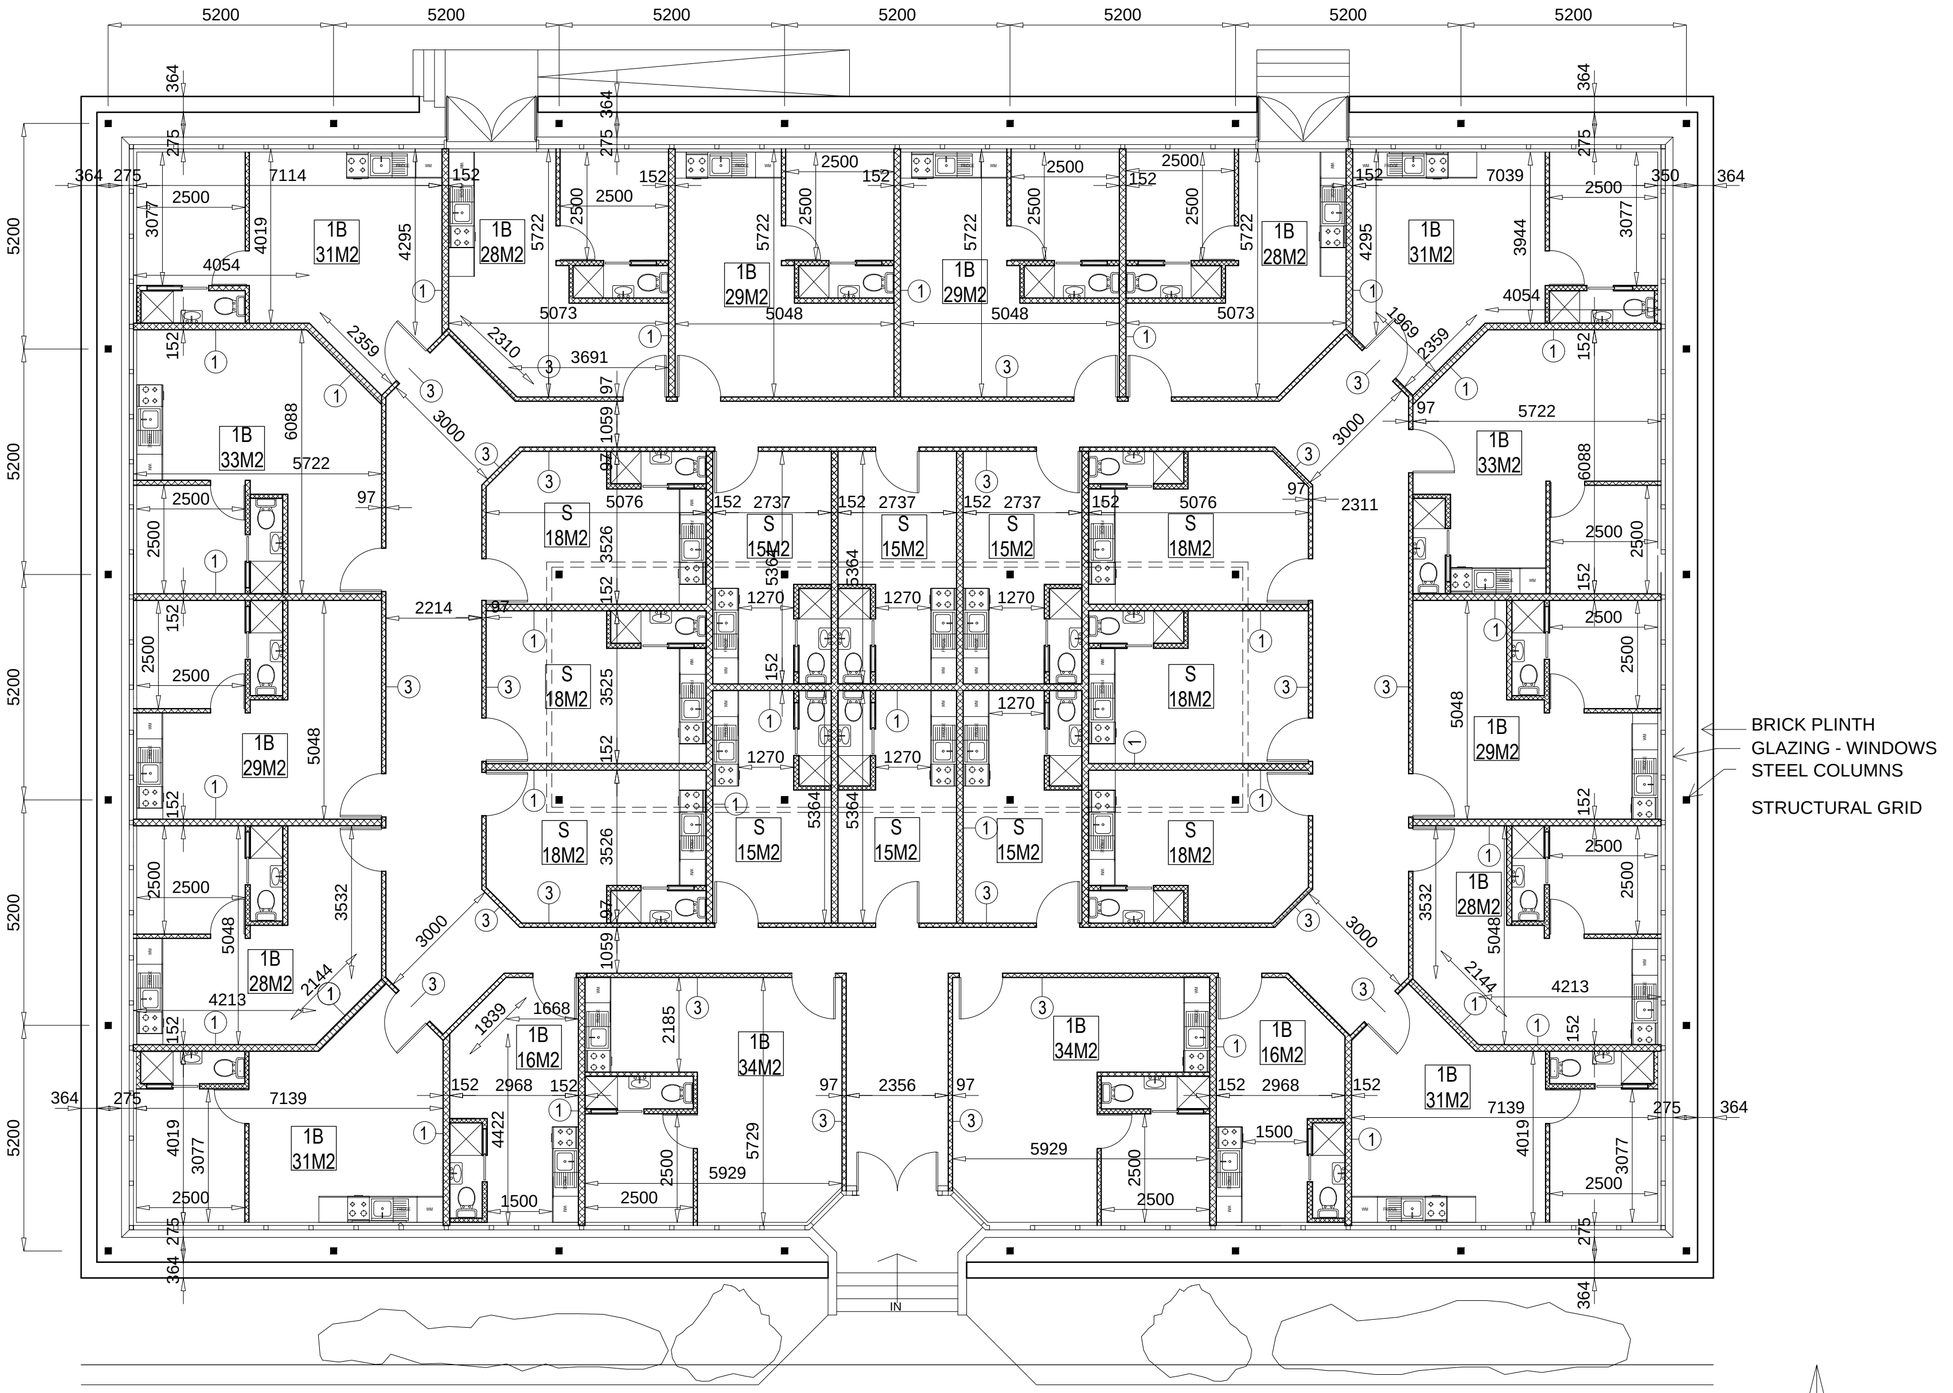

GROUND FLOOR PLAN

North

0 2 4 6 8 10

1:100 SCALE in METRES

STAAC ©

1A Fairlight Road
Eastbourne
BN22 7NY

t: 01323 325354
t: 01932 506111
e: ashley@staac.co.uk
e: planning@staac.co.uk

NOTES:

This drawing is to be read in conjunction with all relevant Architects and Engineers drawings
Only figured dimensions are to be used for construction
All dimensions are to be verified on site prior to work commencing

	Description	Date

Client: Chico & Mash

Address: Unit 4 Hawthorn Road, Littlehampton.

Project:

Drawing title: Proposed Plans

Project No	18107
Date	27-09-18
Drawn by	IA/AP
Drawing No	P01B
Scale1:100@A2	

ARUN DISTRICT COUNCIL LU/7/19/PD