
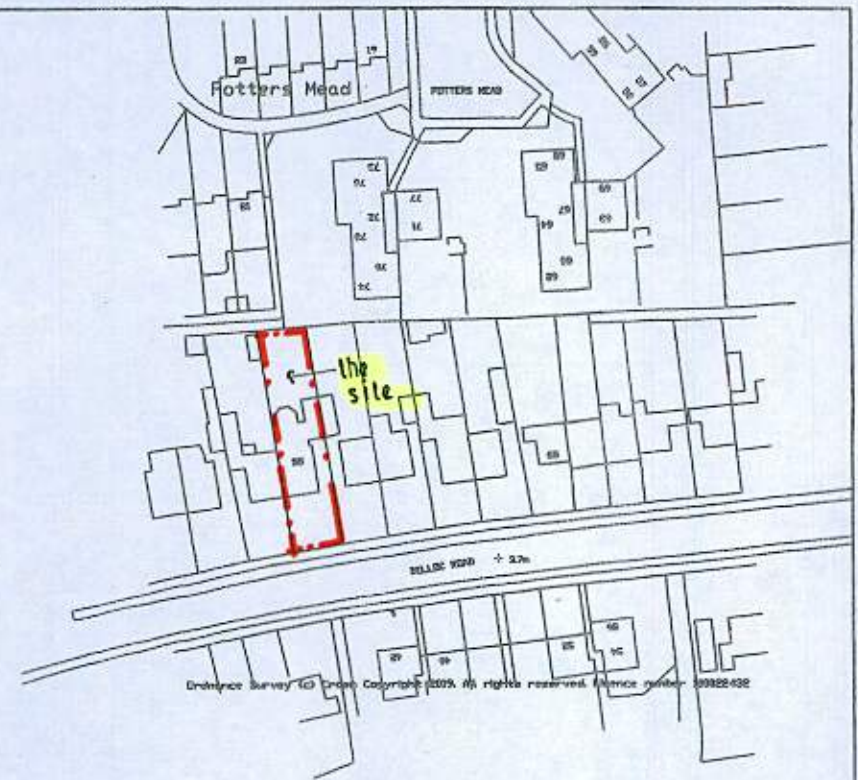


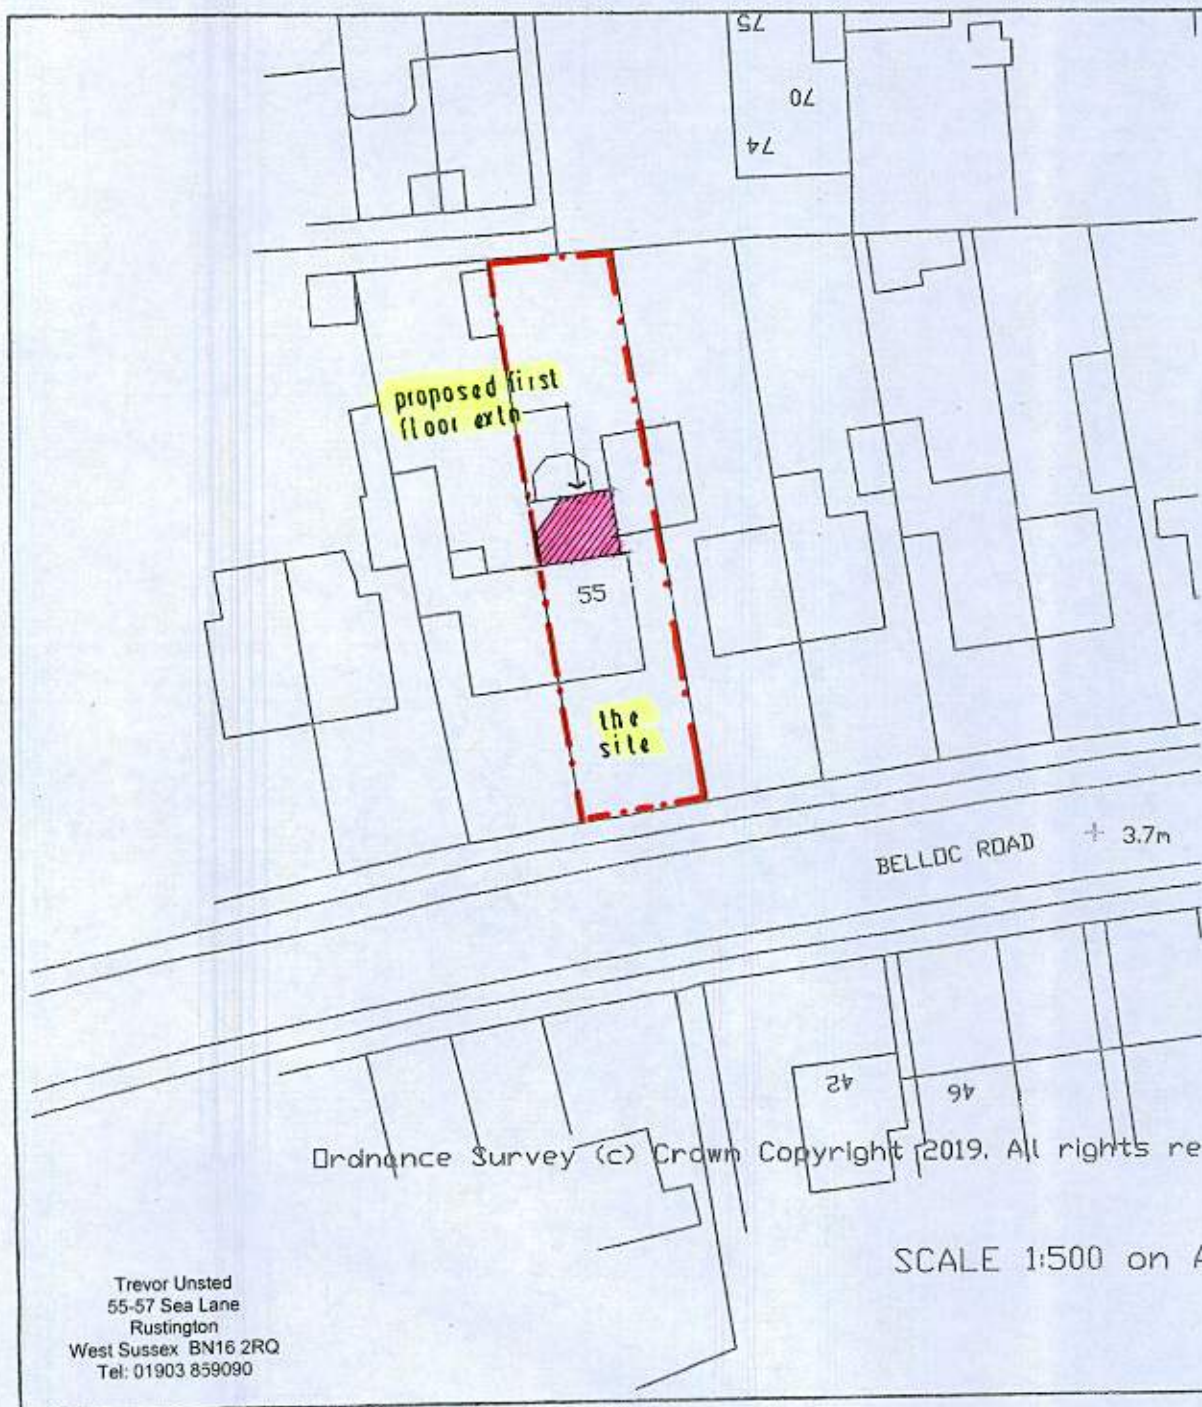

LOCATION 1:1250 on A4

REVISIONS

A.6.1.20 extension enlarged following approval of LU/325/19/HH dated 9.12.19

PROPOSED 1ST FLOOR EXTENSION

55 Belloc Road

Wick

Littlehampton

BN17 7EZ

for MR&MRS: S.HOPKINS.

19/4671 / 2.A.