
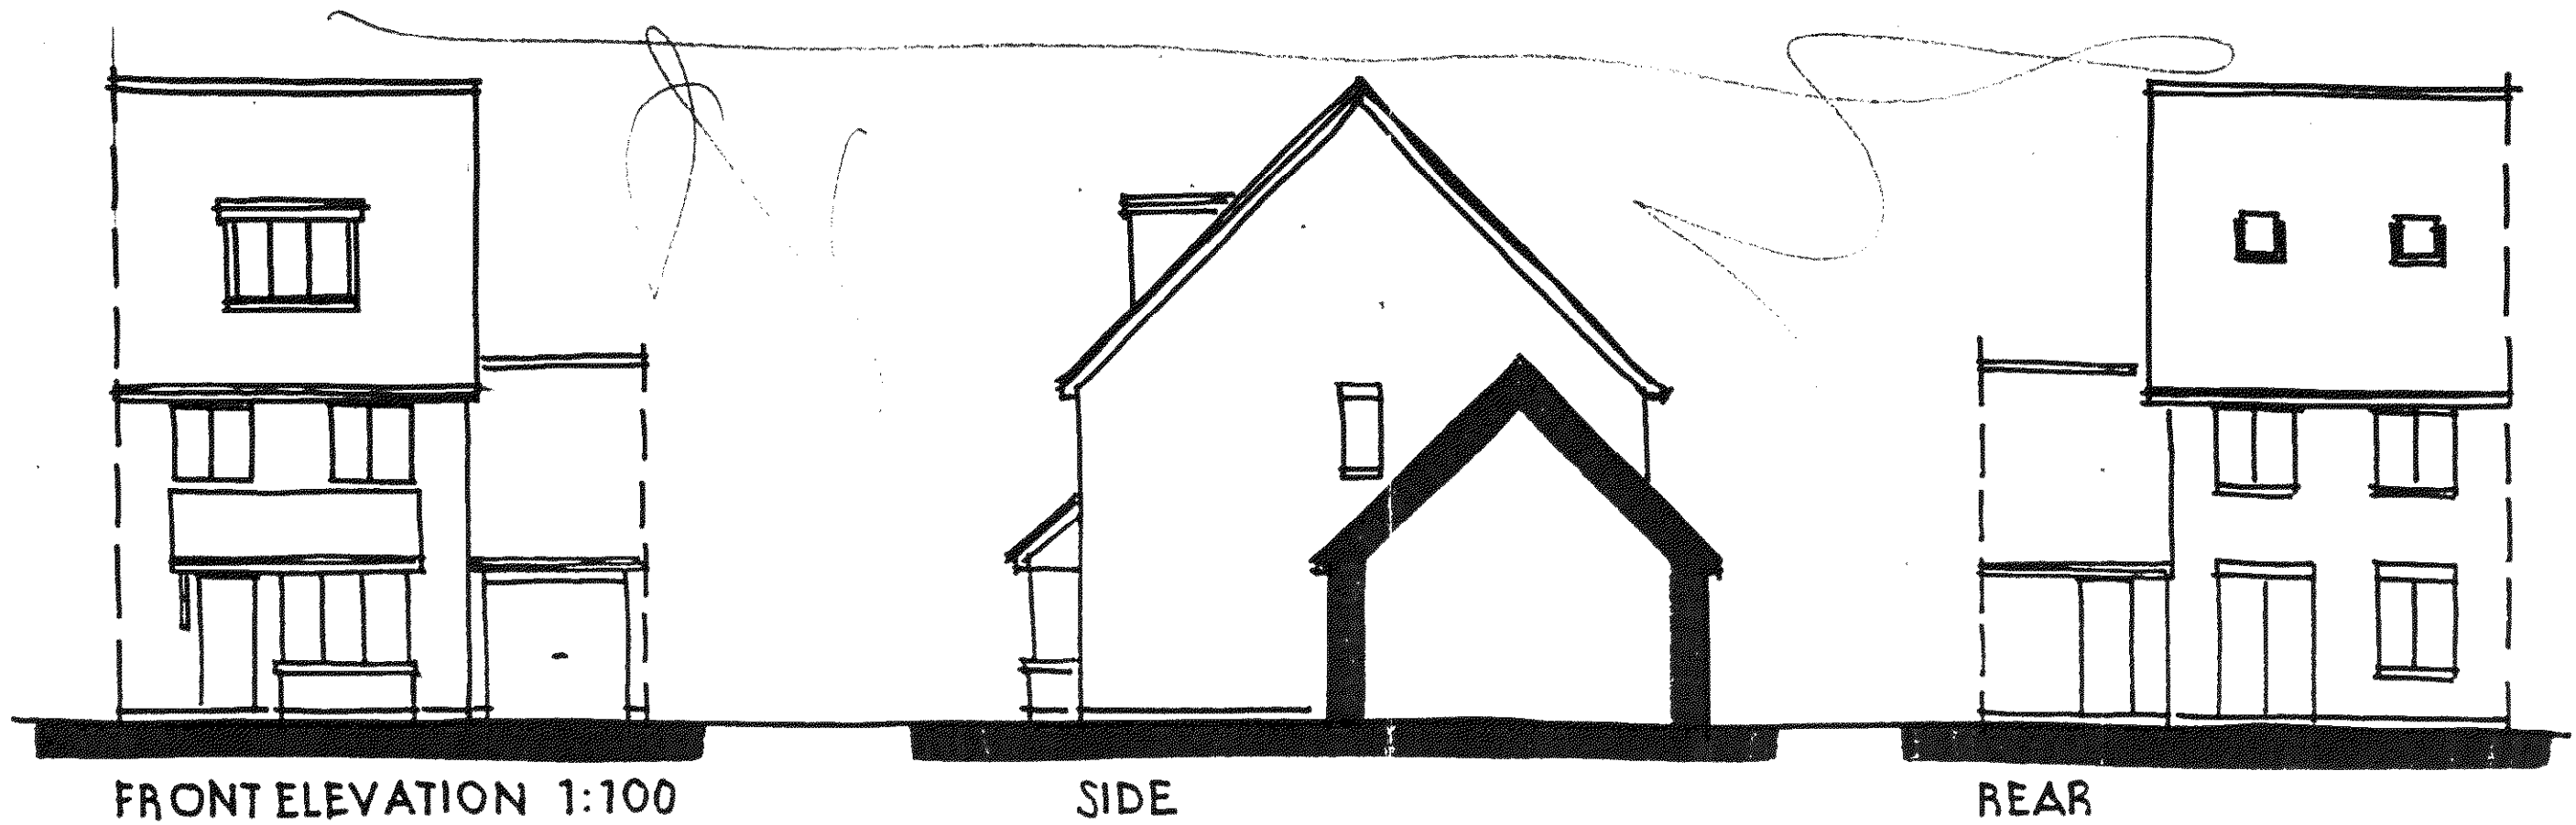


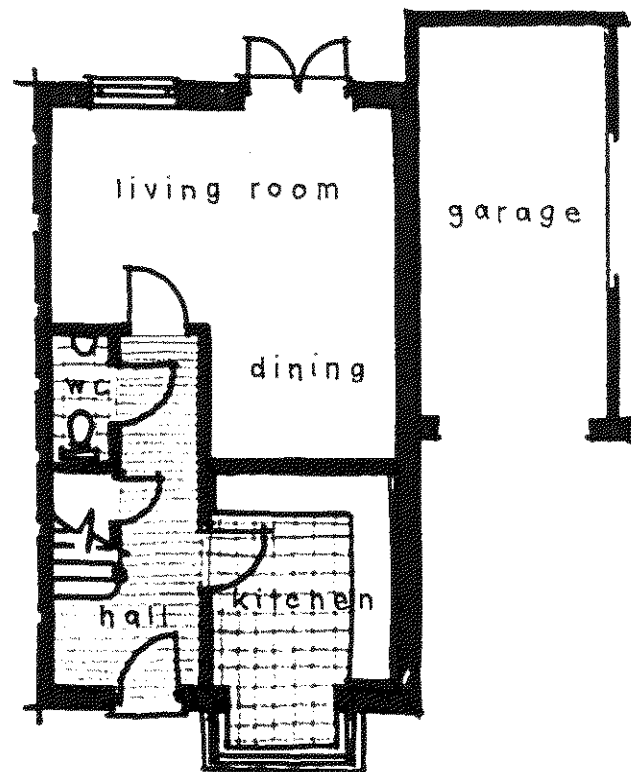

GROUND FLOOR PLAN 1:100

| ARUN DISTRICT COUNCIL |    |    |    |  |
|-----------------------|----|----|----|--|
| No.                   | LU | 81 | 10 |  |

Wayne Gander MCIAT  
Architectural Technologist  
98 Durrington Lane  
Worthing  
West Sussex BN13 2RQ  
Tel/Fax 01903 694817

11 GRATWICKE DRIVE, LITTLEHAMPTON  
(Plot 310 Elysian Fields)  
Existing details 01

March 2010