



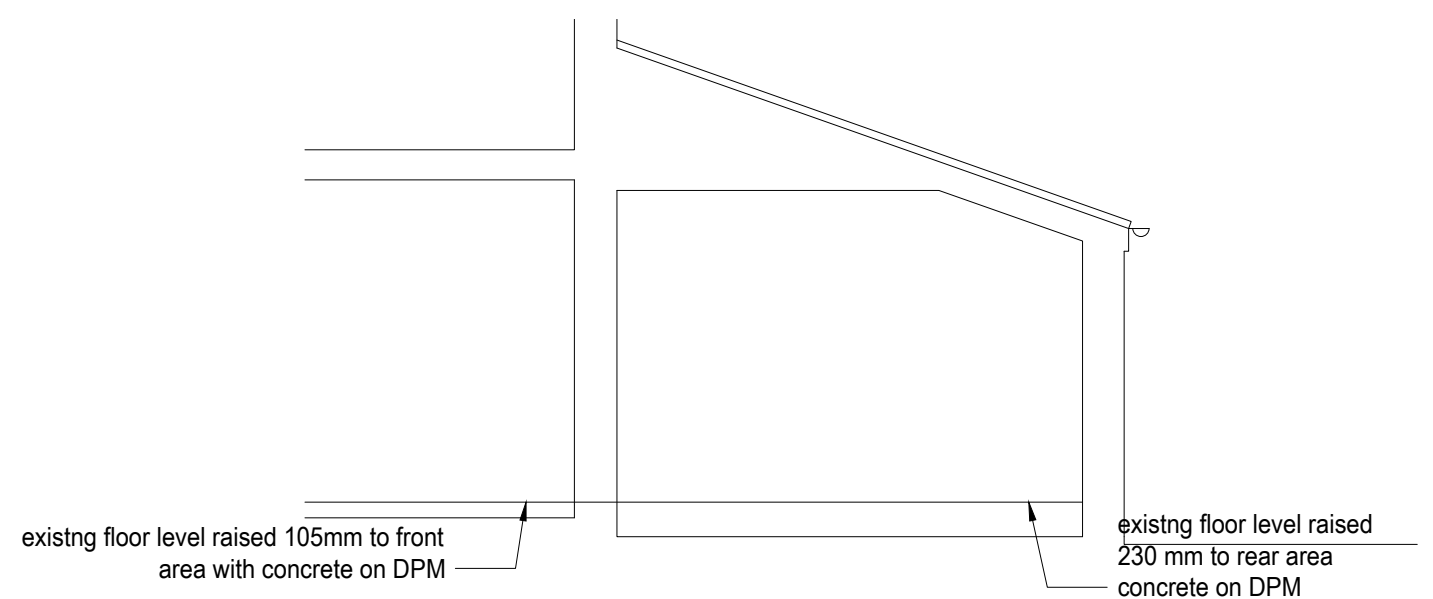

Proposed cross section through rear 1:50

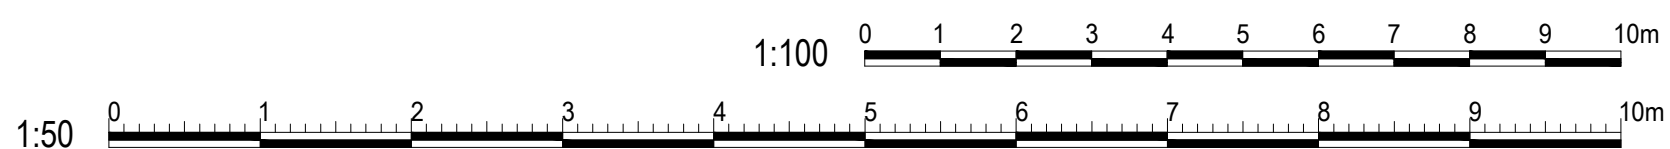

Do not scale off drawing, check all dimensions on site before all work is commenced	All goods materials workmanship to conform with current building regs BSS and COP's
---	---