
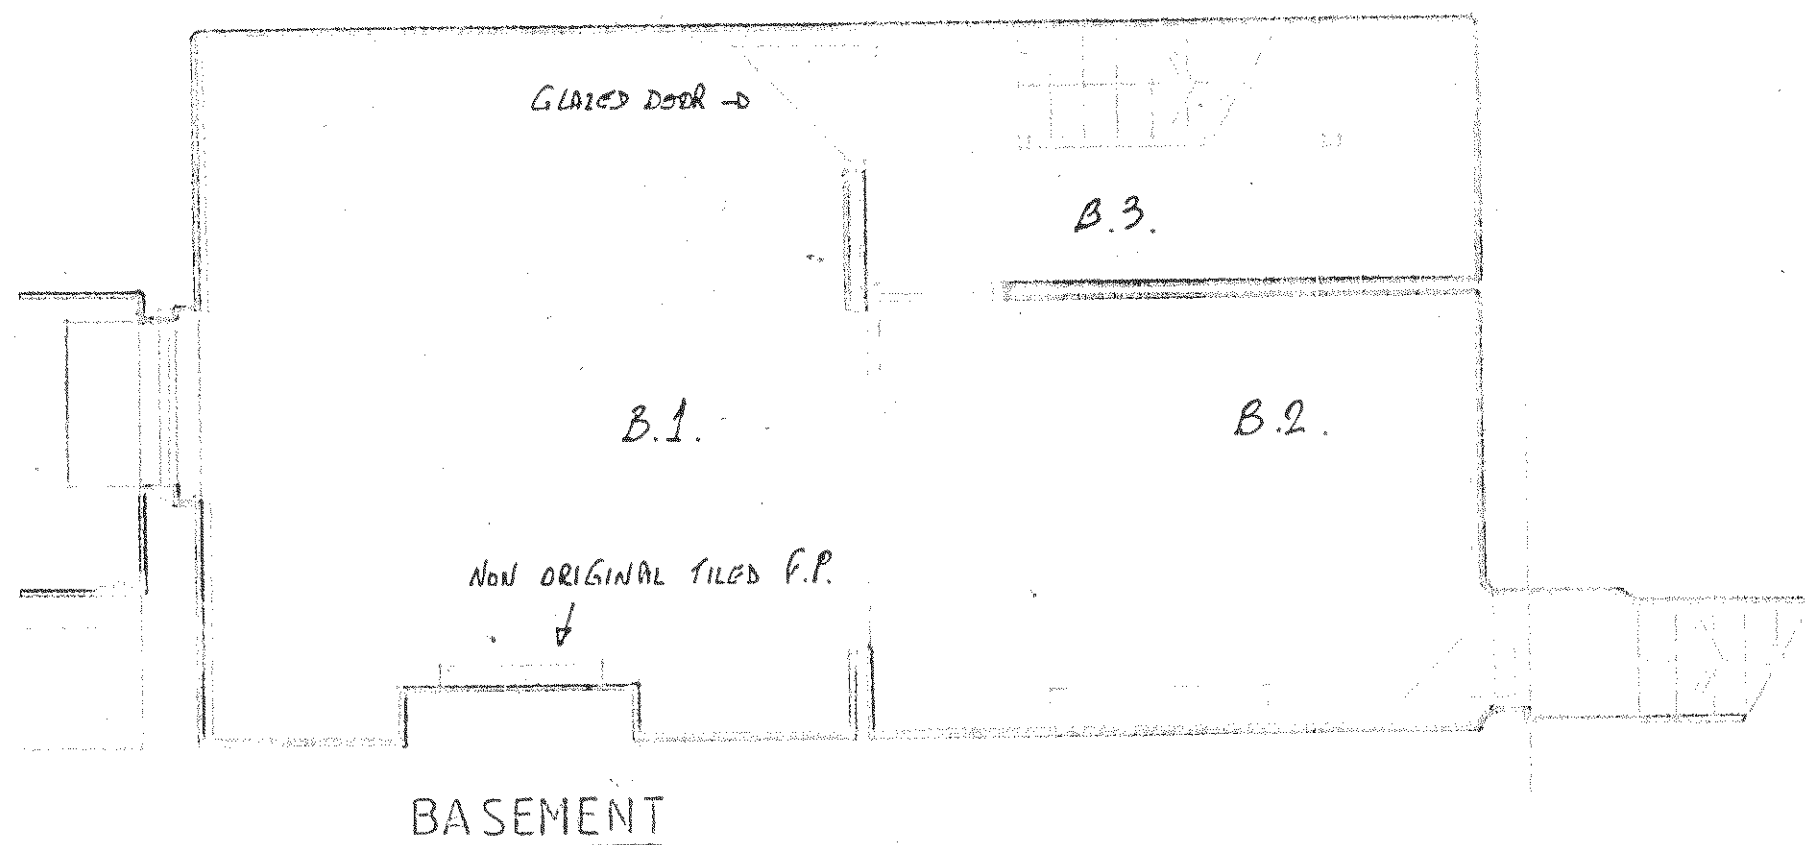


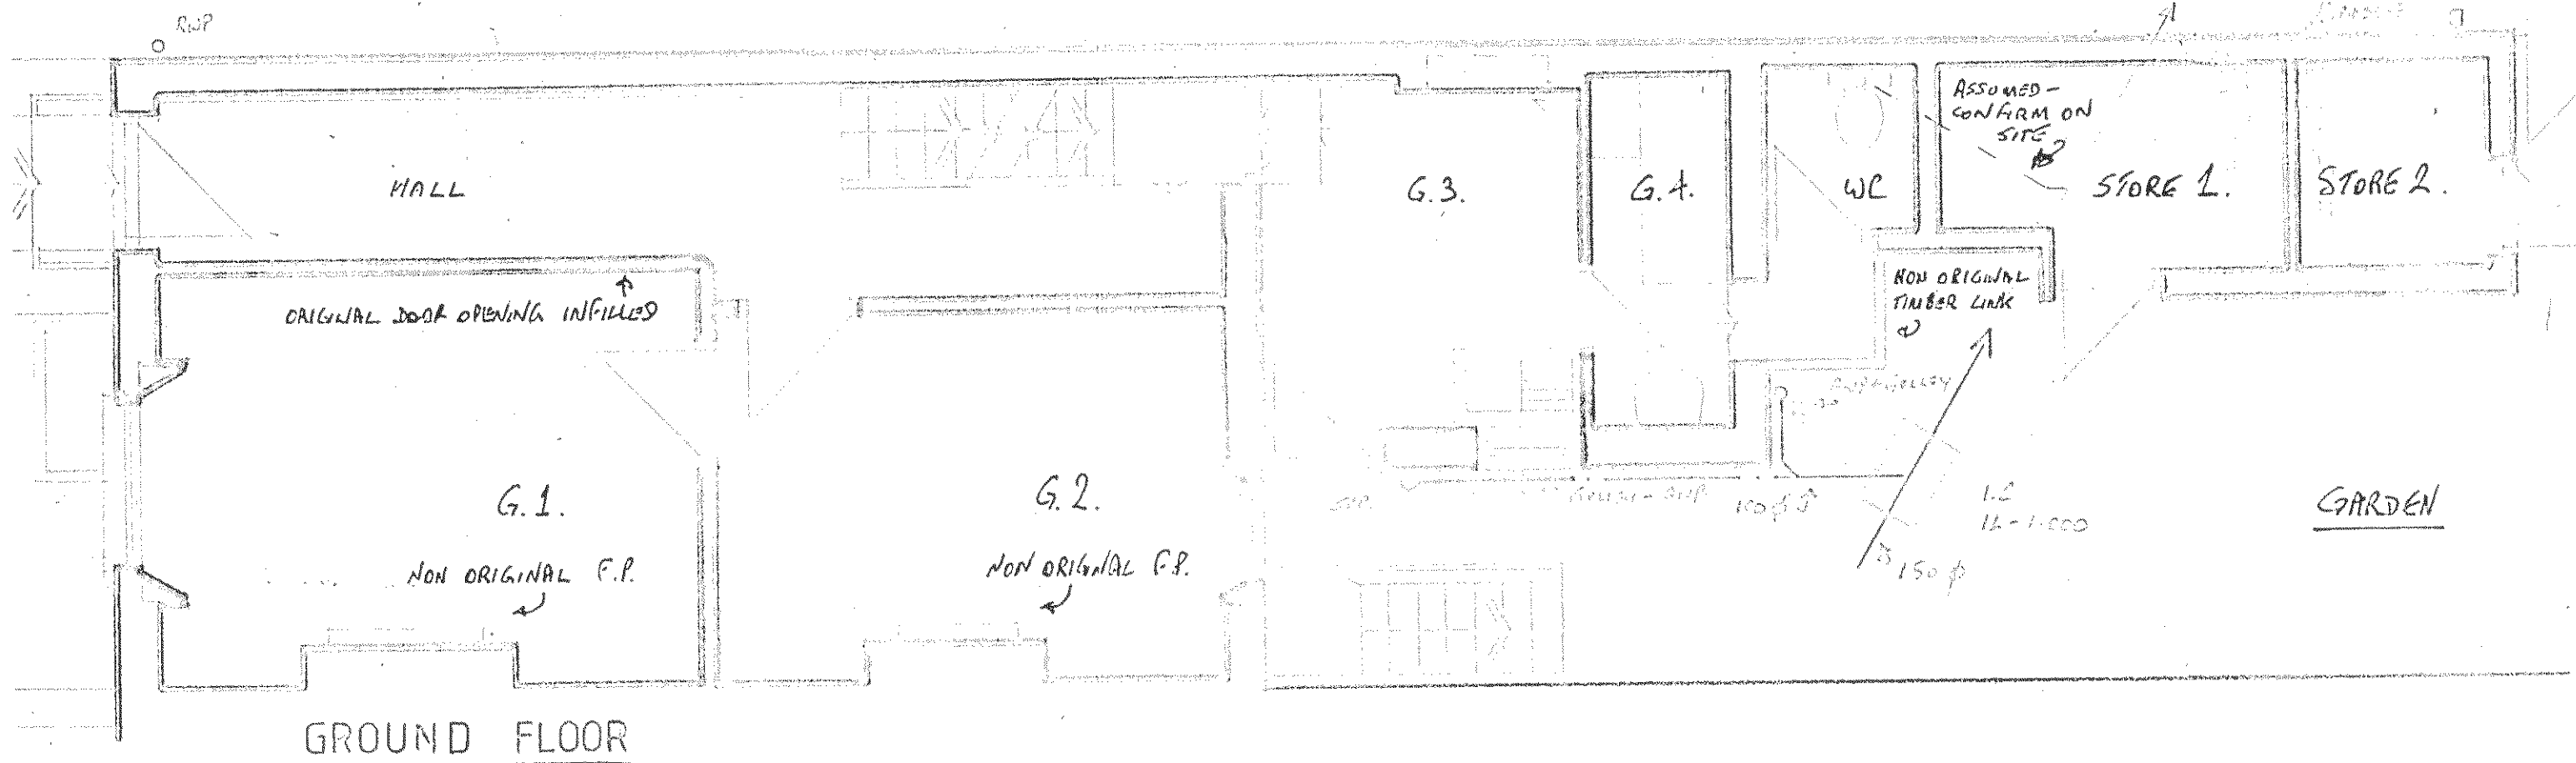

5 RIVER ROAD, LITTLEHAMPTON	SCALE 1:50	DRAWING NO.
LISTED BUILDING ALTERATIONS	DATE MAR 2013	1063/S/1
EXISTING BSMT & GD PLANS	DRAWN EC	
CAMPEL CHARLES ASSOCIATES		2 RAILWAY STATION ROAD, LITTLEHAMPTON, SUSSEX
BUILDING SURVEYORS AND DESIGNERS		