
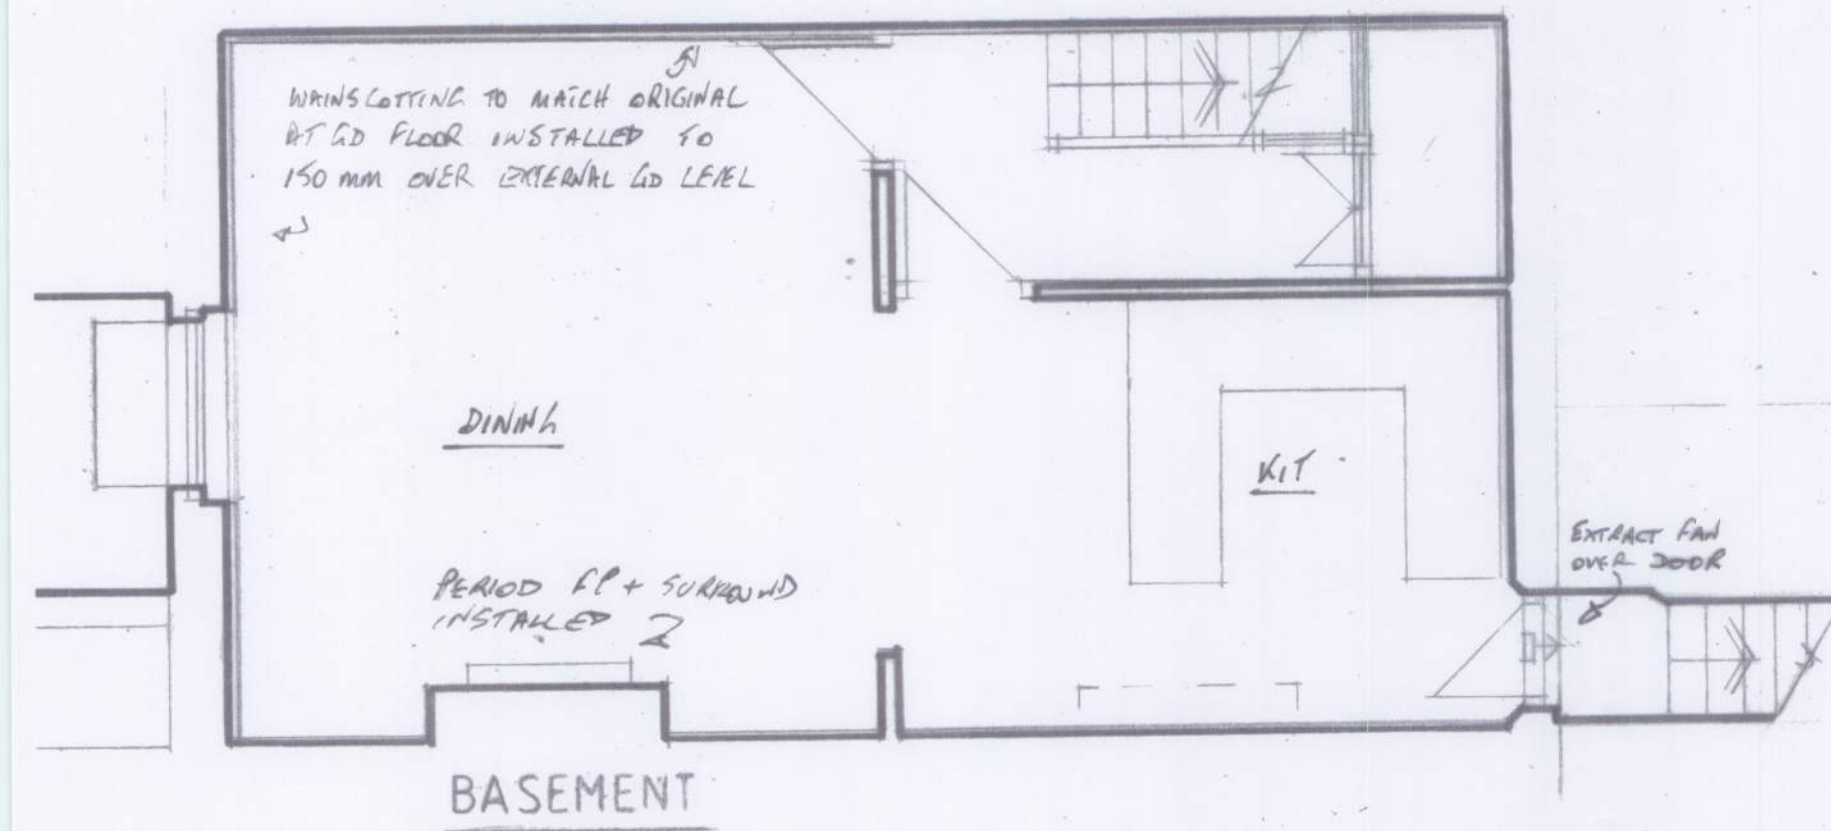


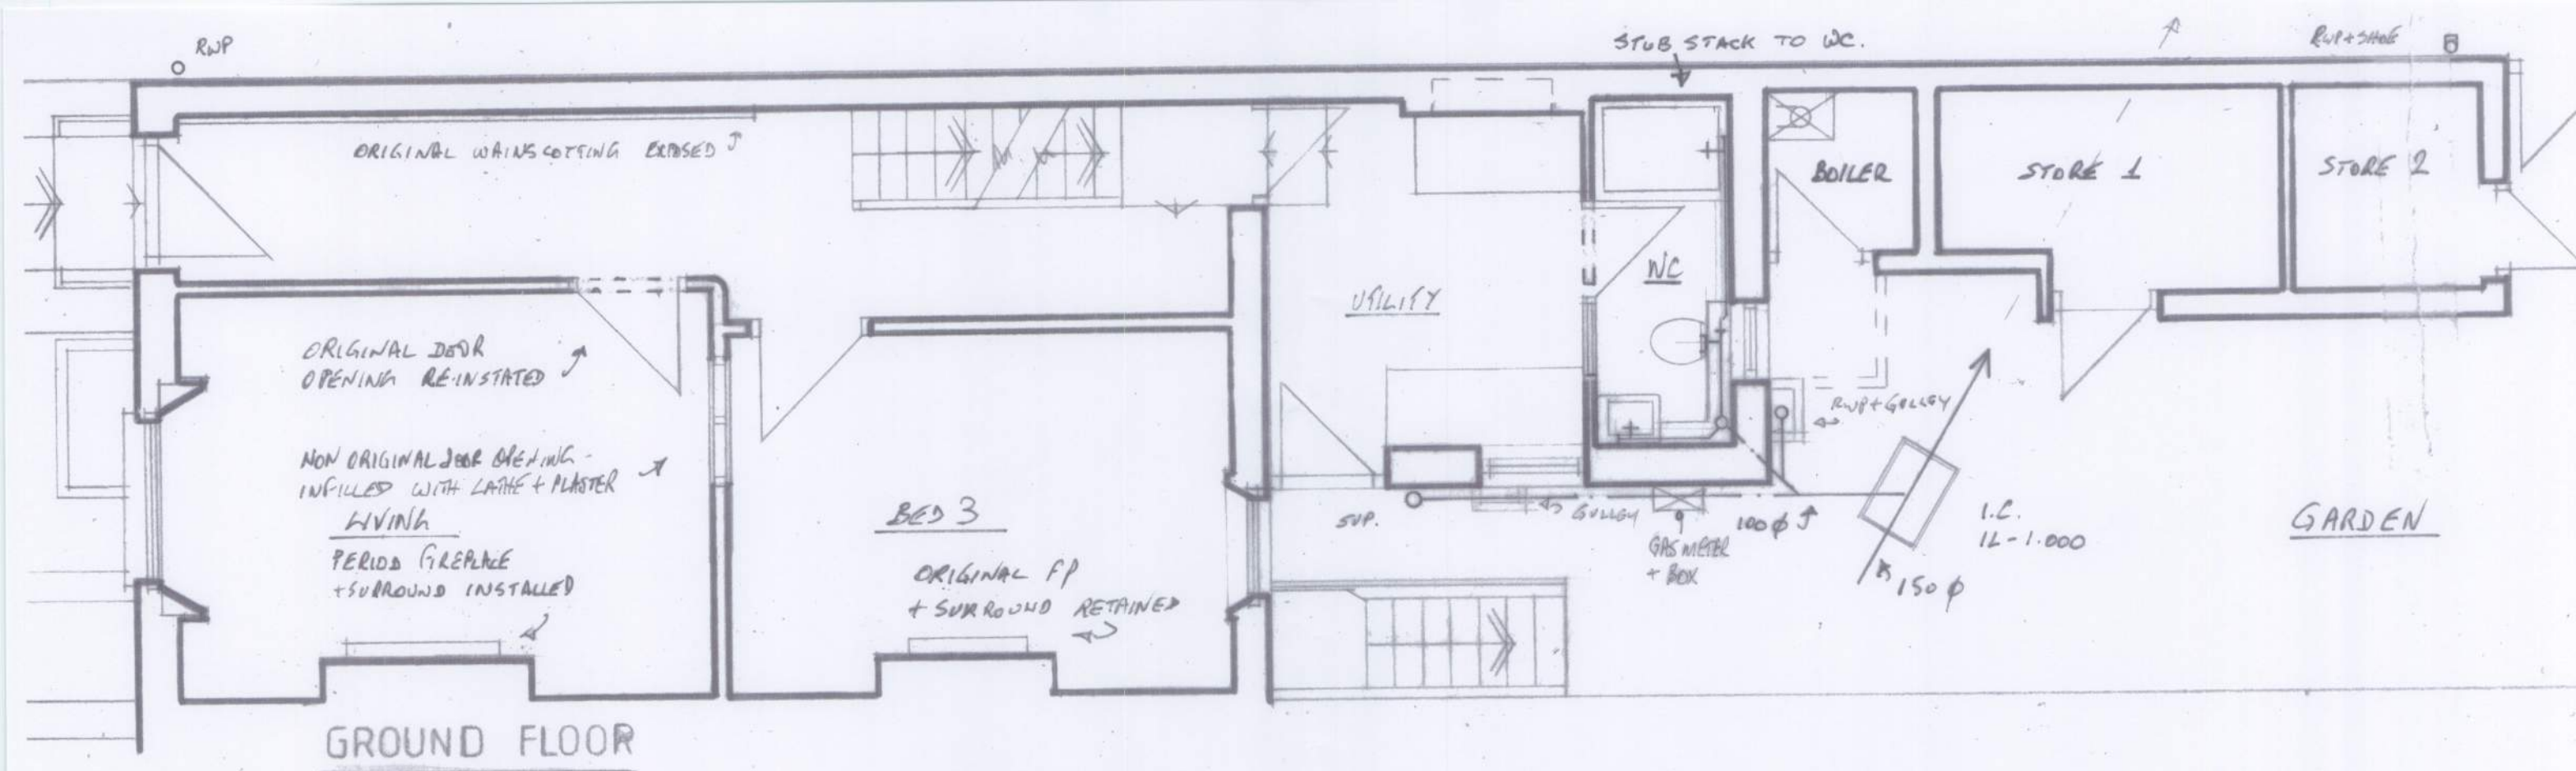

5 RIVER ROAD, LITTLEHAMPTON.
LISTED BUILDING ALTERATIONS
PROPOSED BSM + Gd PLANS

SCALE 1:50
DATE MAR. 2013
DRAWN EC

DRAWING No.
1063/P/1

CAMPBELL CHARLES ASSOCIATES
BUILDING SURVEYORS AND DESIGNERS

2 SAINT MARTINS PLACE, BRIGHTON BN2 3LE