

ORIGINAL SASH WINDOWS
BOXES + GLAZING -
FRONT + REAR - RESTORED
REPAIRED + RETAINED

NON ORIGINAL OVERBOARDING TO
DAMP DAMAGED CEILINGS AT
FIRST FLOOR + BASEMENT REMOVED -
REPLACED WITH 12.5MM P'BOARD +
SKIM - FR AT BASEMENT LEVEL.

ORIGINAL LATH +
PLASTER CEILINGS
REPAIRED + RETAINED.


BOILER FLUE IN NEW
TIMBER ROLL LEAD ROOF

GAS
METER
BOX

NON ORIGINAL PLASTIC
CLAD LINK REMOVED

SECTION + SIDE (E) ELEVATION


EXISTING + PROPOSED

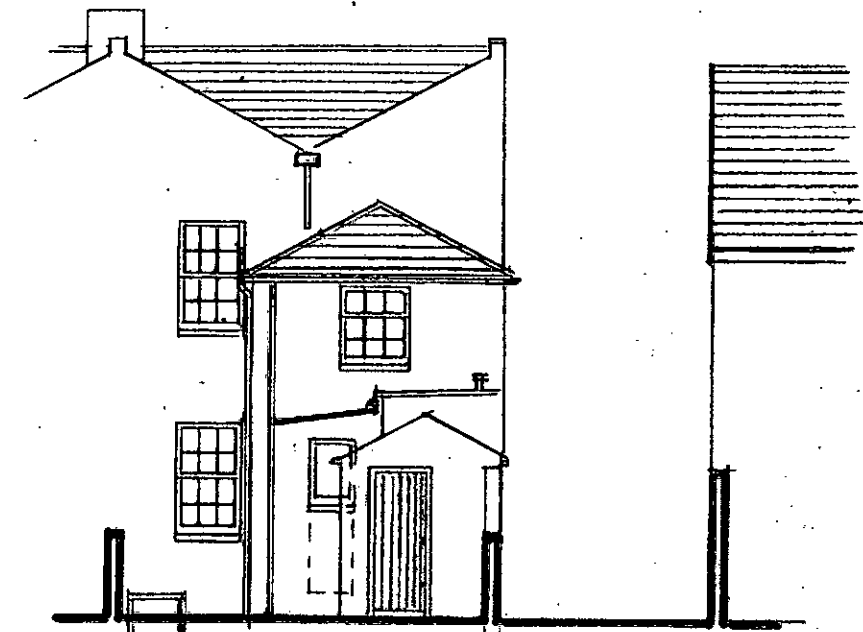

ORIGINAL WINDOW OPENING
RESTORED - FLINT INFILL BELOW

REAR (N) ELEVATION

EXISTING + PROPOSED

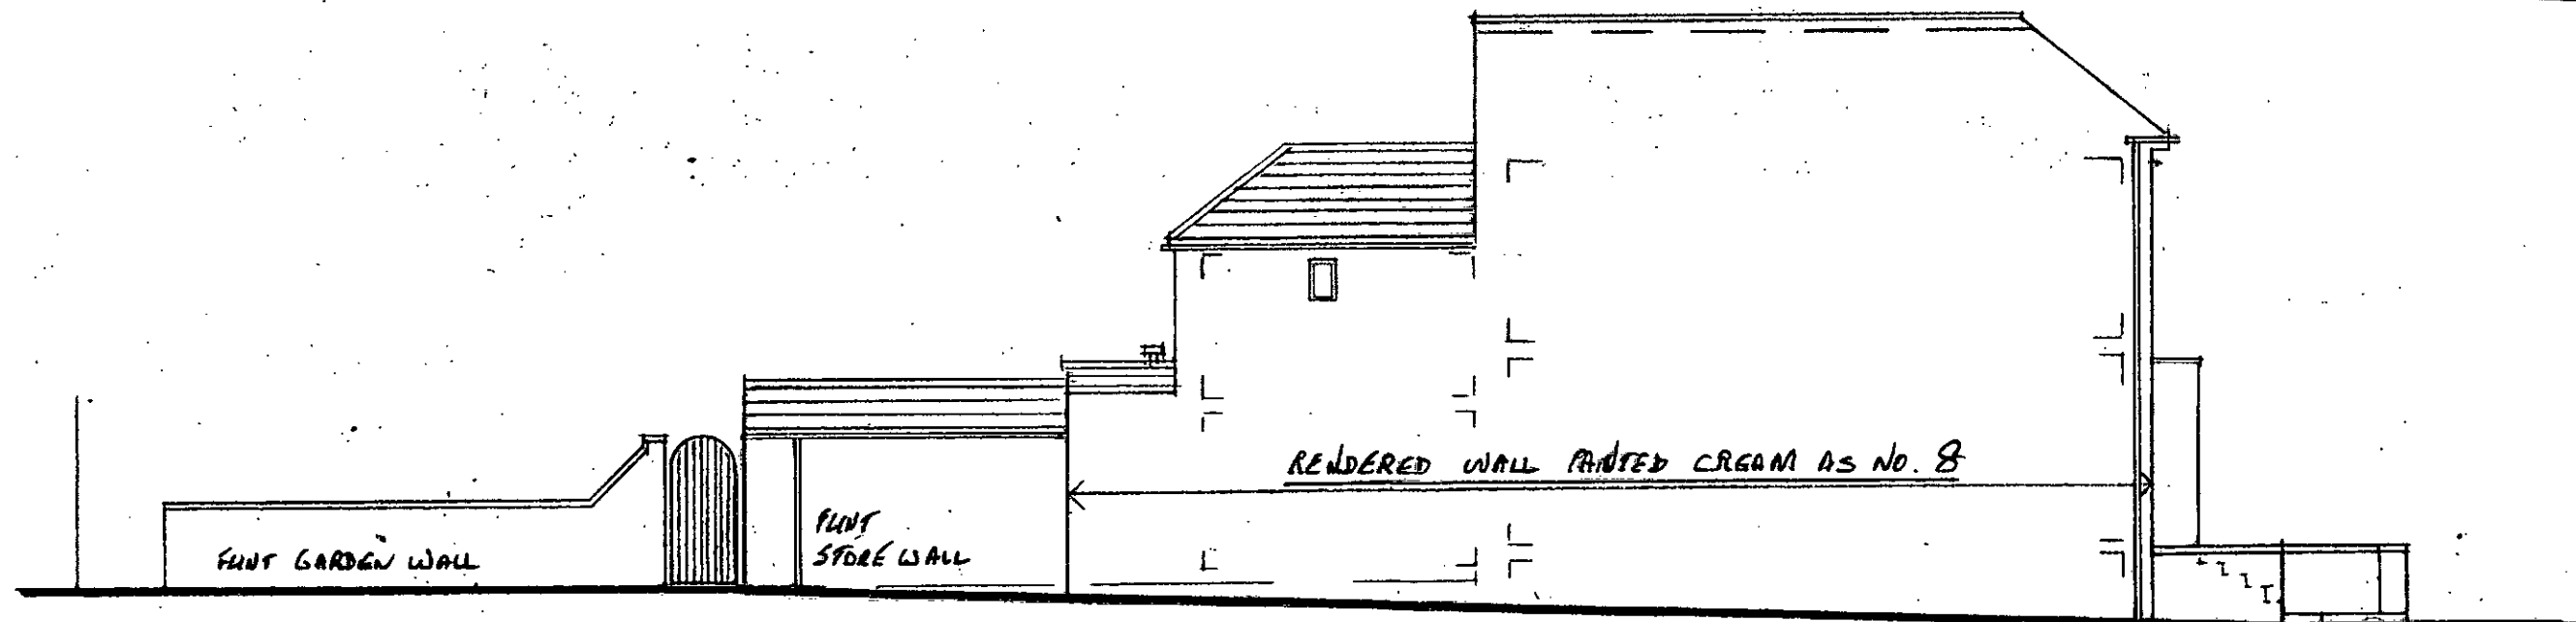


RENDERED WALL PAINTED CREAM AS NO. 8

FLINT
STORE WALL

FRONT GARDEN WALL

SIDE (W) ELEVATION

EXISTING

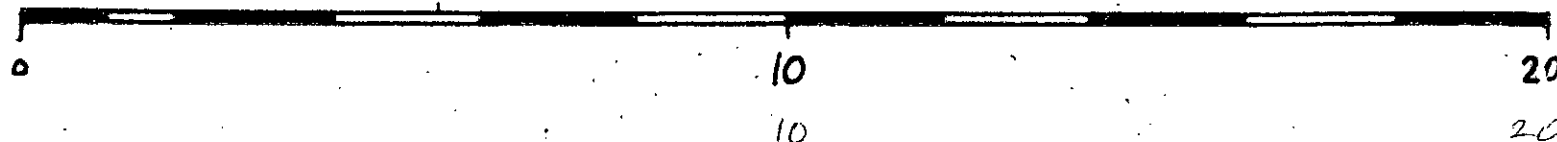

5 RIVER ROAD, LITTLEHAMPTON.
LISTED BUILDING ALTERATIONS
SECTION + ELEVATIONS

SCALE 1:100
DATE MAR. 2013
DRAWN EC

DRAWING No.
10637P/3

CAMPBELL CHARLES ASSOCIATES
BUILDING SURVEYORS AND DESIGNERS

2 SAINT MARTINS PLACE, BRIGHTON BN2 3LE