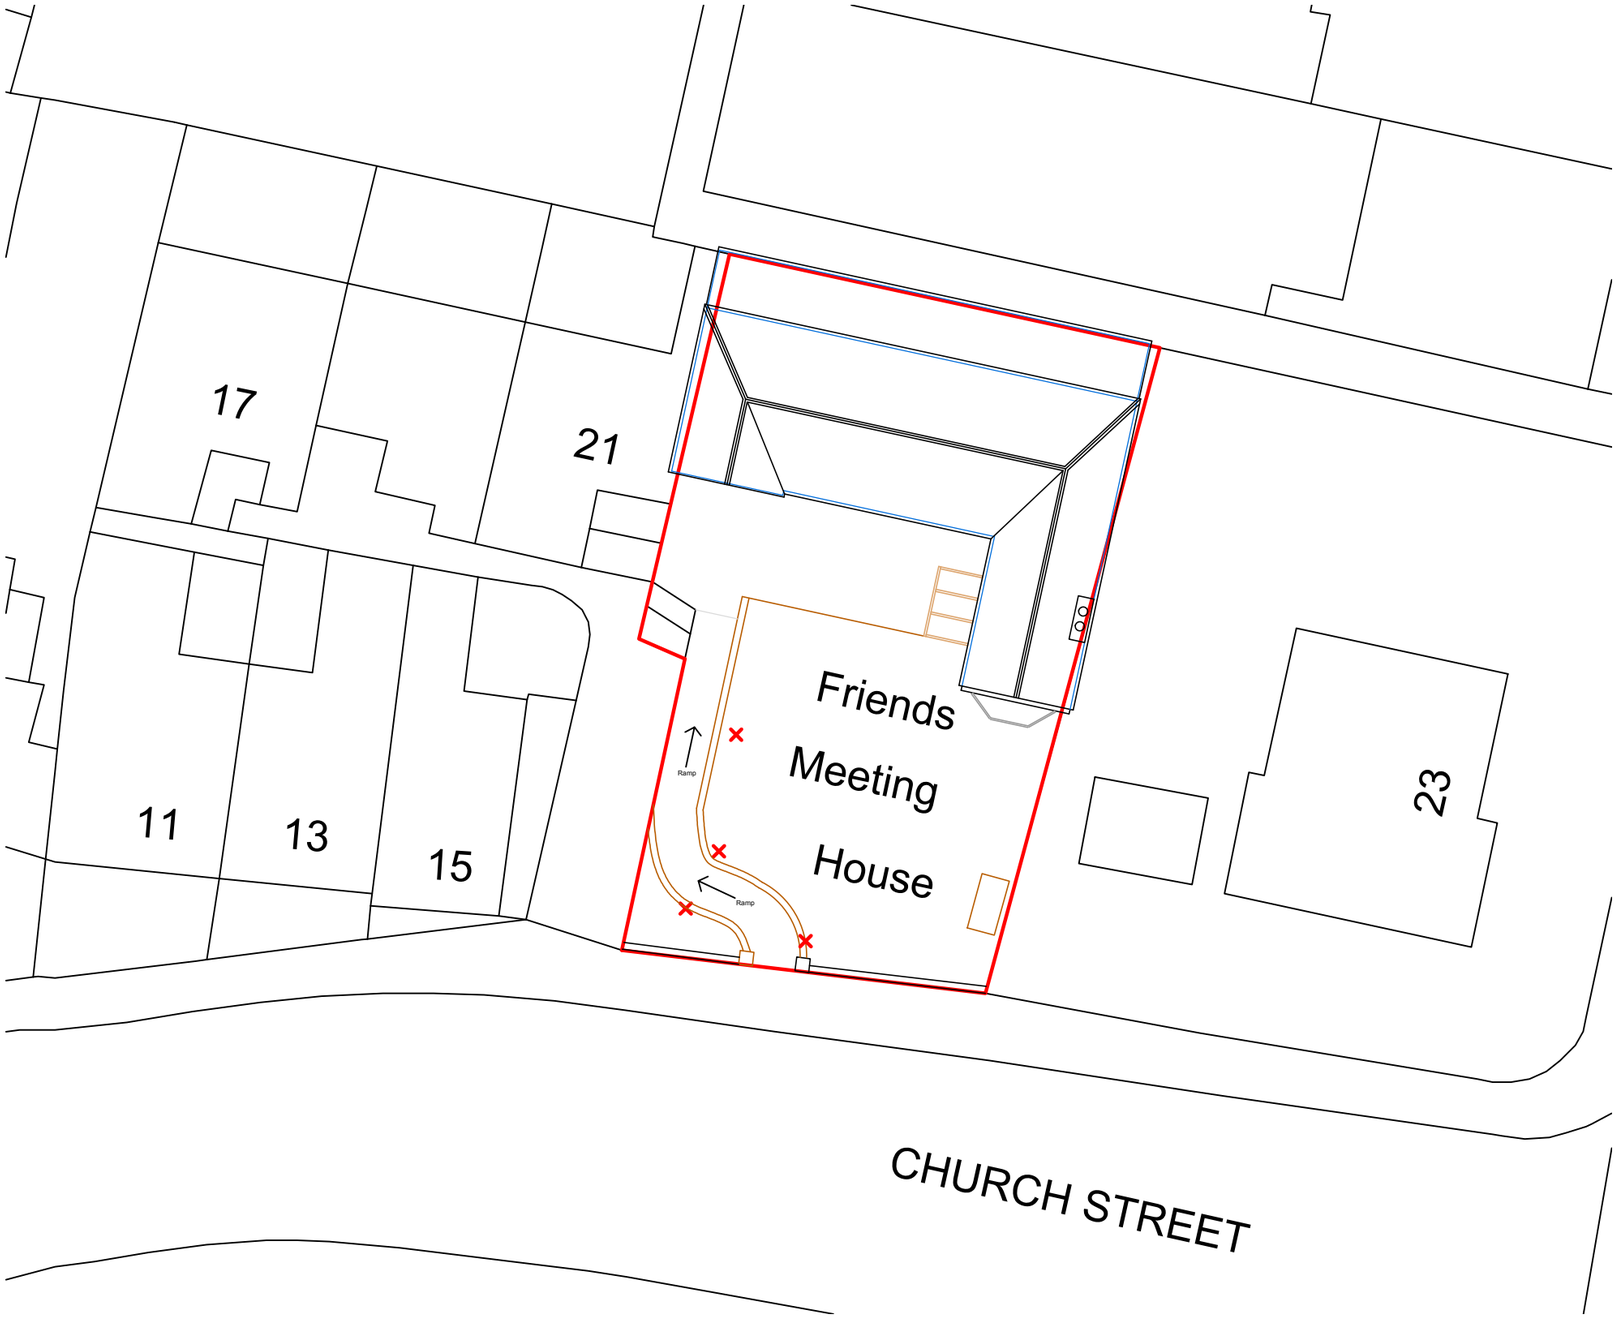

PROPOSED SITE PLAN 1:200

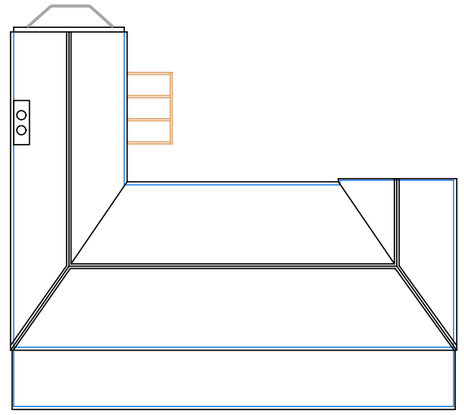

PROPOSED ROOF PLAN 1:200

KEY

× Location of ashes/remembrance

All dimensions to be checked on site prior to commencement of work, except for planning purposes.

This drawing is the copyright of
CALDOTEC LTD
and may not be copied, altered or reproduced in any way without written authority.

CALDOTEC LTD
11 THE PARADE
WILLOWHAYNE CRESCENT
EAST PRESTON
WEST SUSSEX
BN16 1NS
Telephone
01903 859176

PROPOSED SITE PLAN & ROOF PLAN

23 Church Street
Littlehampton
West Sussex
BN17 5EL

CLIENT Littlehampton Quakers

Issue	Details	Drawn	Check	Date
R3	Planning amendments	RM	RM	24/10/17
R2	Amended access provisions	RM	RM	04/04/17
R1	Amended access provisions	RM	RM	20/03/17

SCALE AS SHOWN on A3
DATE 24/10/17
DRAWING NUMBER 16198/02aR3

ARUN DISTRICT COUNCIL LU/82/18/L