




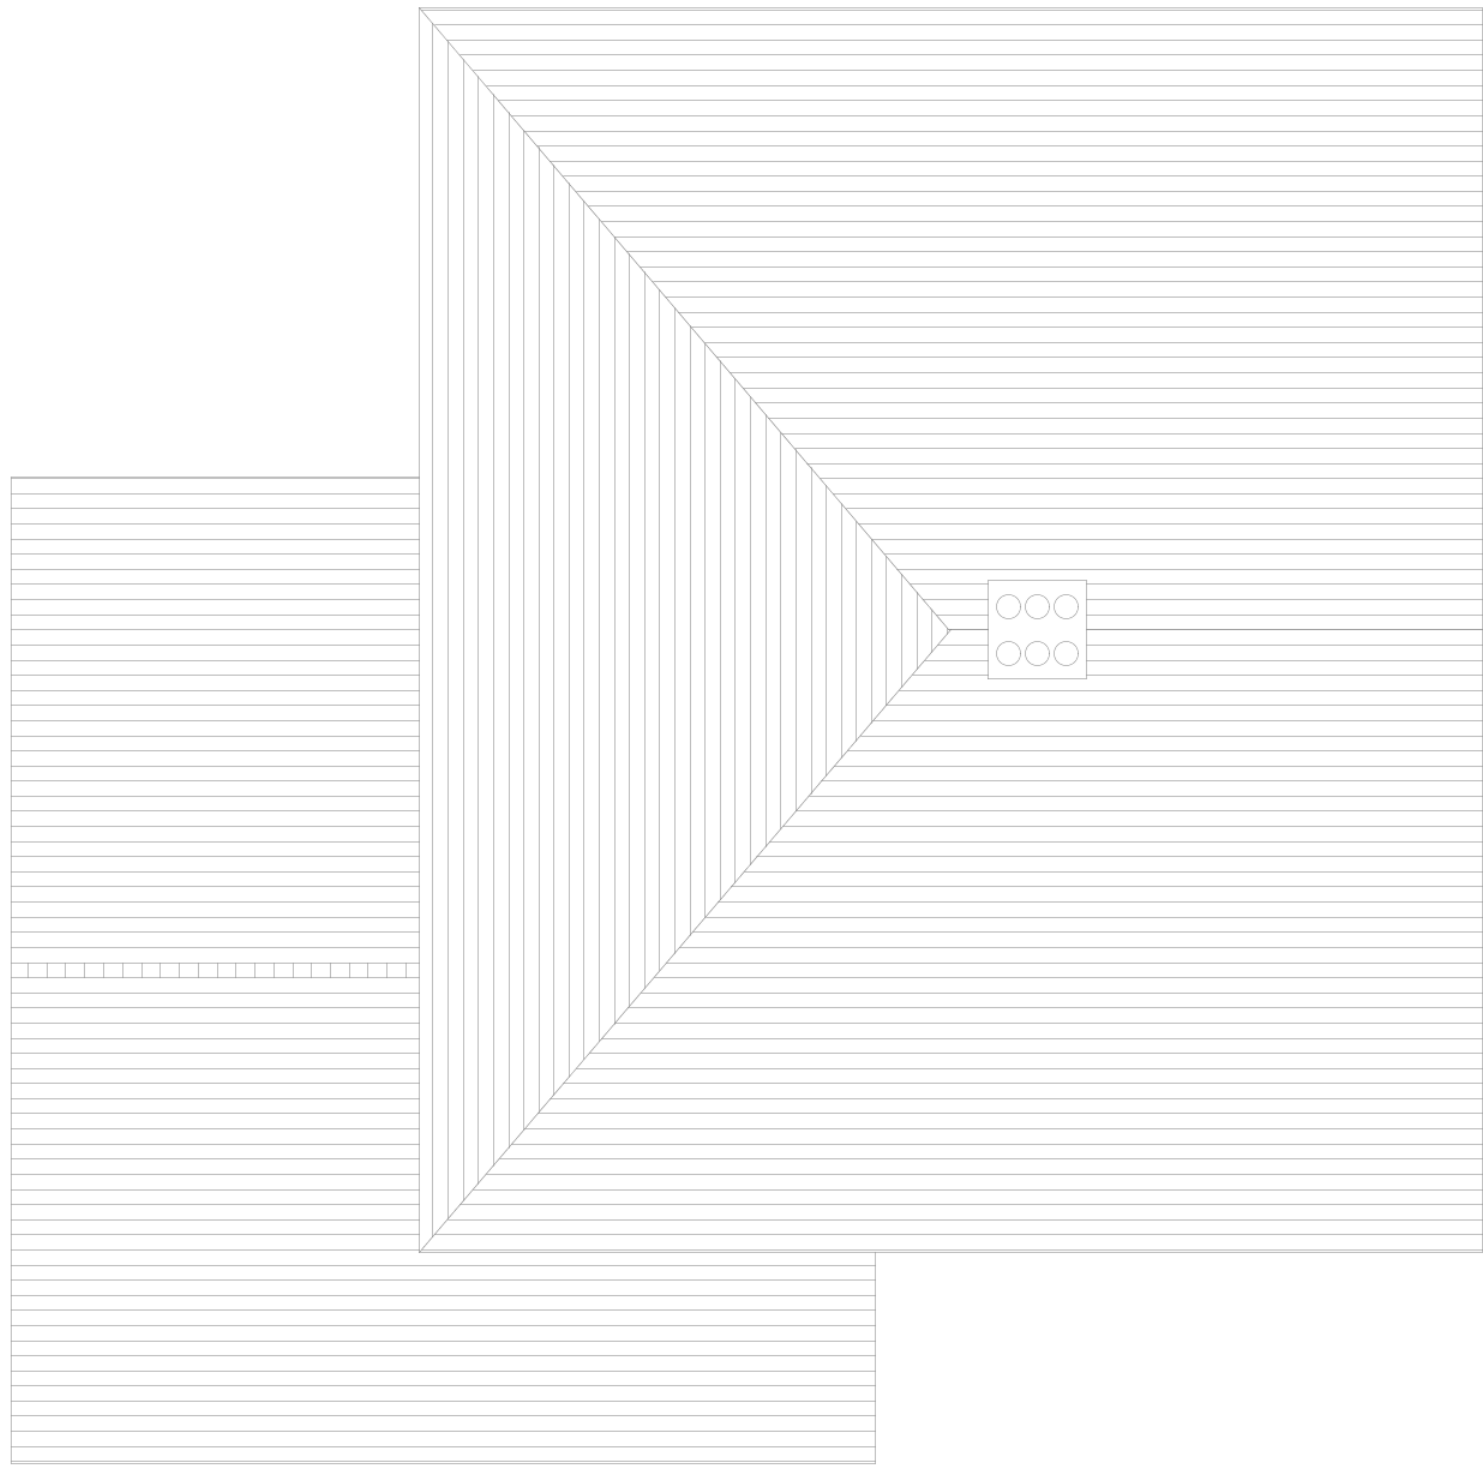

EXISTING ROOF PLAN

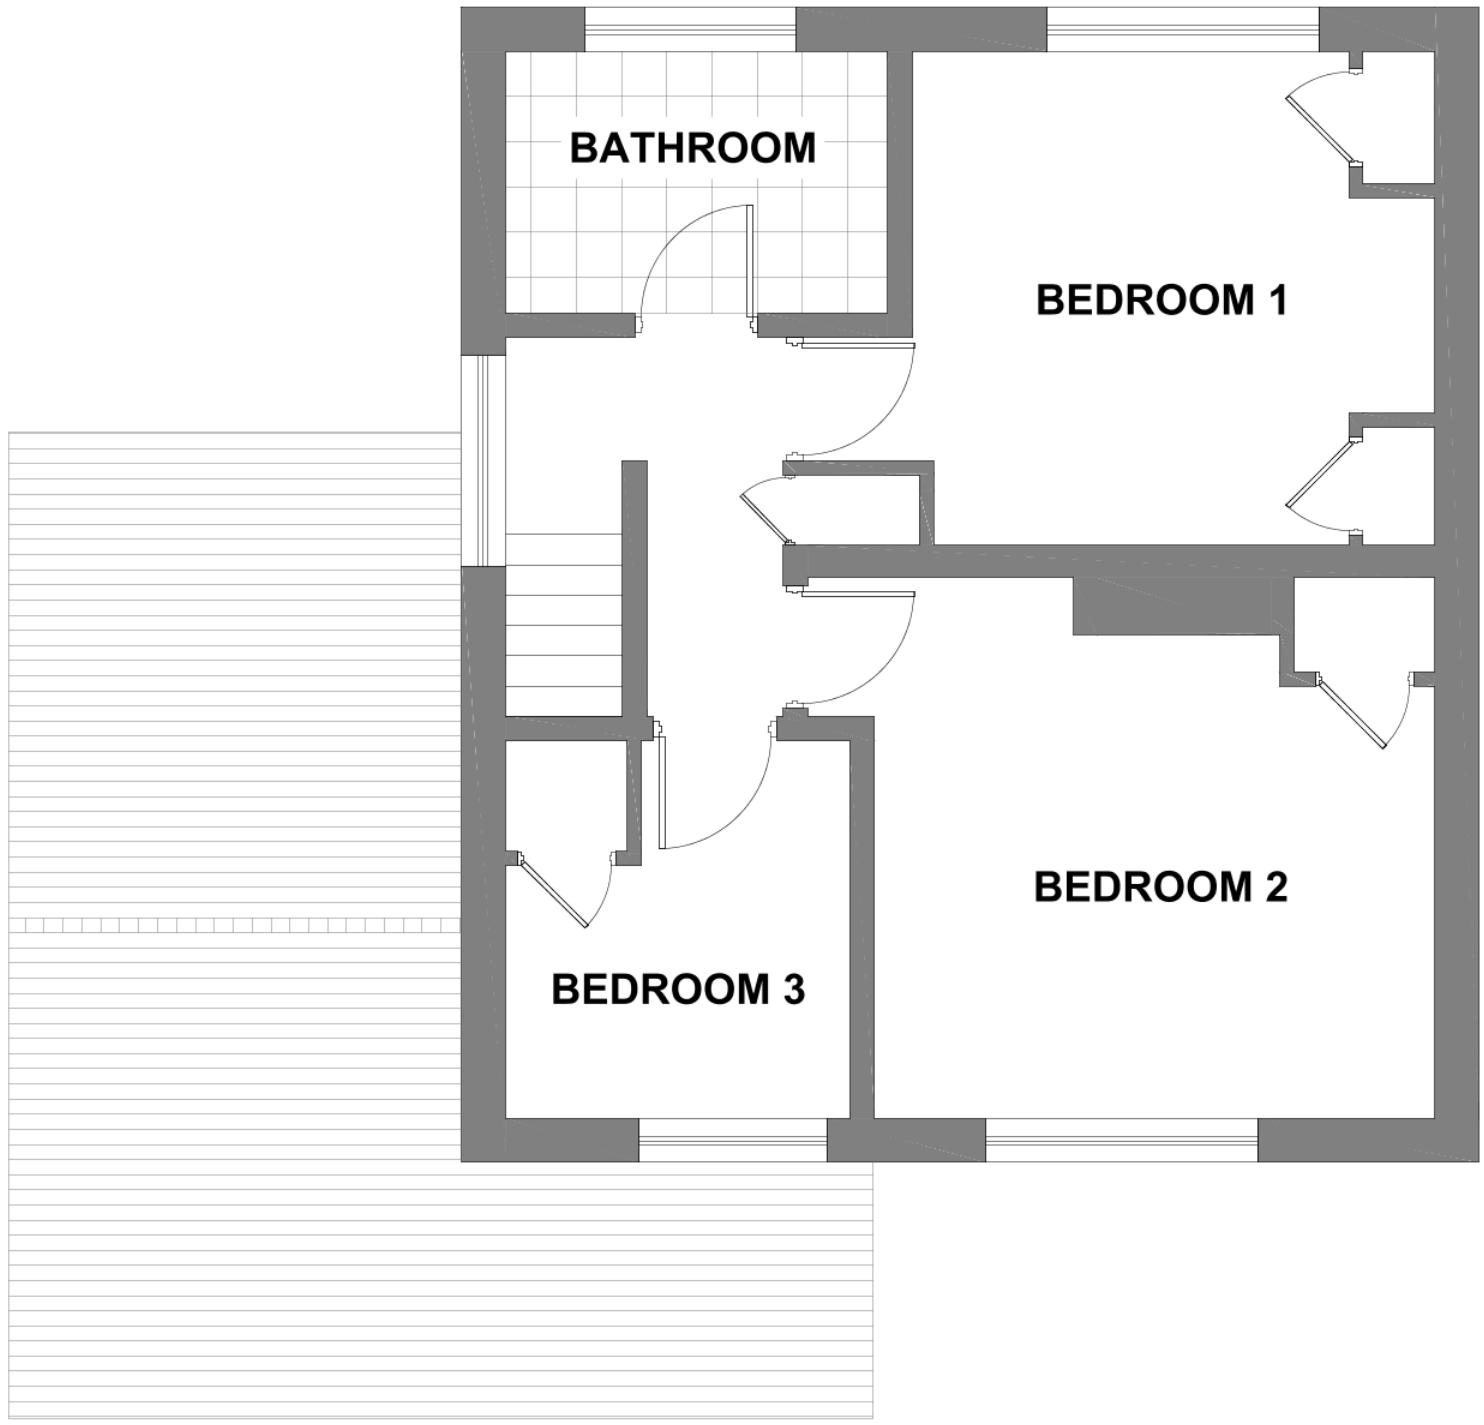

EXISTING FIRST FLOOR PLAN

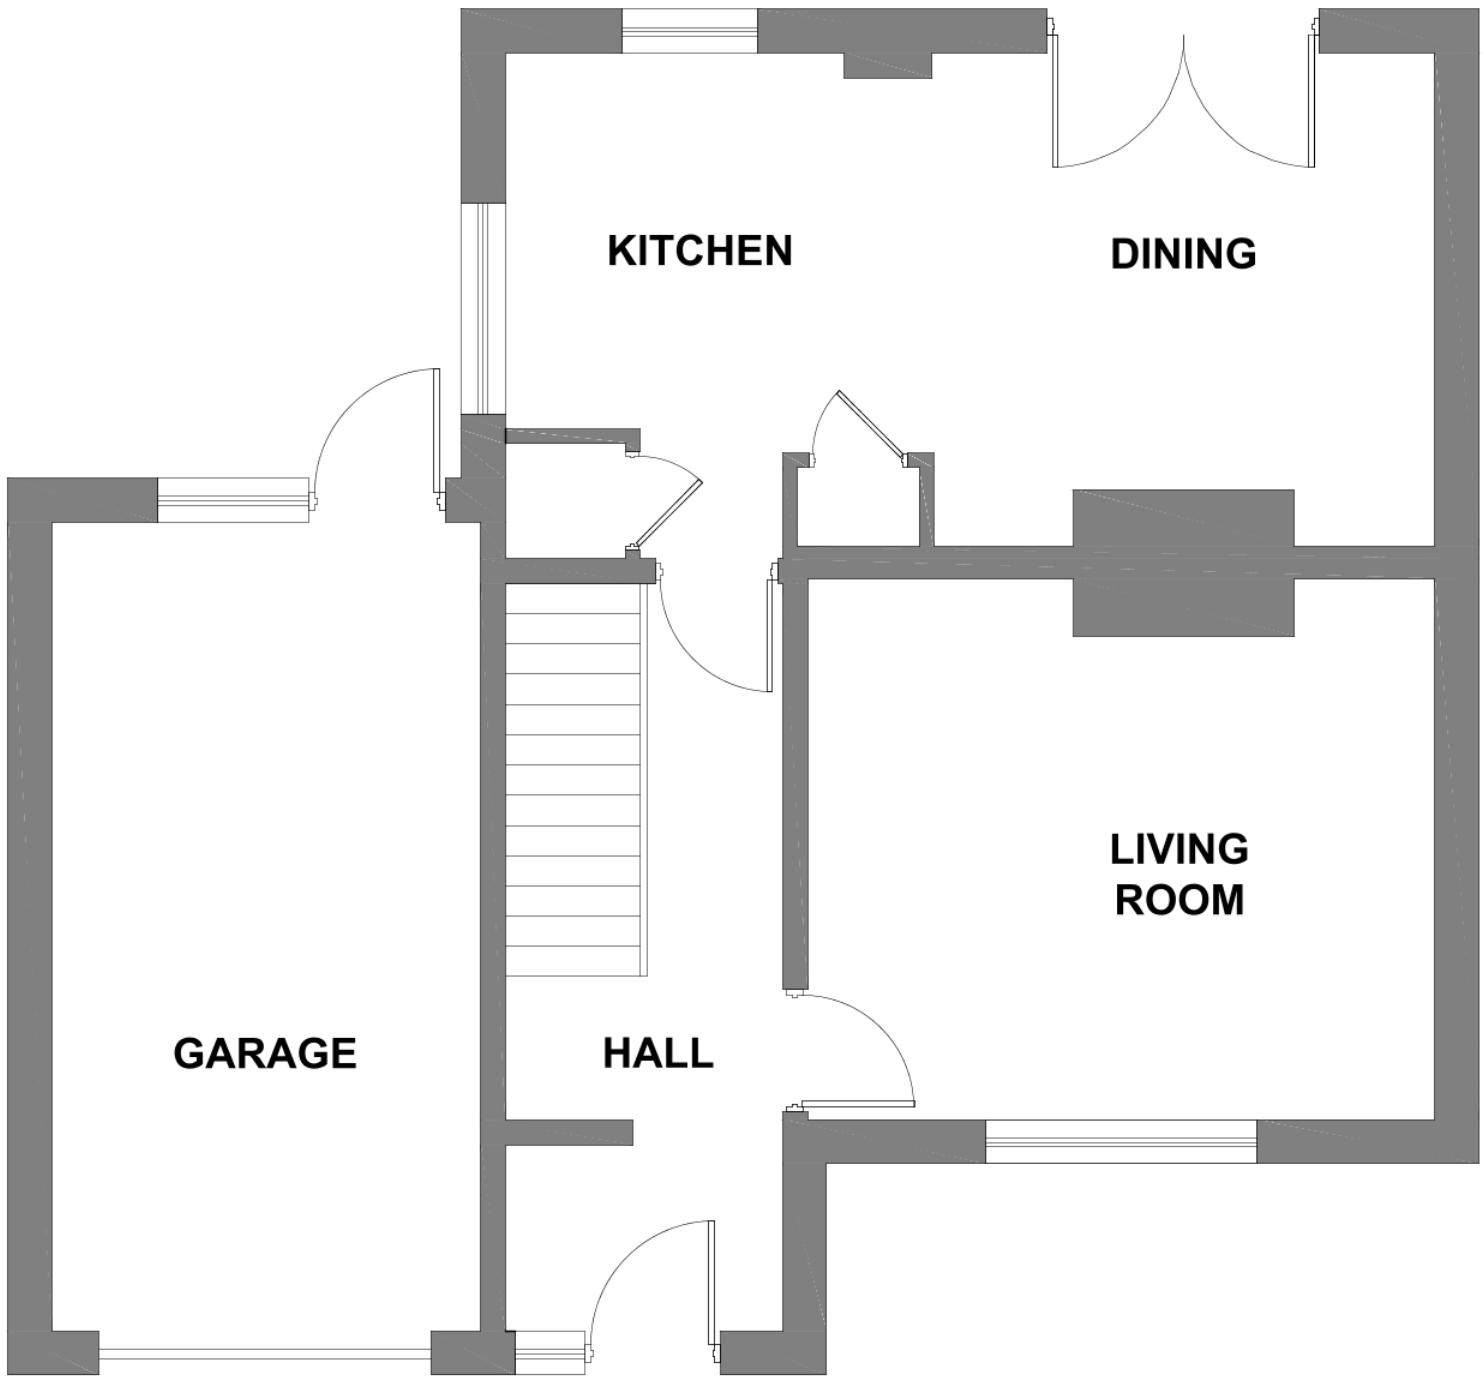

EXISTING GROUND FLOOR PLAN

General Notes

BLOCK PLAN

No.	Revision/Issue	Date

EXISTING FLOOR PLANS

Project Name and Address

HOUSE EXTENSION
101 Griffin Crescent
Littlehampton
BN17 7LH

Project	Sheet
P01052021	001
Date	
Scale	

Date

12.05.2021

Scale

1:50