


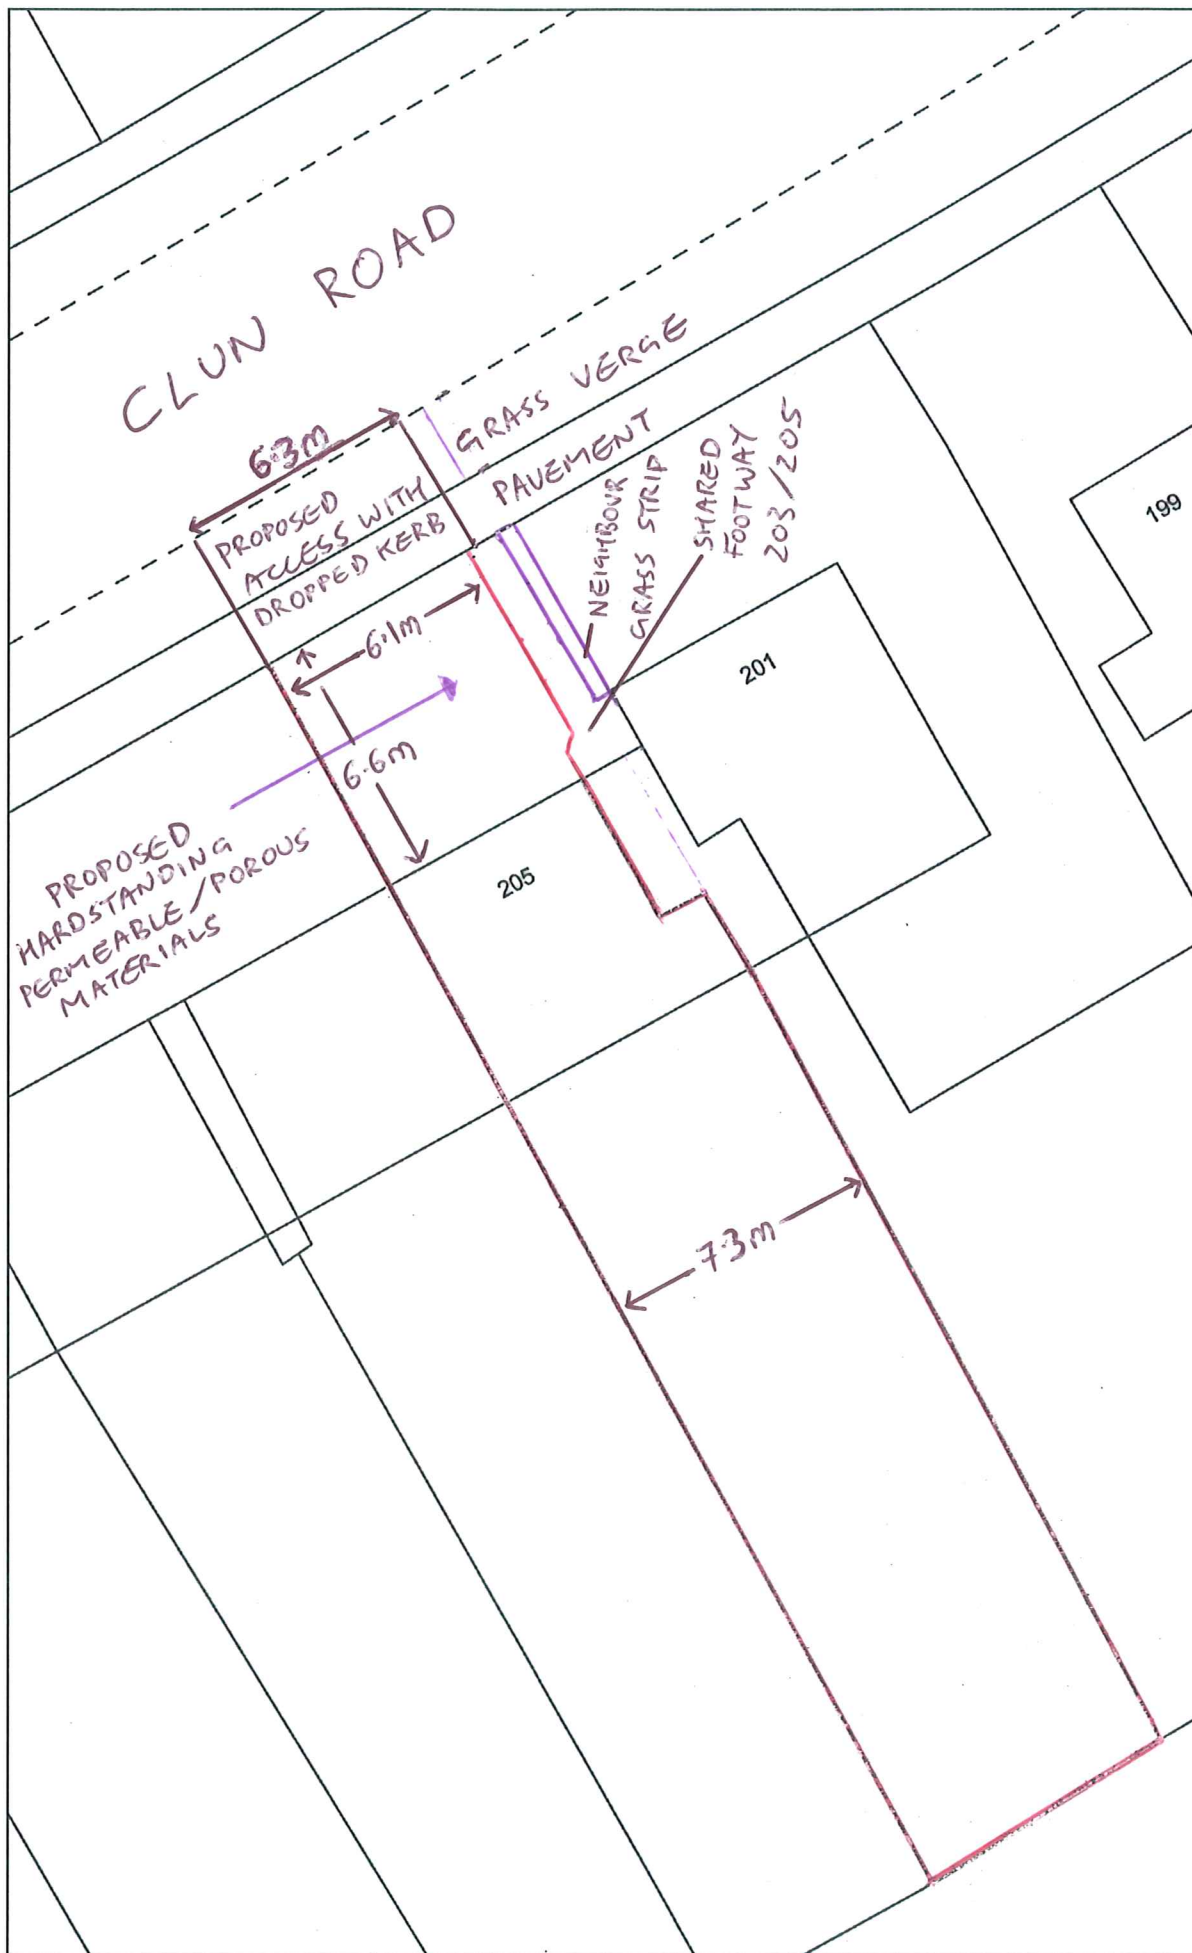

MR. S. BICKNELL
BN17 7ES

SCALE 1:200 (A4)

Block Plan: VCO1

Mar 18, 2011

PROPOSED DROPPED KERB,
VEHICLE ACCESS AND HARD
STANDING - 205 CLUN ROAD

Reproduced from or based upon 2009 Ordnance Survey 1:1250 or 1:2500 mapping with permission of the Controller of HMSO © Crown Copyright reserved. Unauthorised reproduction infringes Crown copyright and may lead to prosecution or civil proceedings West Sussex County Council Licence No. 100023447

Aerial photo copyrights - 2001 onwards: ©GeoPerspectives

Historical Data © Landmark Information Group

