



DISTRICT COUNCIL

Notes

- 1) Front door leading to stairs up to first floor level for flat no. 203
- 2) Low level passage under flat no. 203, which is used by both nos 203 & 205.

Amendments	by	Date
a		
b		
c		

Job Title

205 Clun Road
Ditch, Littlehampton

Drawing

Scale 1:1250, 1:250


Dwg. No. 203/

Drawn by D.C.

Date Nov '86





LGS15

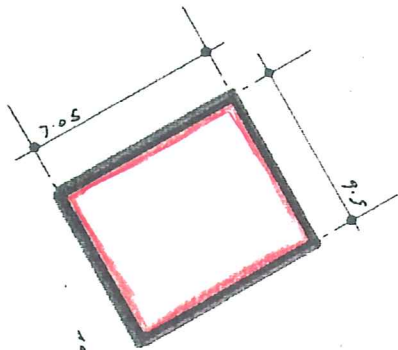

Metric Dimensioned Plans




PLAN

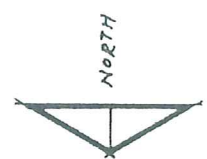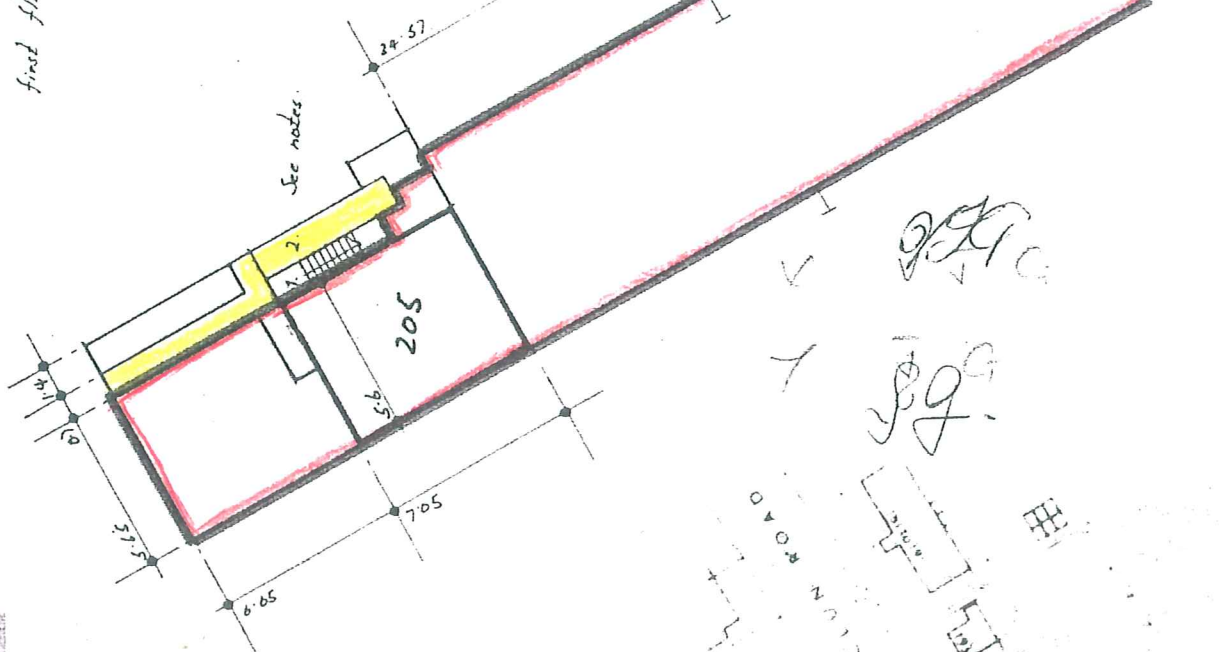

Douglas Hamilton

Authorised Signatory

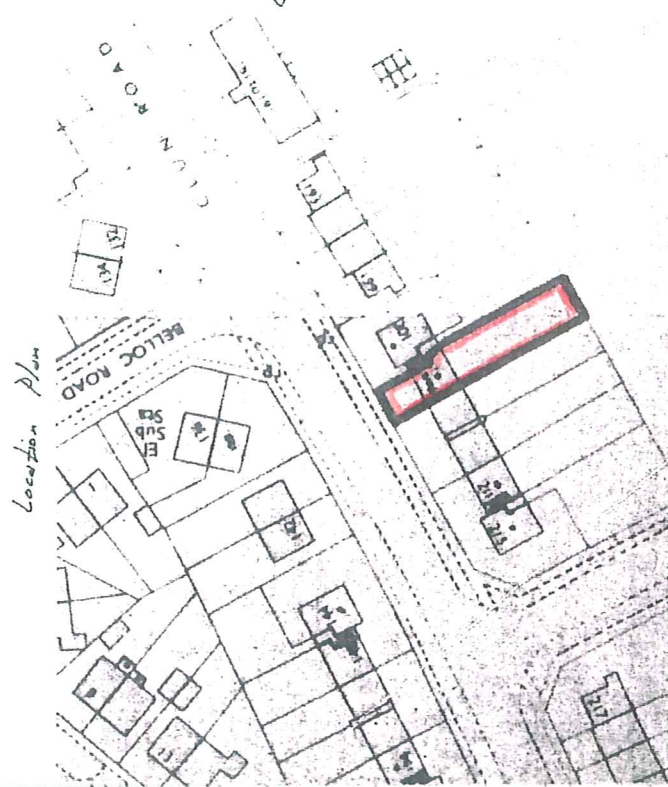

Reproduced from the
Copyright Map
made with the permission of the
Controller of Her Majesty's Stationery Office. Other
Copyright Reserved. License No. 077011