


WICKES LITTLEHAMPTON
BROAD PIECE WICK, LITTLEHAMPTON, BN17 5RA



EXISTING

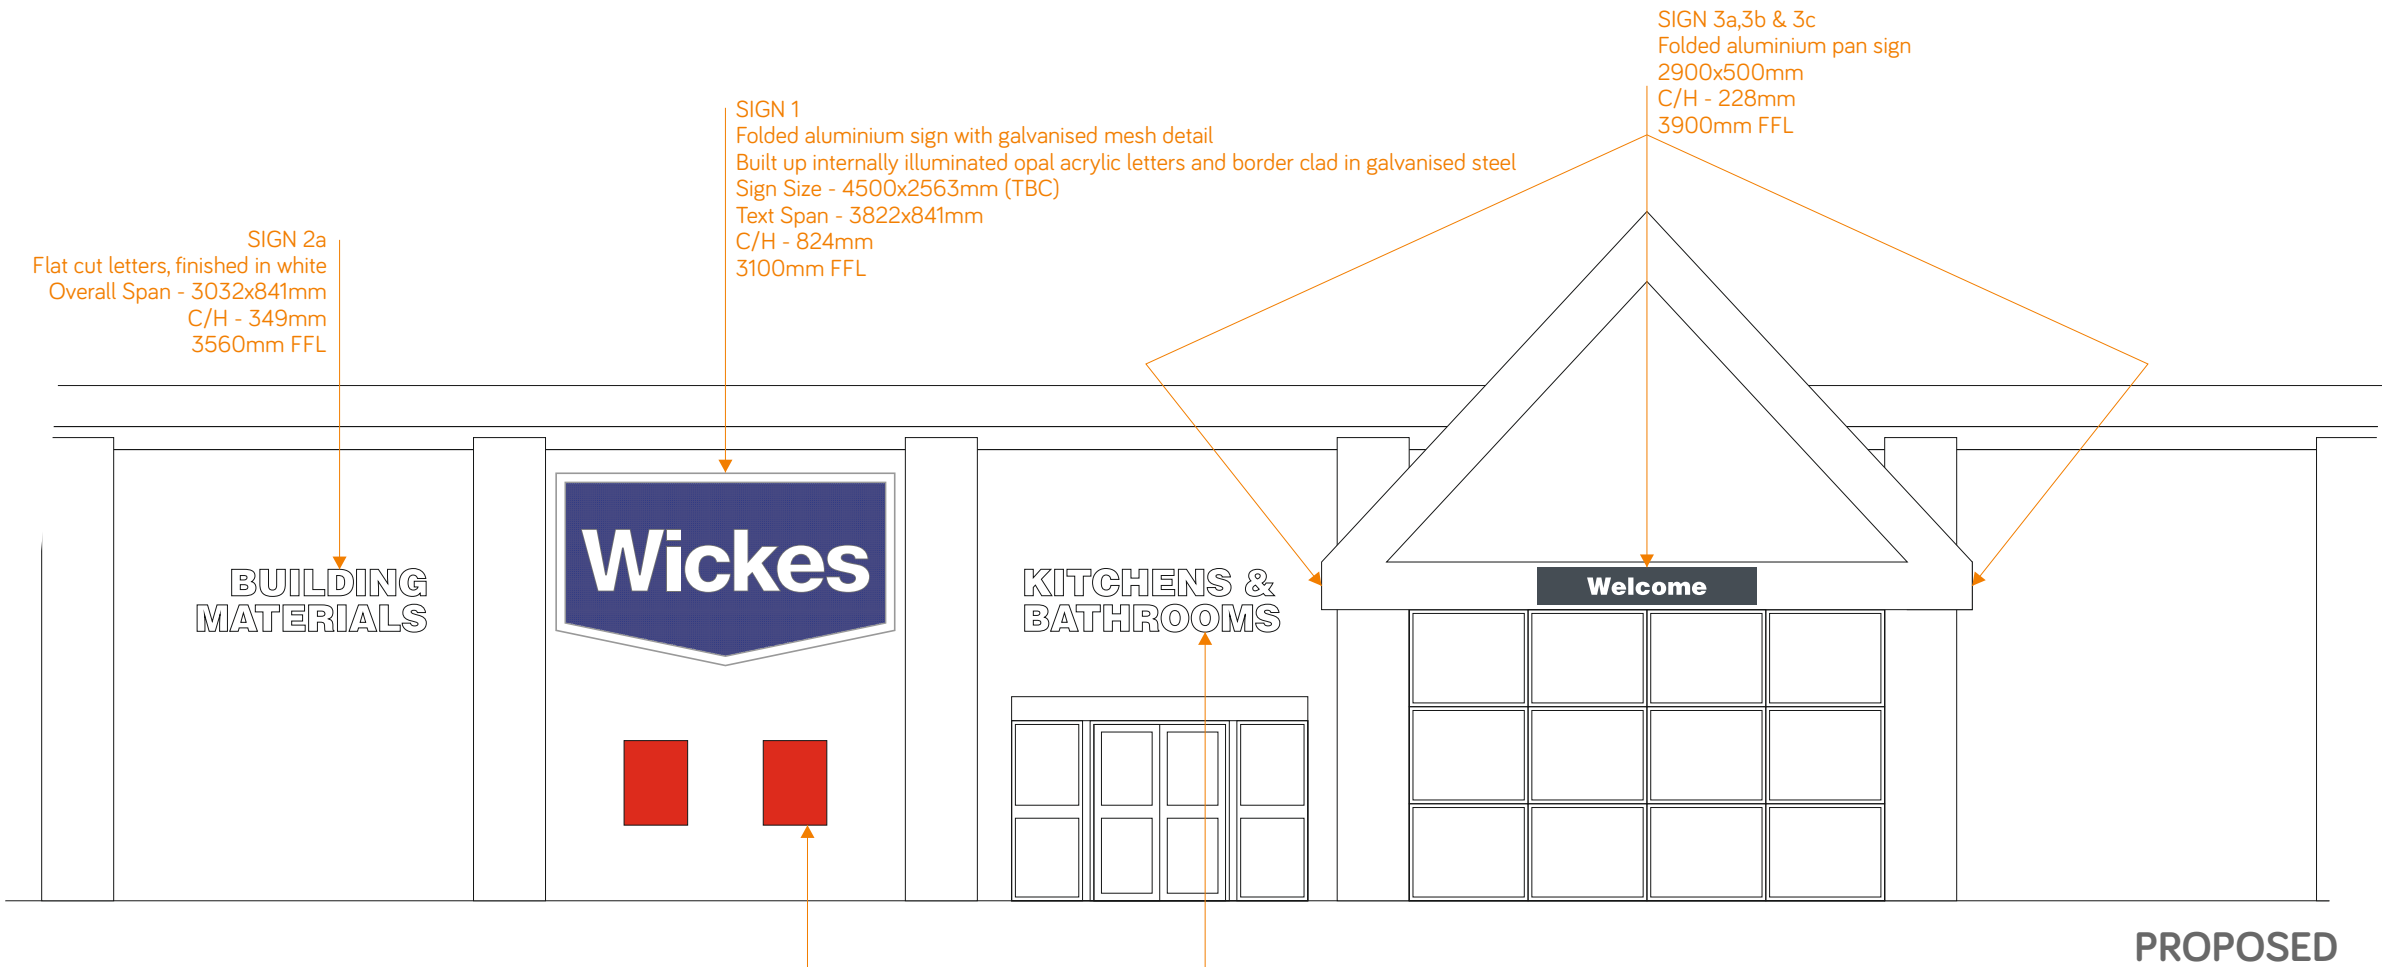


FILE EXT.	\\A-Z Projects\Wickes\Style 3\WICKES141 (planning)
CLIENT	WICKES
ADDRESS	LITTLEHAMPTON
DRAWN BY	T.B.

DWG No.	WICKES141 (planning)
DATE	29-03-17
JOB No.	-
APPROVED	N.A.

REVISIONS: REV_00
This drawing is confidential and any form of reproduction, modification, distribution or other unauthorised use is strictly prohibited without written consent

SCALE	1:100 @ A3		
0	1	2	3
			
metres			

Greens 'the signmakers'
Brighton Street, Kingston upon Hull
East Yorkshire HU3 4UW
Tel: 01482 327371 Fax: 01482 228050
email: info@greens-signmakers.co.uk
web: www.greens-signmakers.co.uk

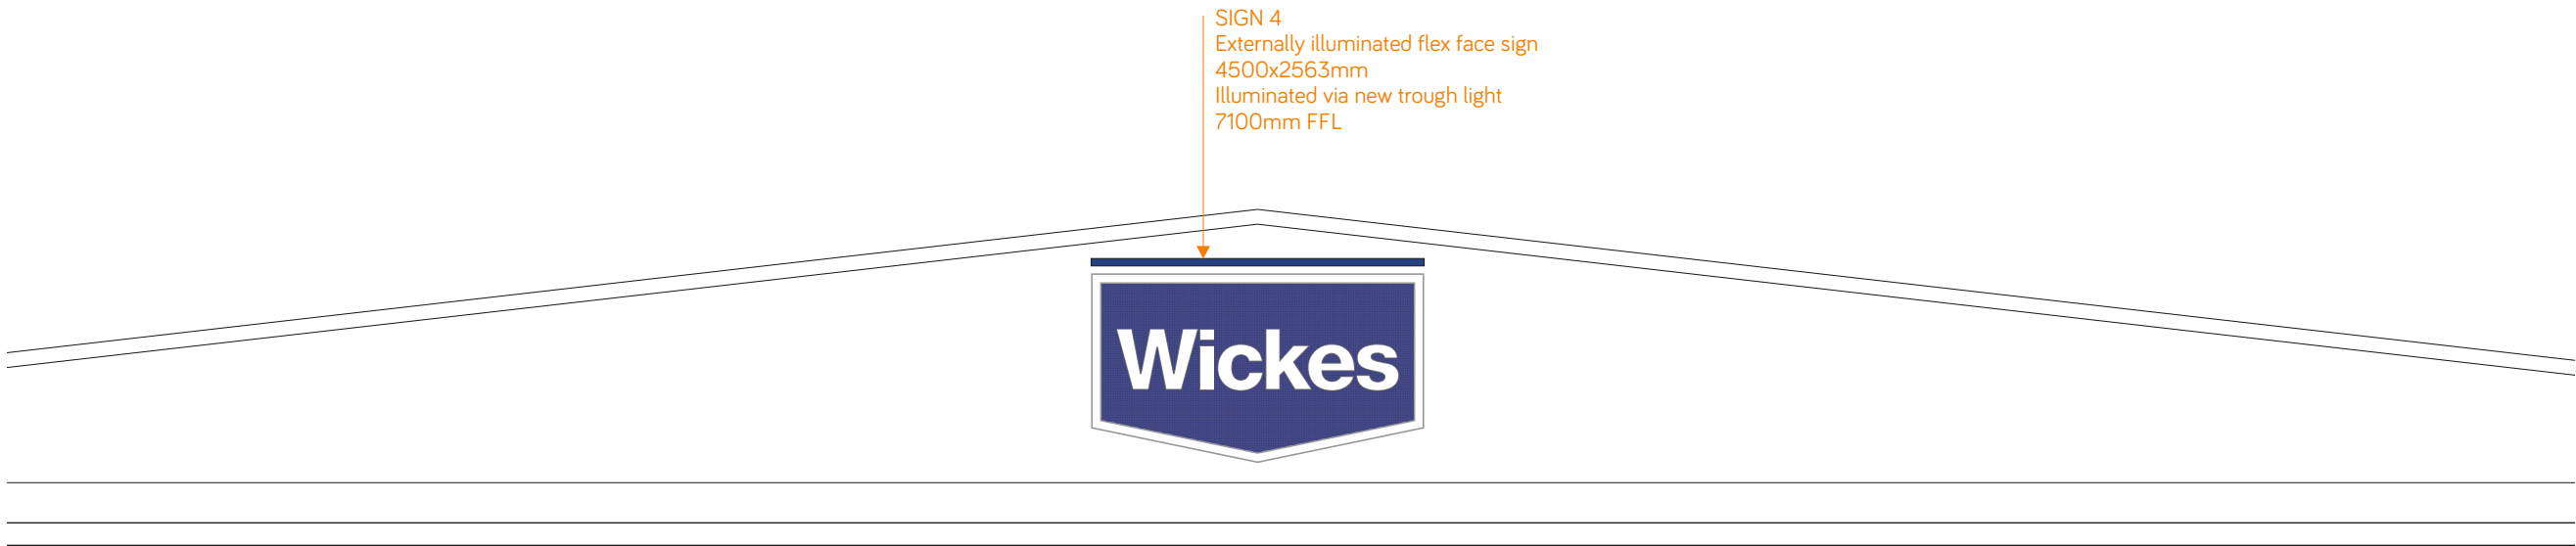

PROPOSED



EXISTING






FILE EXT.	\\A-Z Projects\Wickes\Style 3\WICKES141 (planning)	DWG No.	WICKES141 (planning)
CLIENT	WICKES	DATE	29-03-17
ADDRESS	LITTLEHAMPTON	JOB No.	-
DRAWN BY	T.B.	APPROVED	N.A.

REVISIONS: REV_00
This drawing is confidential and any form of reproduction, modification, distribution or other unauthorised use is strictly prohibited without written consent

SCALE	1:100 @ A3		
0	1	2	3
			
metres			

Greens 'the signmakers'
Brighton Street, Kingston upon Hull
East Yorkshire HU3 4UW
Tel: 01482 327371 Fax: 01482 228050
email: info@greens-signmakers.co.uk
web: www.greens-signmakers.co.uk

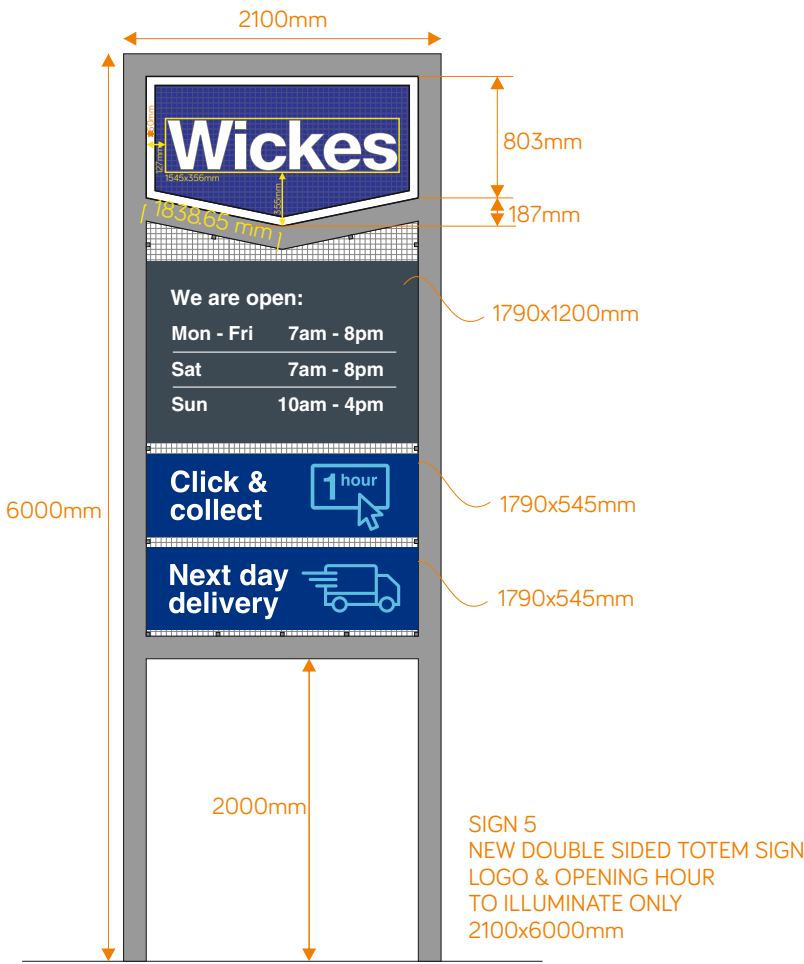

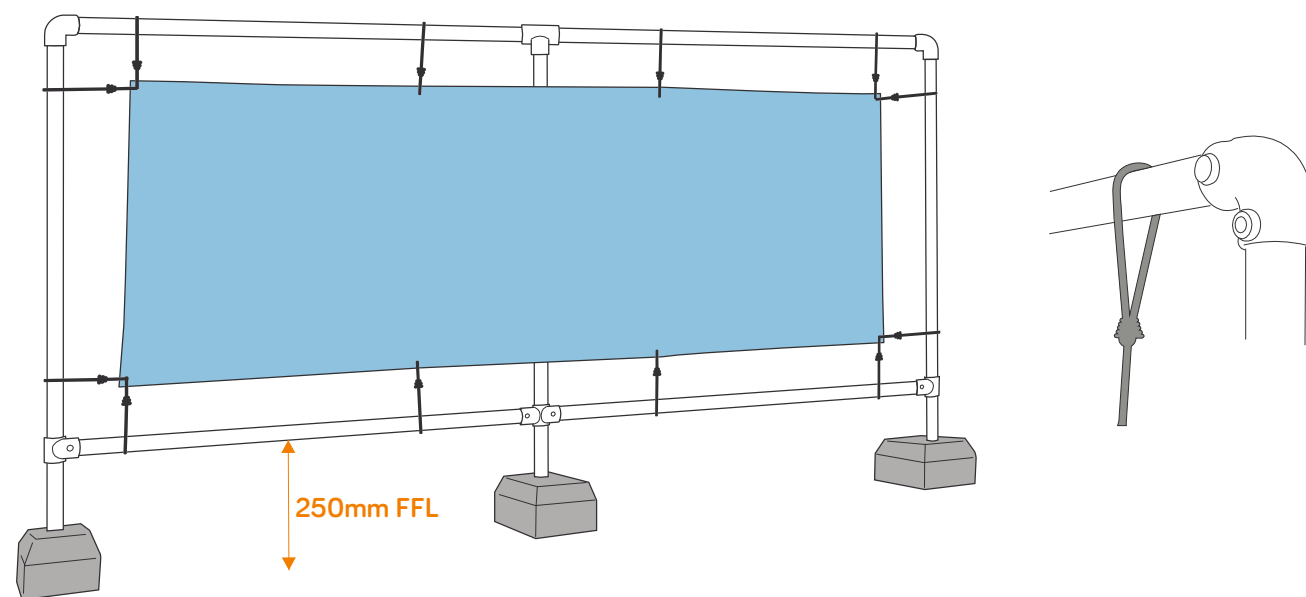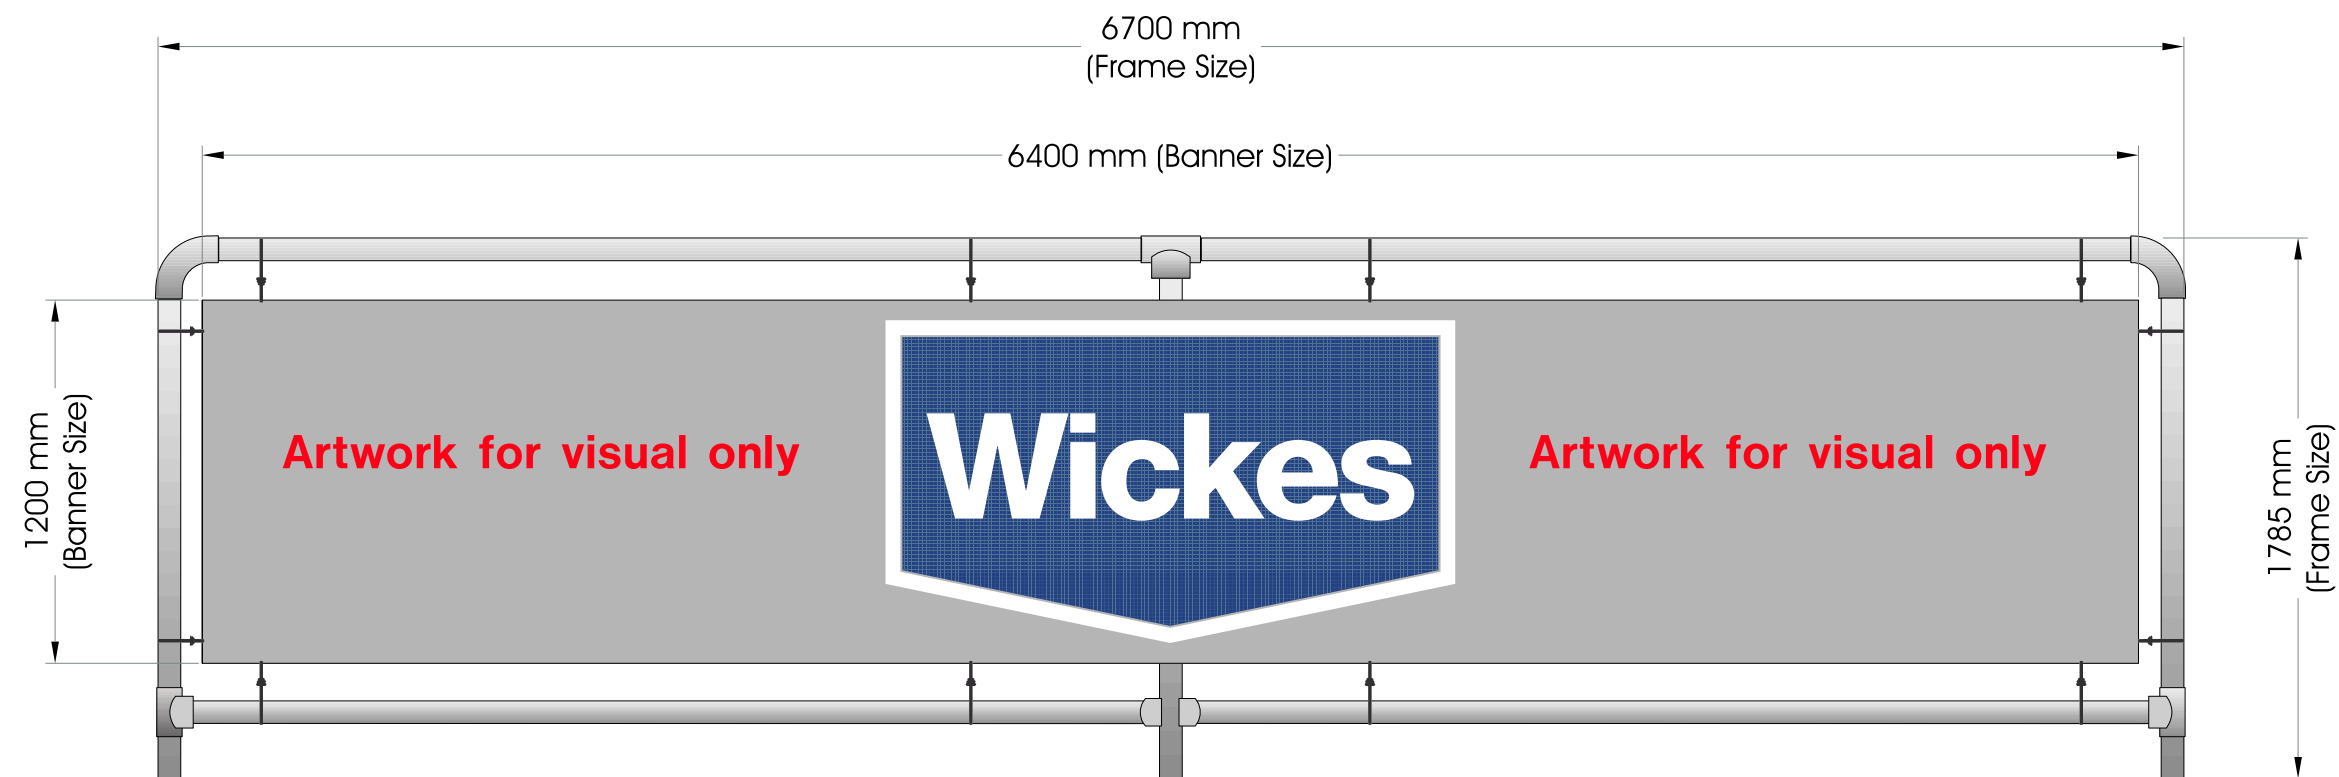


FILE EXT.	\\A-Z Projects\\Wickes\\Style 3\\WICKES141 (planning)
CLIENT	WICKES
ADDRESS	LITTLEHAMPTON
DRAWN BY	T.B.

DWG No.	WICKES141 (planning)
DATE	29-03-17
JOB No.	-
APPROVED	N.A.

REVISIONS:	REV_00
This drawing is confidential and any form of reproduction, modification, distribution or other unauthorised use is strictly prohibited without written consent	

SCALE	1:25 @ A3
0 500 mm	

Greens 'the signmakers'
Brighton Street, Kingston upon Hull
East Yorkshire HU3 4UW
Tel: 01482 327371 Fax: 01482 228050
email: info@greens-signmakers.co.uk
web: www.greens-signmakers.co.uk

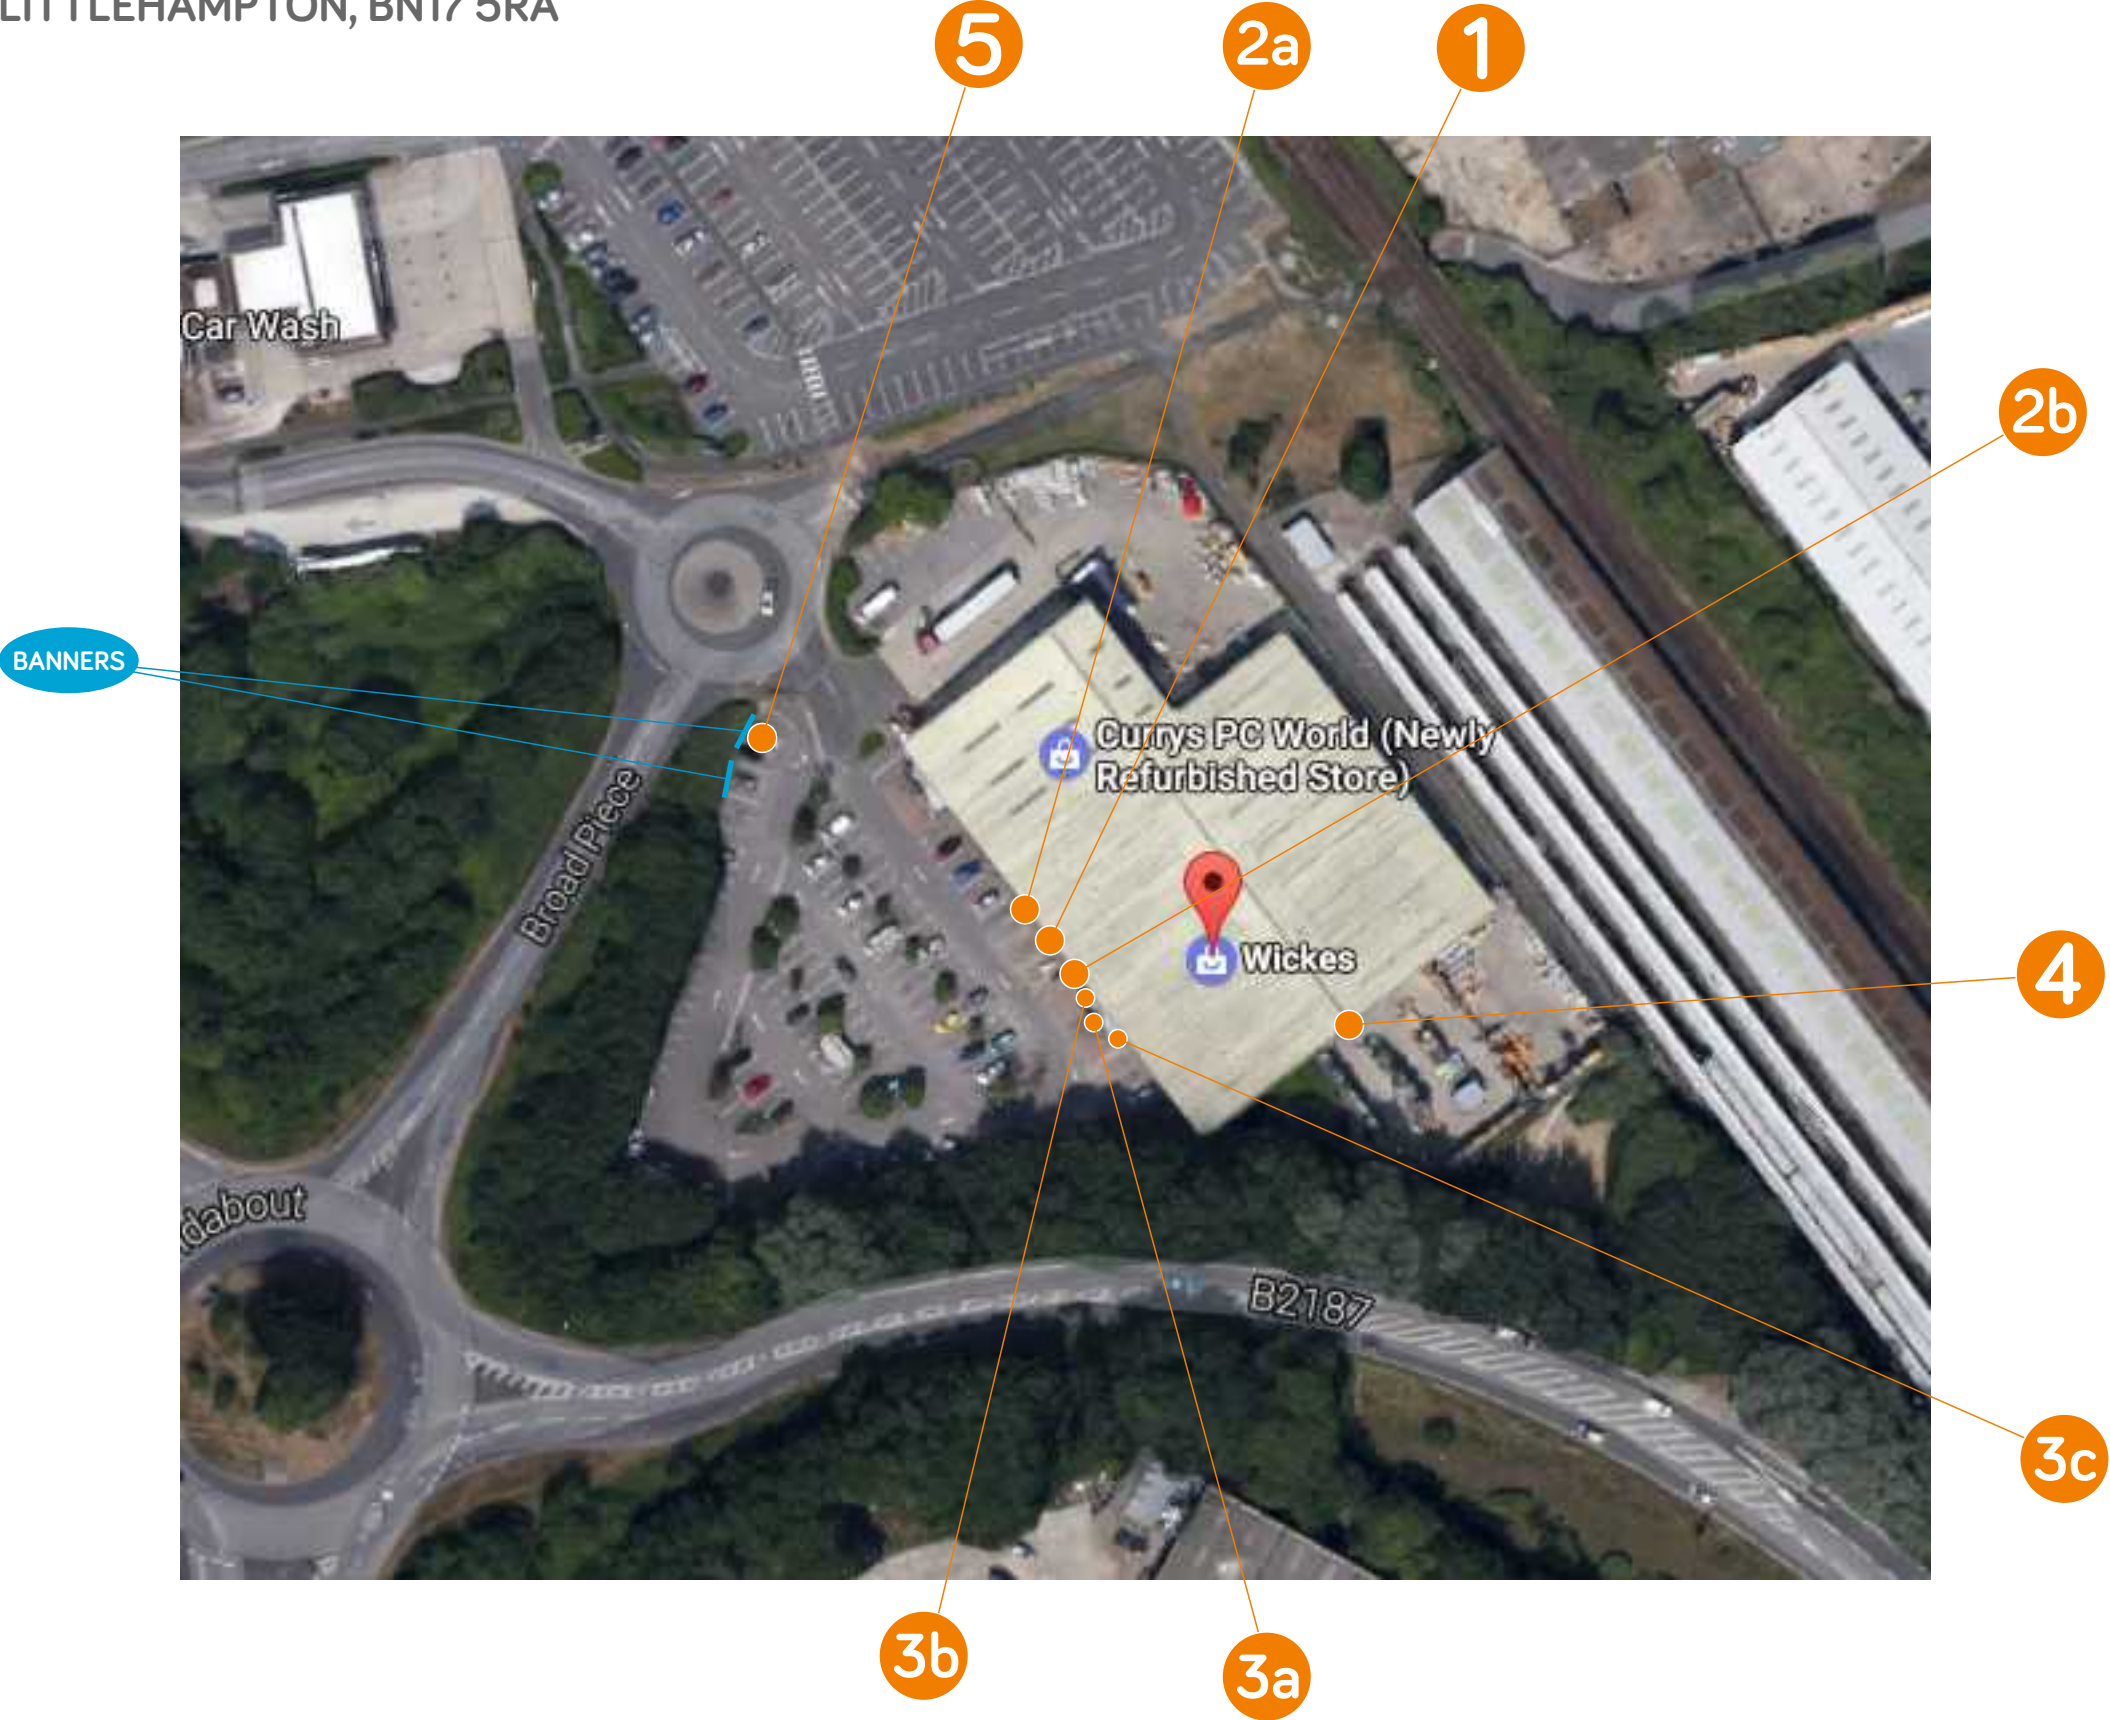

FILE EXT.	\\A-Z Projects\Wickes\Style 3\WICKES141 (planning)	DWG No.	WICKES141 (planning)
CLIENT	WICKES	DATE	29-03-17
ADDRESS	LITTLEHAMPTON	JOB No.	-
DRAWN BY	T.B.	APPROVED	N.A.

REVISIONS: REV_00
This drawing is confidential and any form of reproduction, modification, distribution or other unauthorised use is strictly prohibited without written consent

SCALE	N.T.S.
-------	--------

Greens 'the signmakers'
Brighton Street, Kingston upon Hull
East Yorkshire HU3 4UW
Tel: 01482 327371 Fax: 01482 228050
email: info@greens-signmakers.co.uk
web: www.greens-signmakers.co.uk