



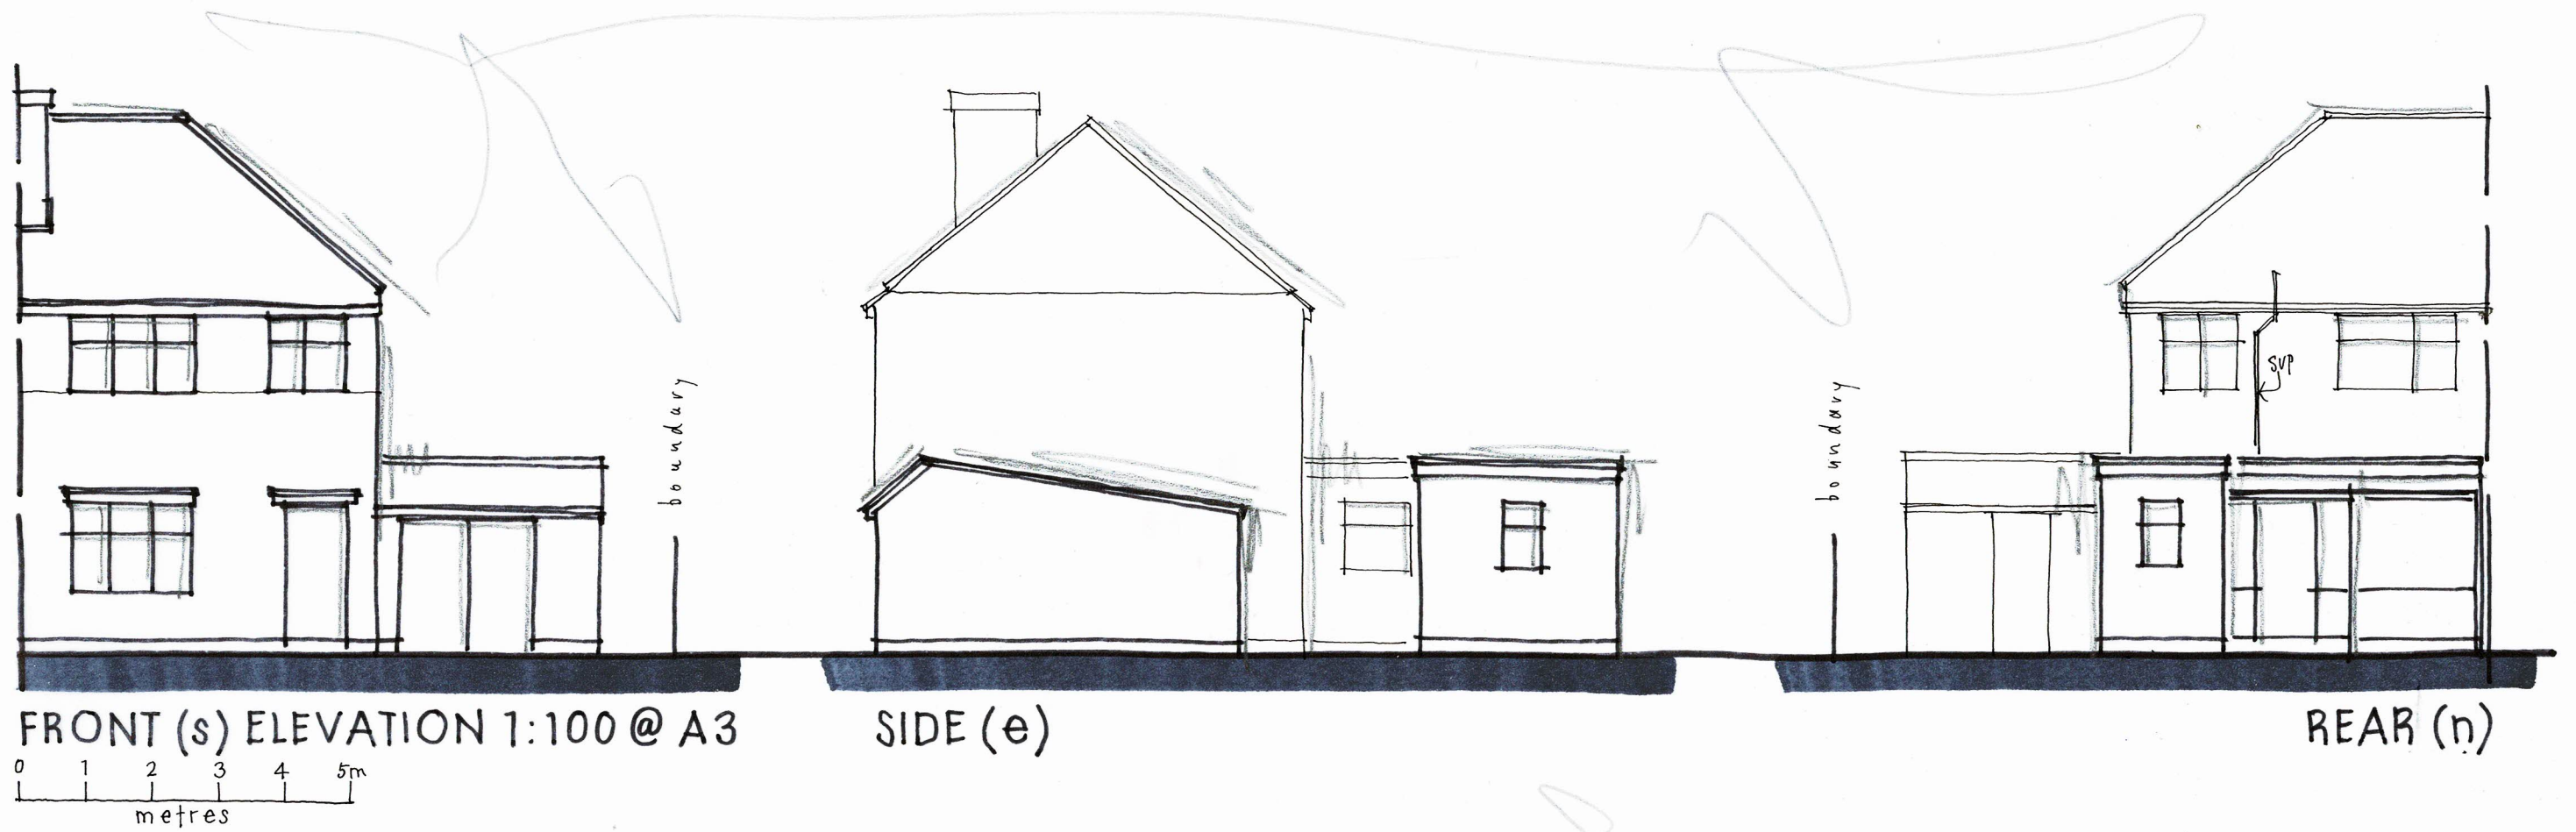

Wayne Gander MCIAT
Architectural Technologist
98 Durrington Lane, Worthing
West Sussex BN13 2RQ
E : waynegander08@gmail.com

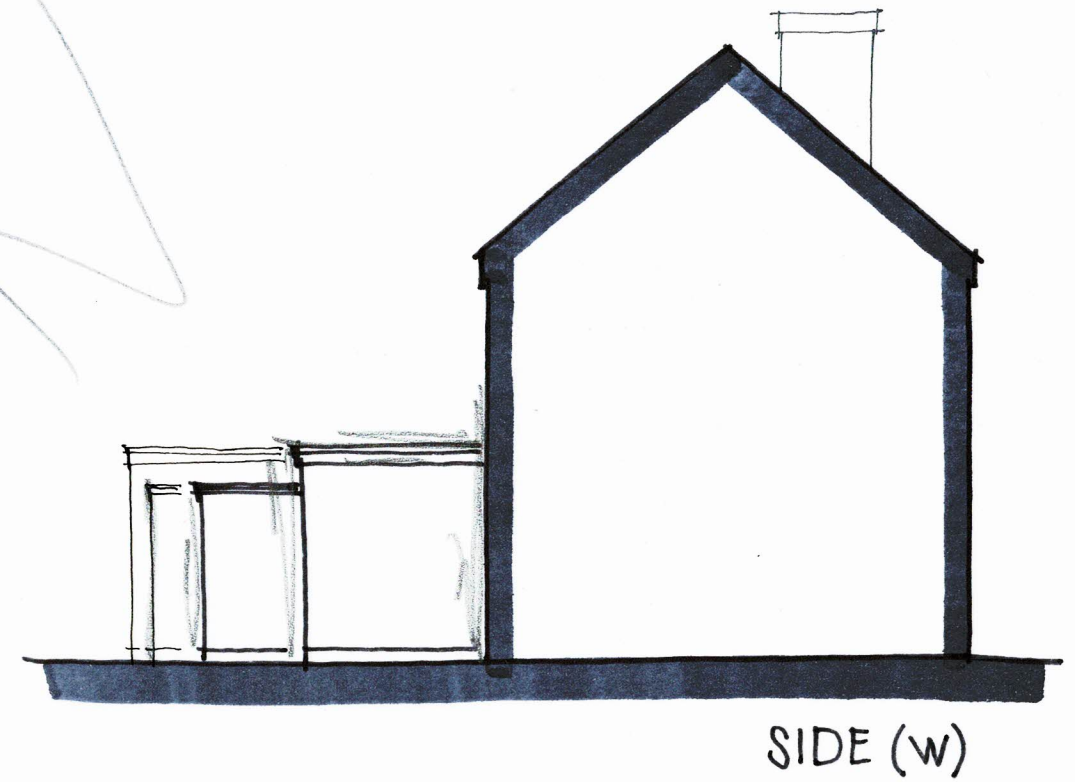

19 NORTH STREET, WICK, LITTLEHAMPTON
Existing details 02
Feb 2022