



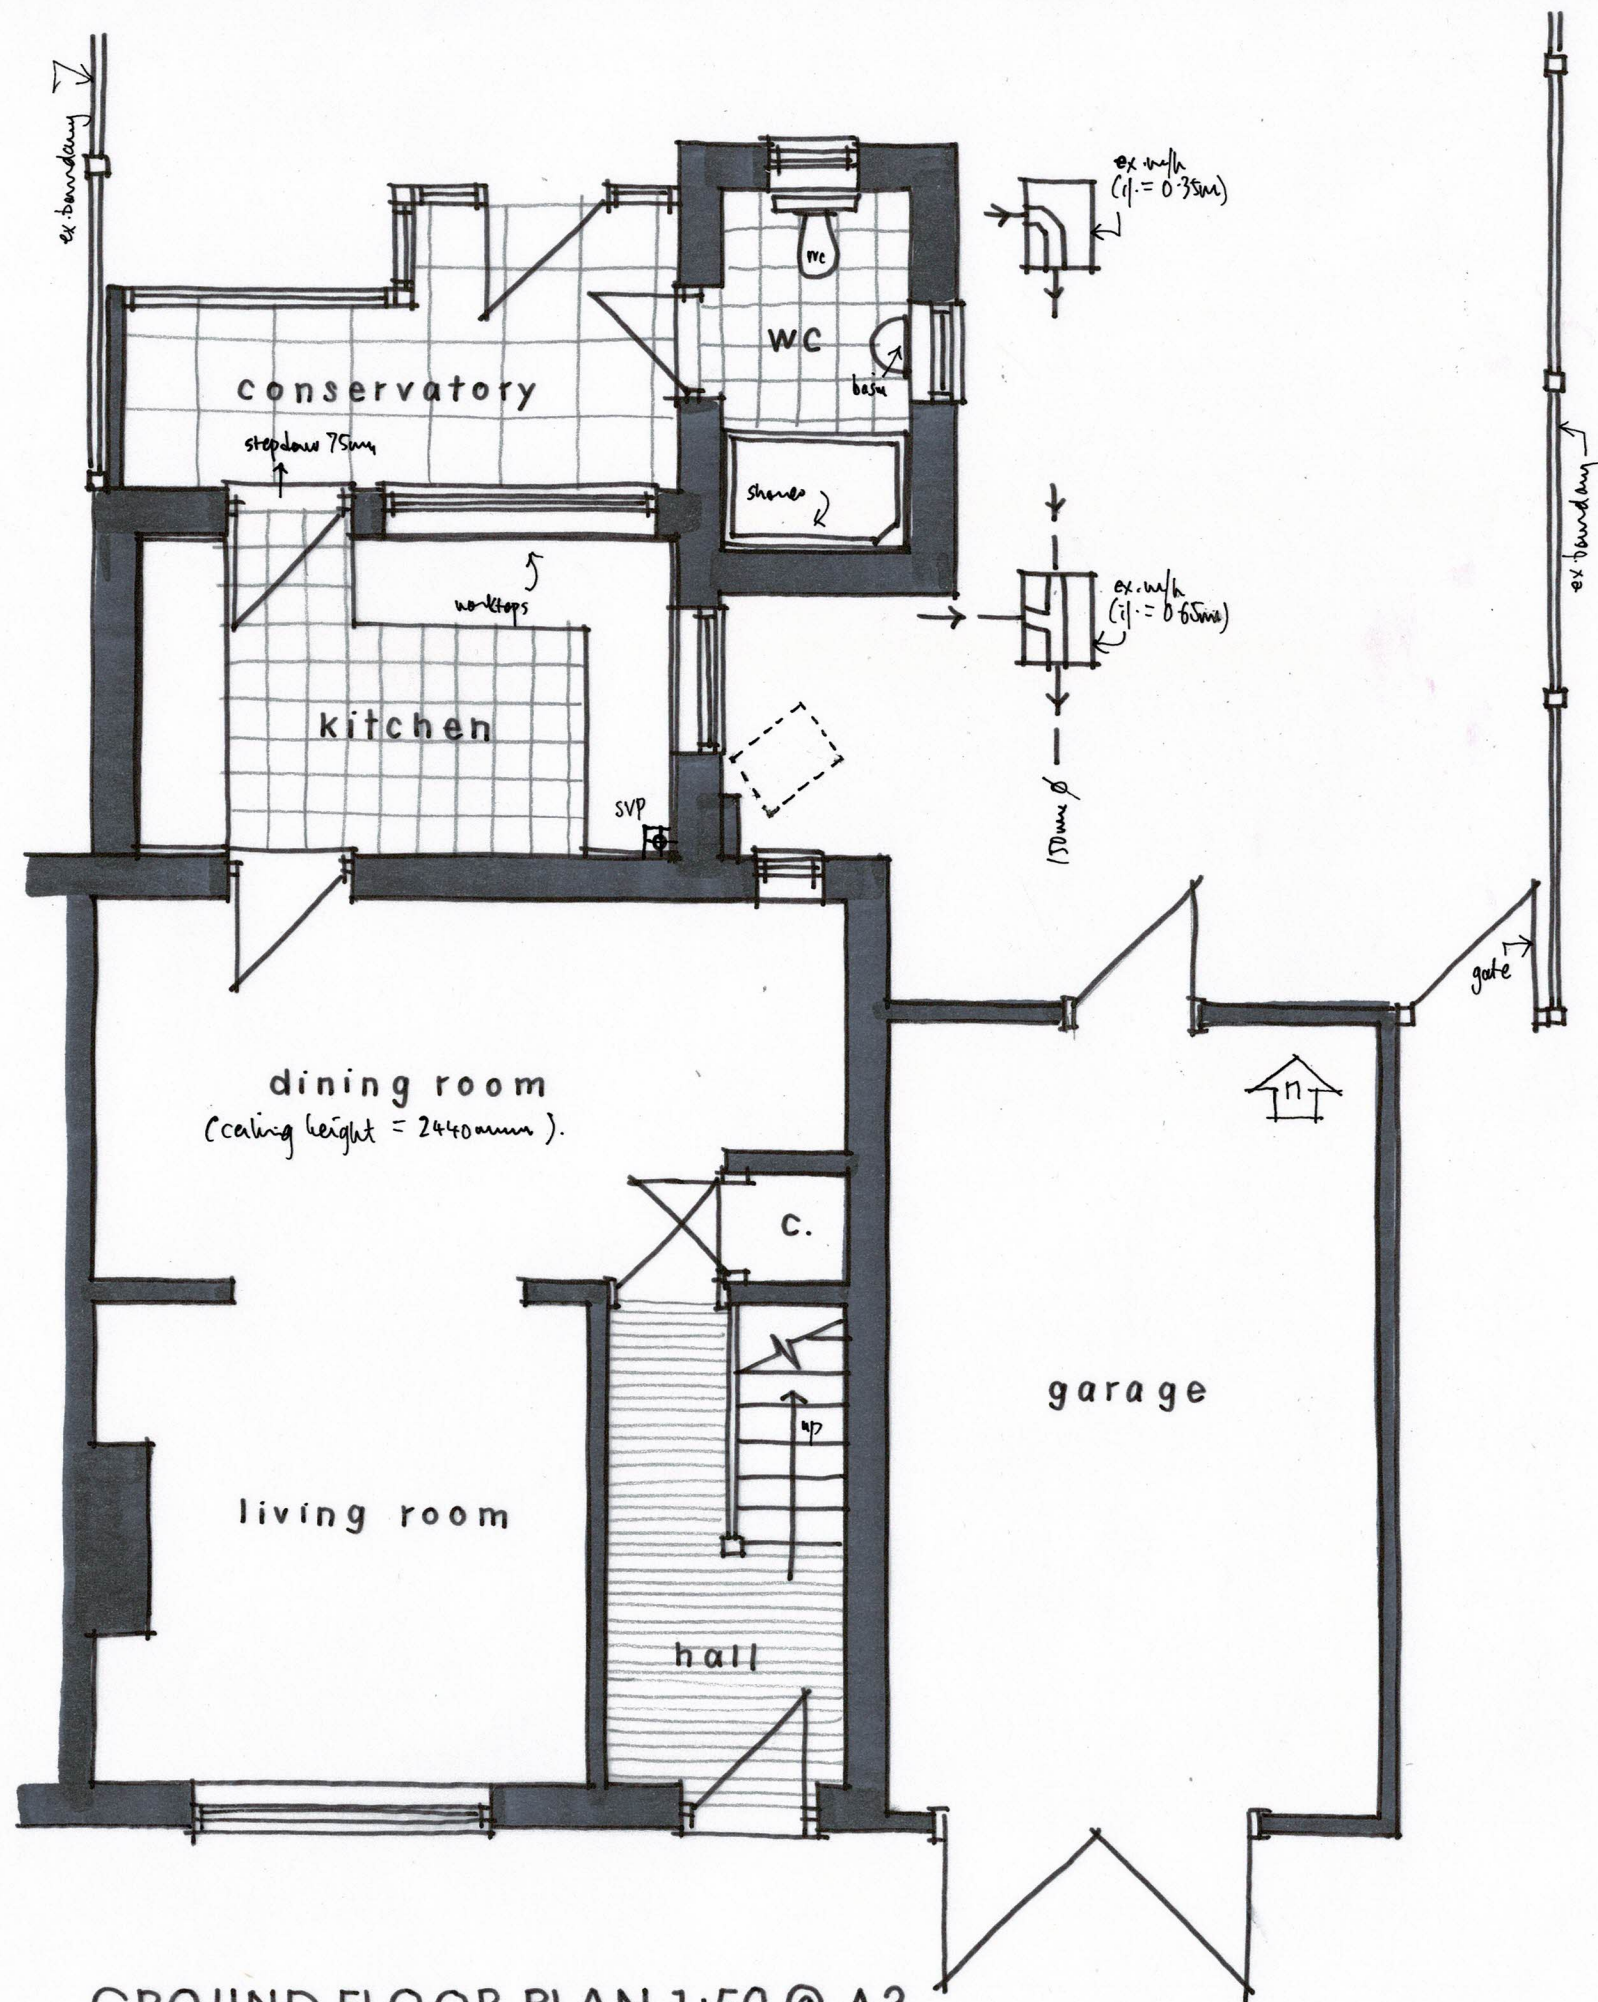

GROUND FLOOR PLAN 1:50 @ A3

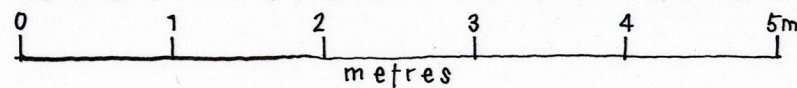

19 NORTH STREET, WICK, LITTLEHAMPTON
 Existing details 01
 Feb 2022