
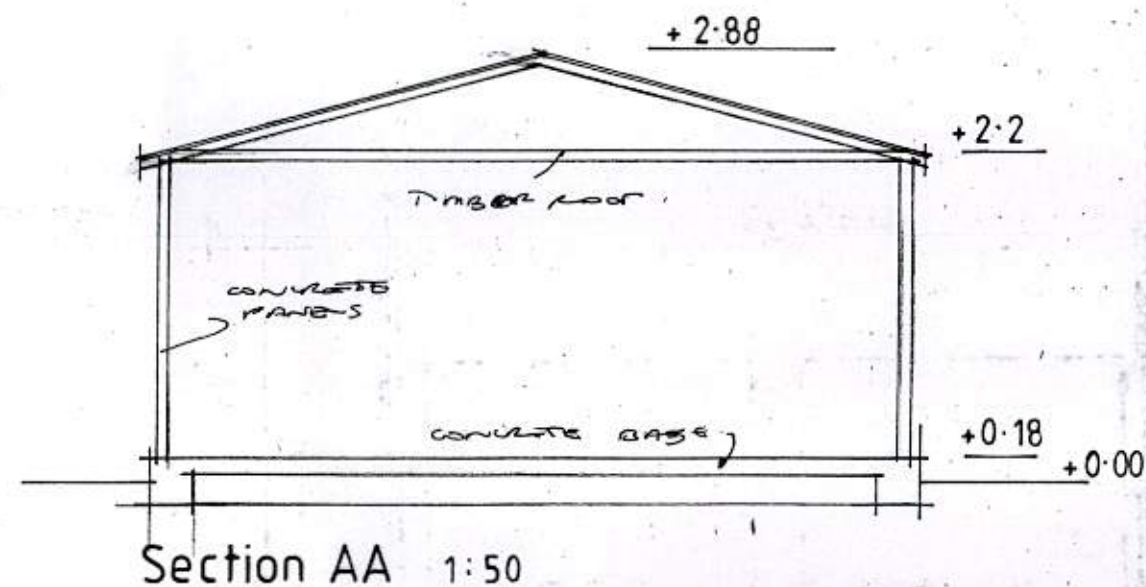
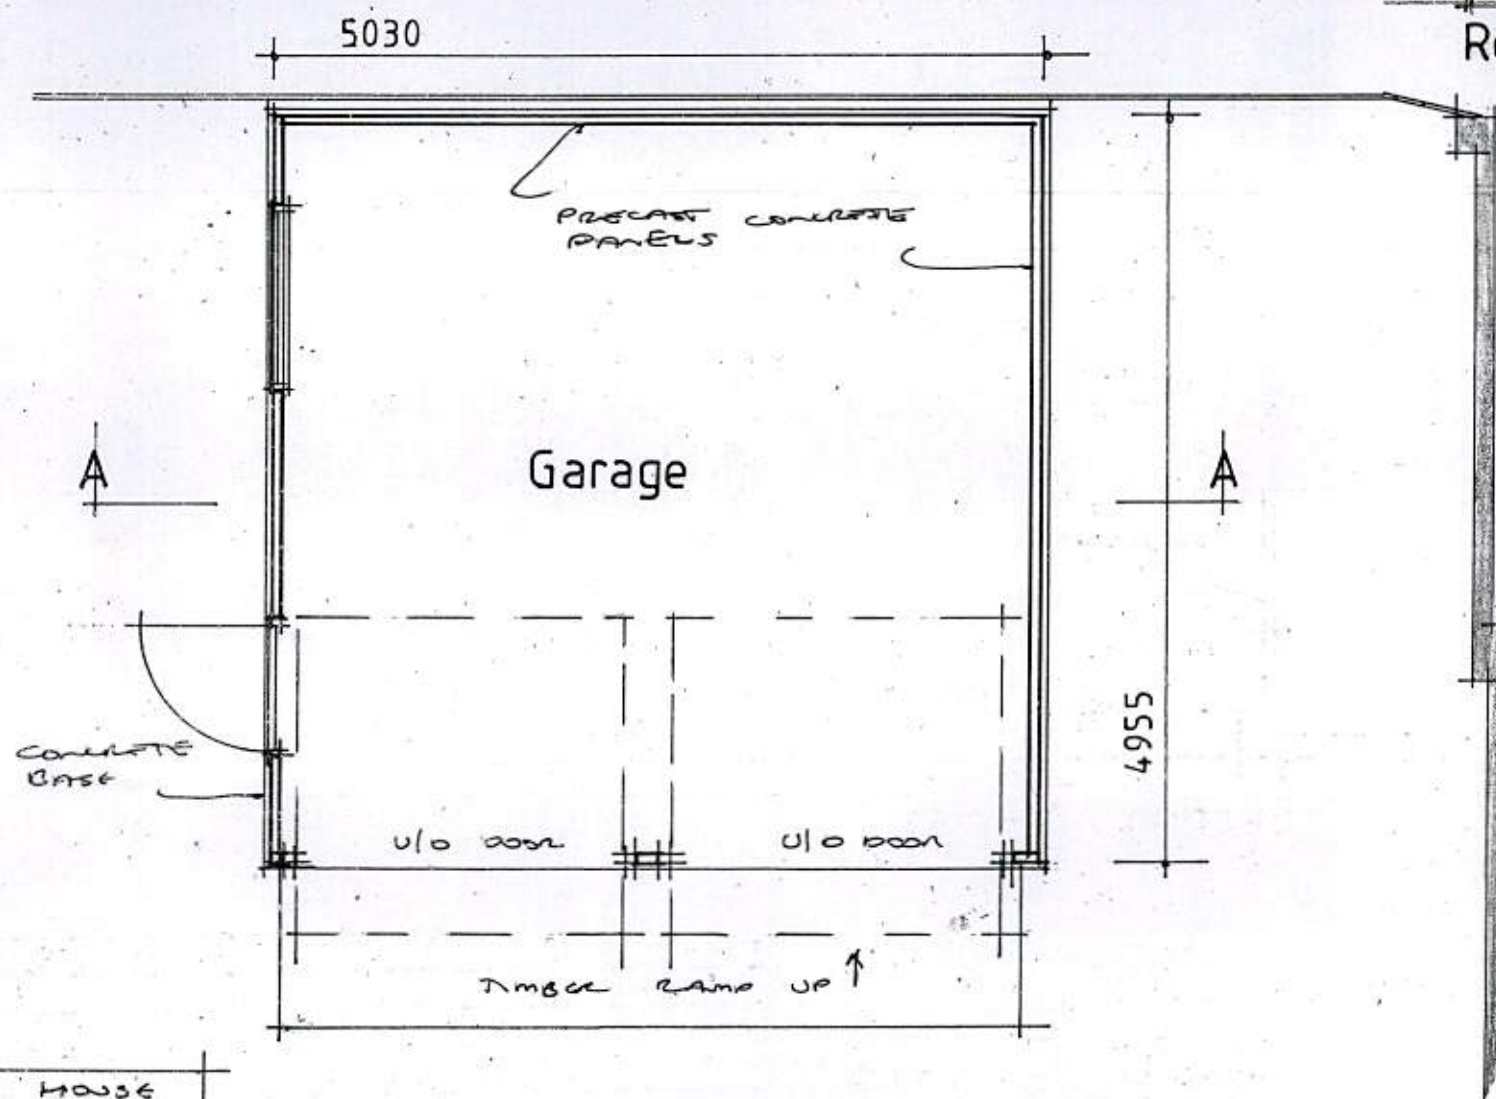
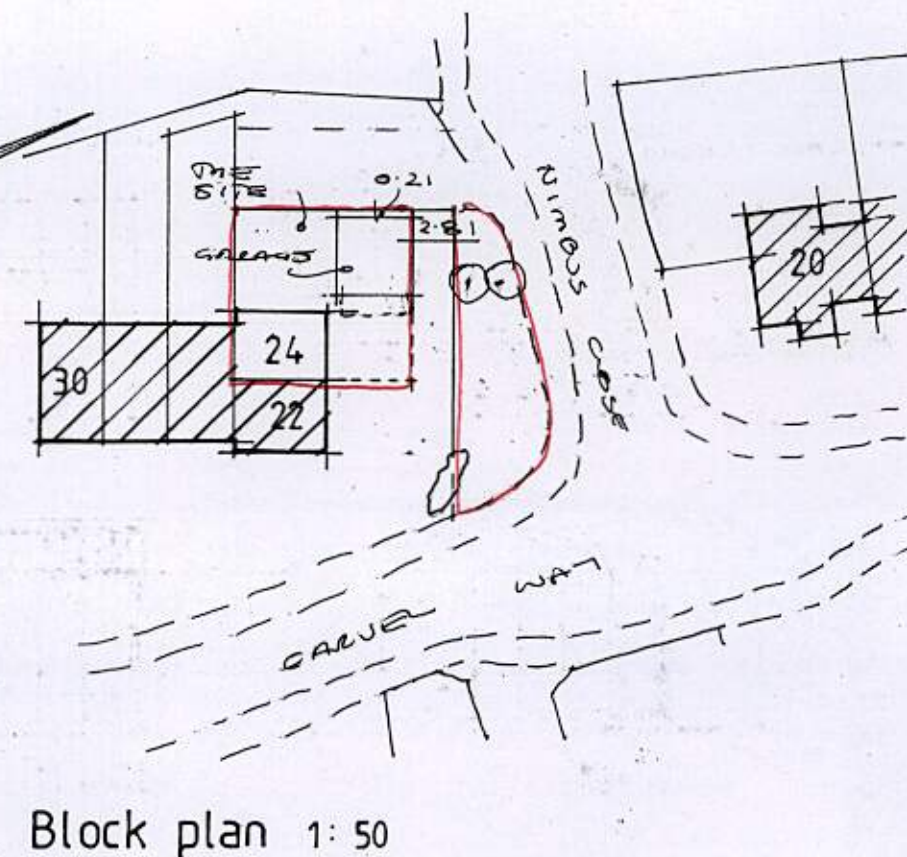
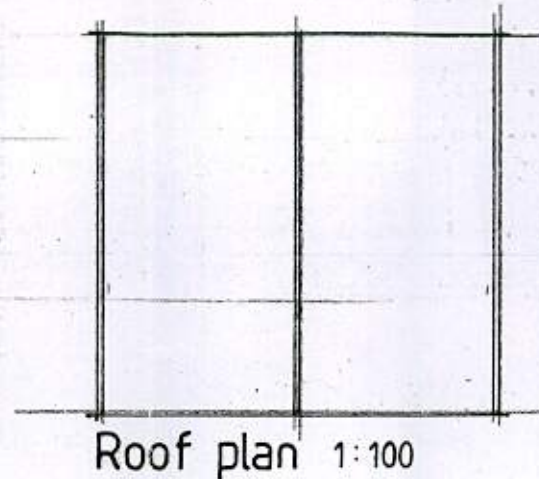
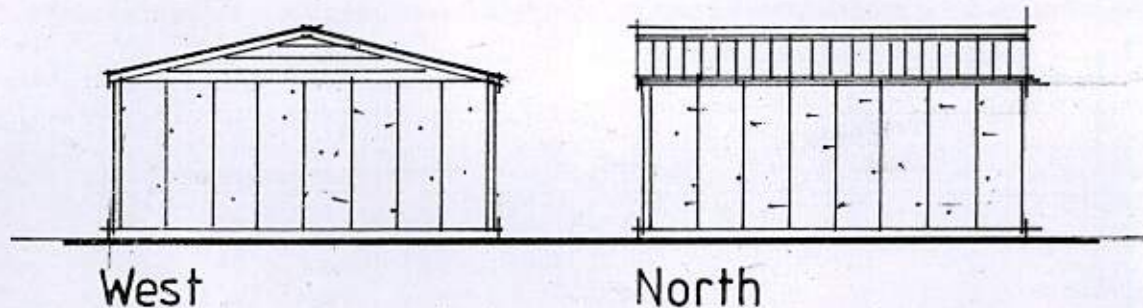


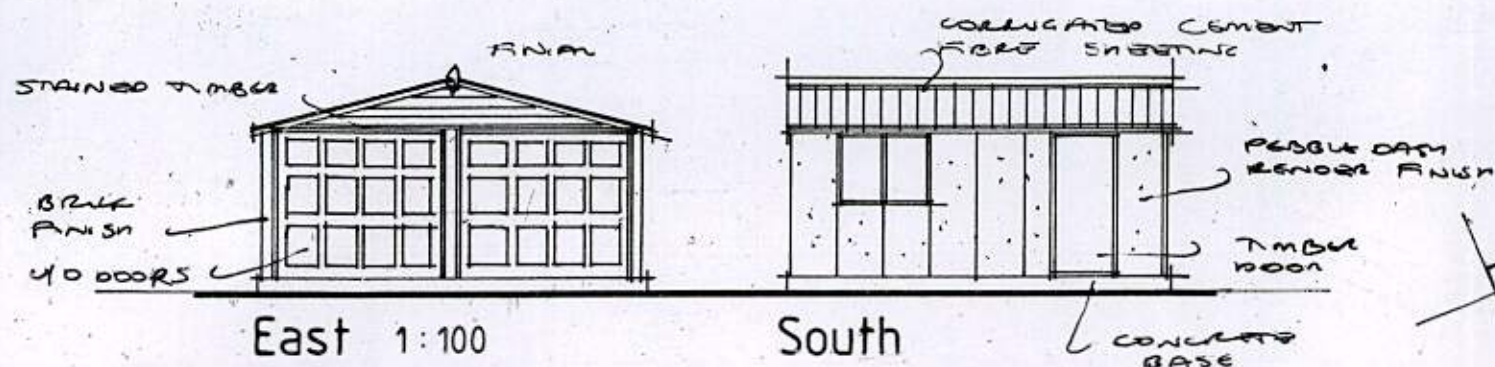

AJ SALTER & SON
 Architectural Technicians
 and Surveyors
 50 WINDSOR ROAD, WORTHING,
 WEST SUSSEX, BN11 2LY
 Tel/Fax: (01903 209496)
 E-mail: ajsalterandson@hotmail.com

C			
B			
A			
Client	D. Grove Esq.		
Address	24 Carvel Way: Littlehampton		
Drawing	Current details	No.	1914:1
Scale	1:50 1:100 1:500	Drawn	B
		Date	MAR 14