
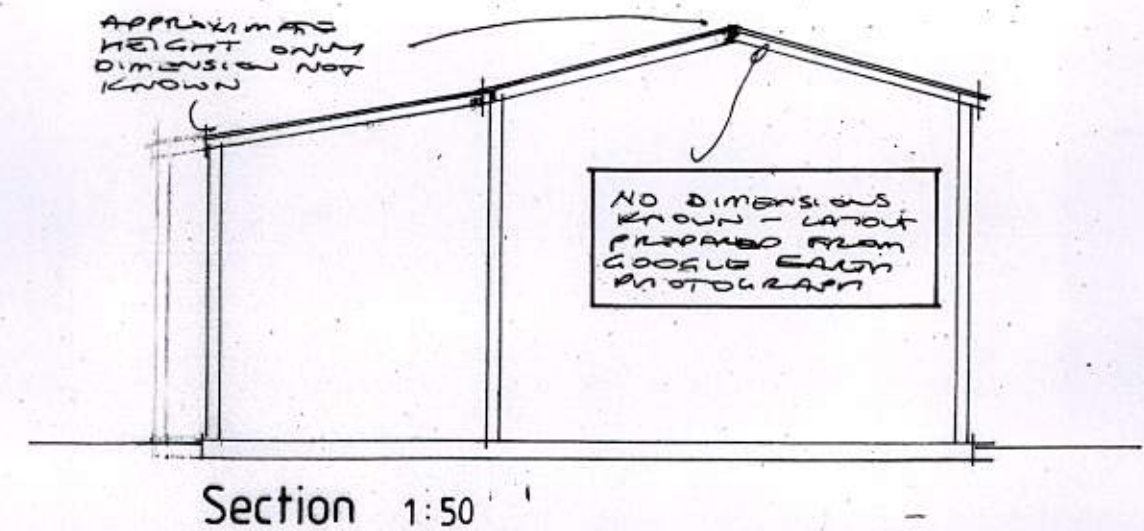
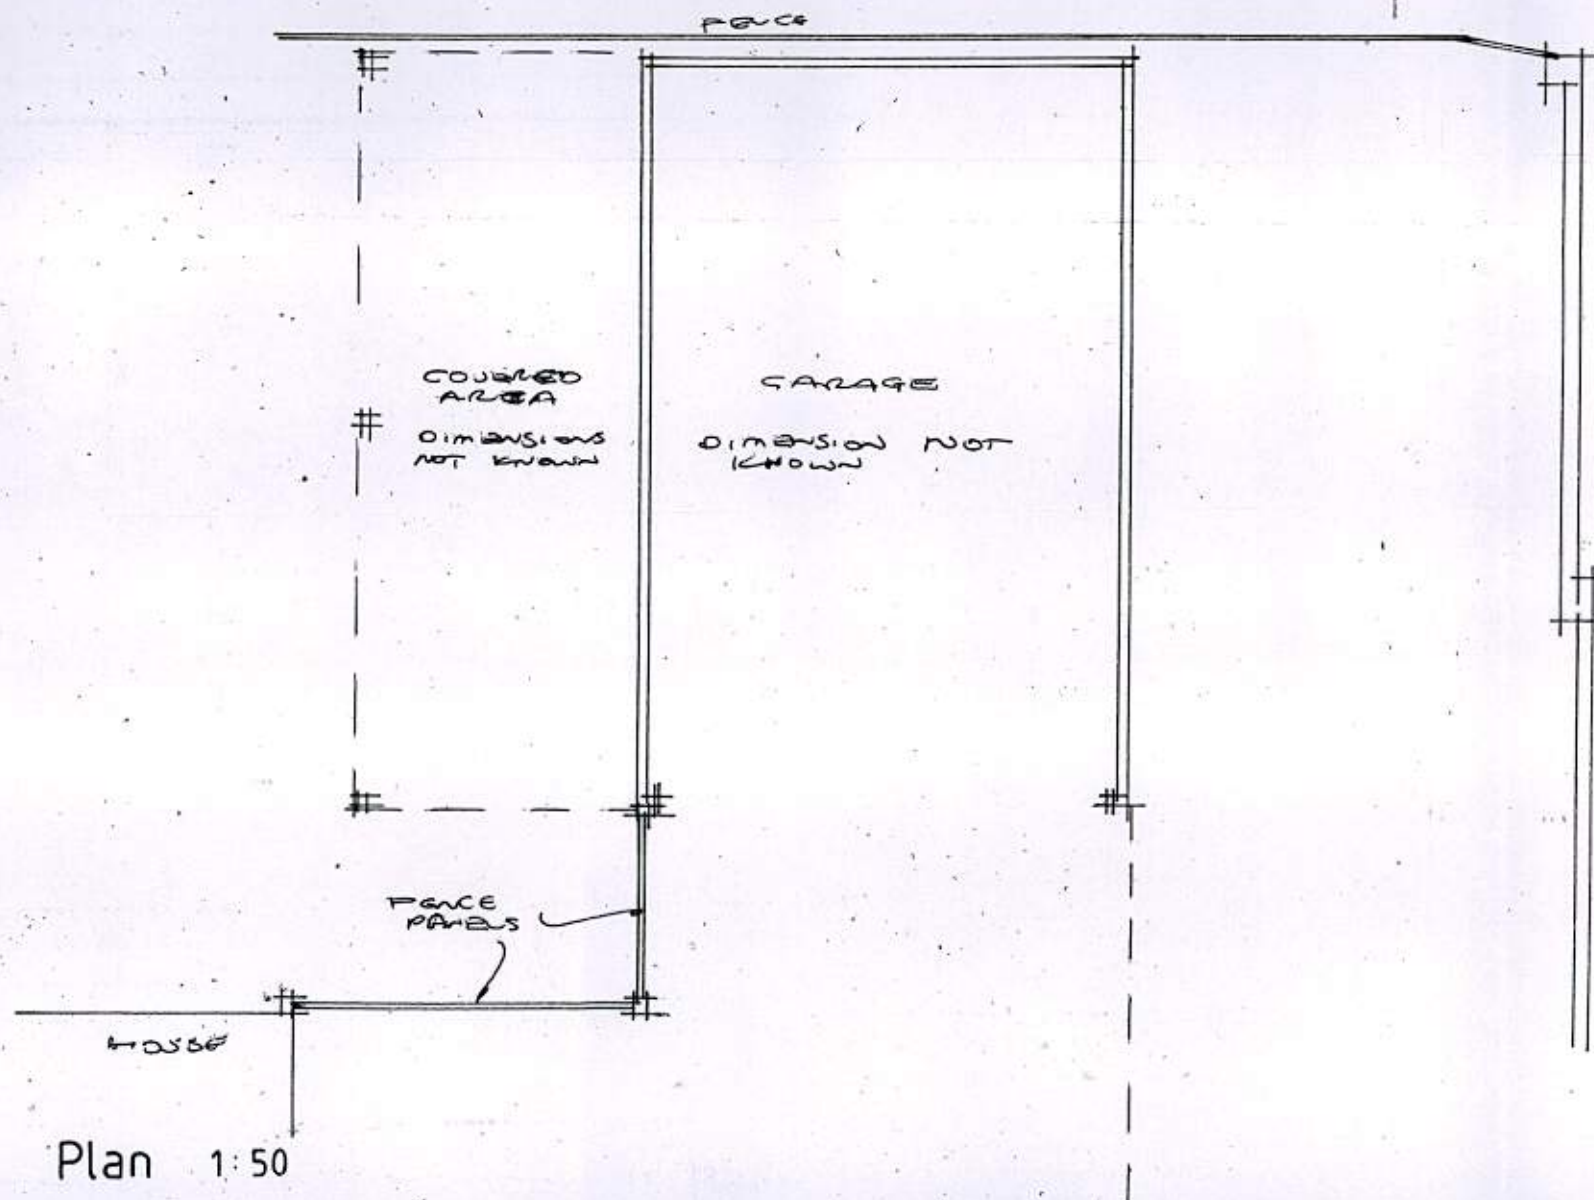
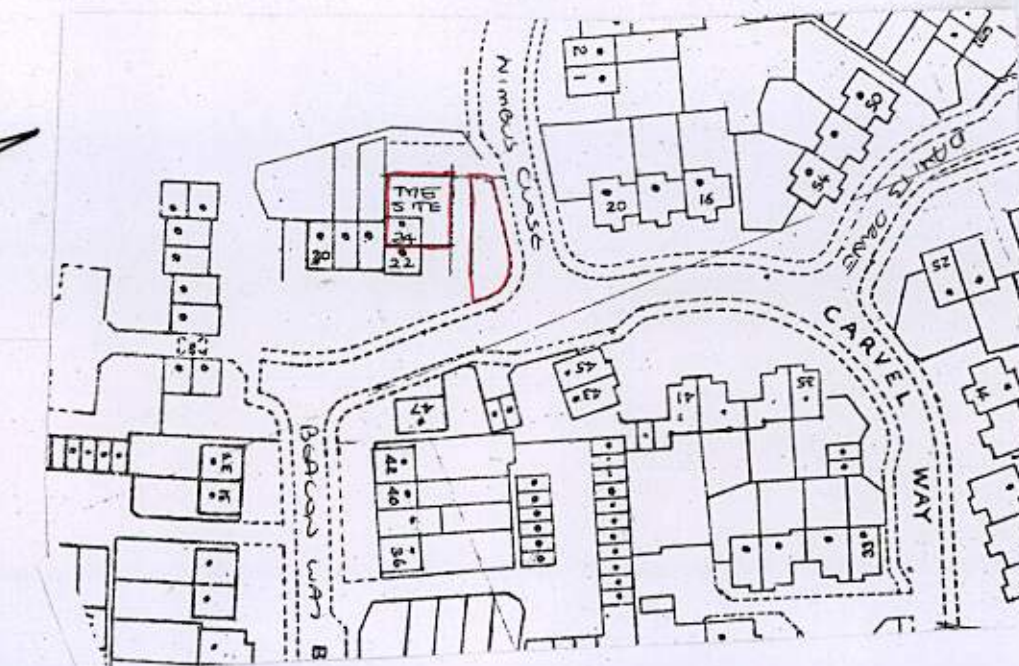


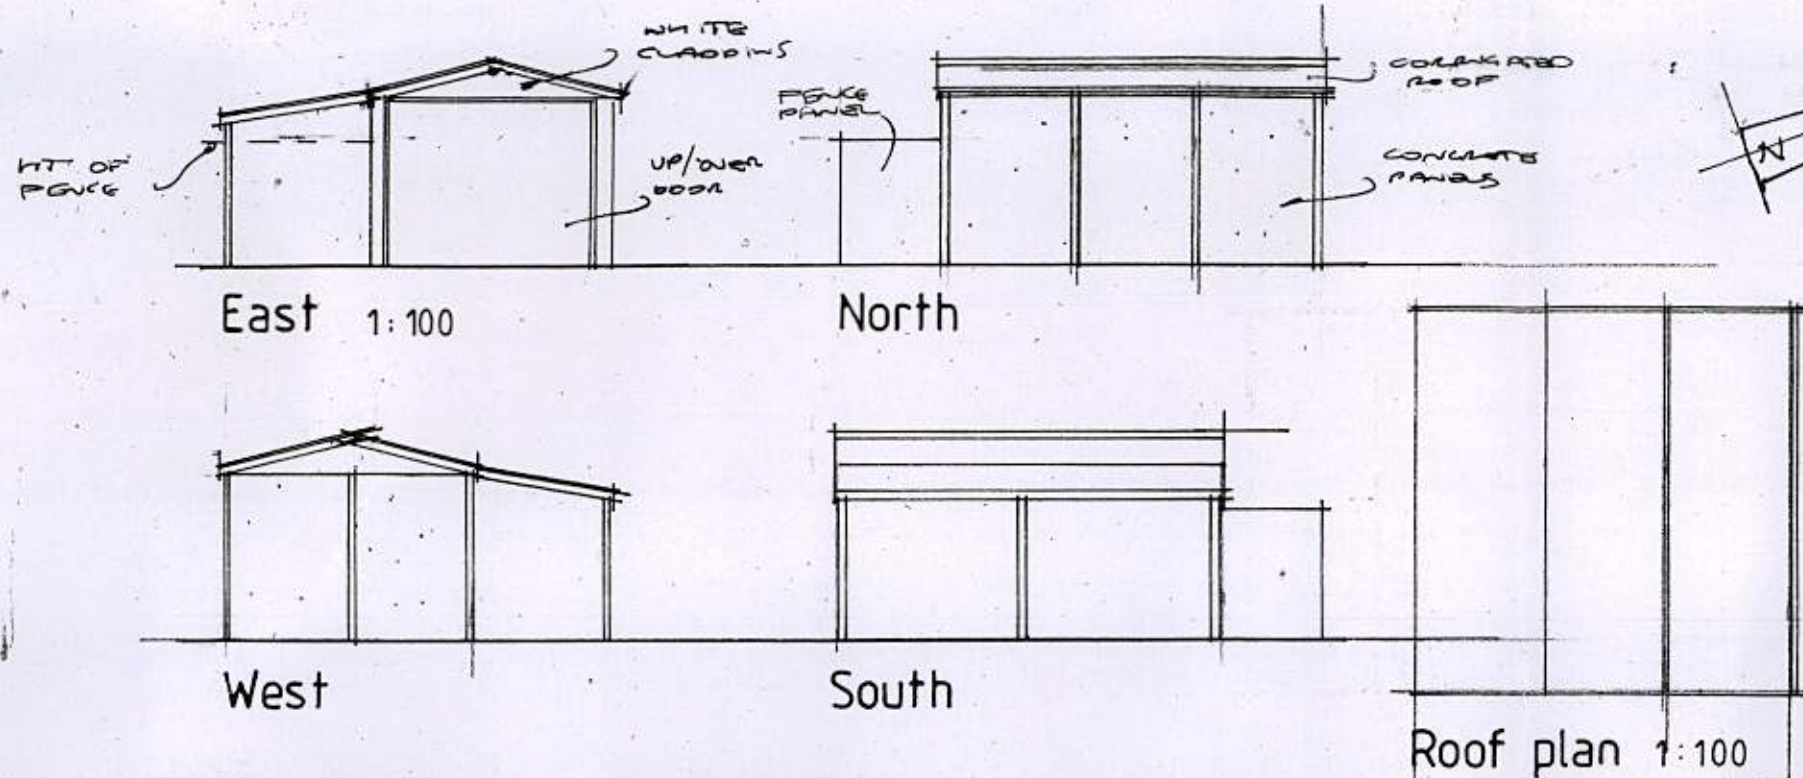

AJ SALTER & SON
 Architectural Technicians
 and Surveyors
 50 WINDSOR ROAD, WORTHING,
 WEST SUSSEX, BN11 2LY.
 Tel/Fax: (01903 209496)
 E-mail: ajsalterandson@hotmail.com

C		
B		
A		
Client	D. Grove Esq.	
Address	24 Carvel Way : Littlehampton	
Drawing	Previous details	No. 1914:2
Scale	1:50 1:100 1:1250	Drawn B
		Date MAR 14