


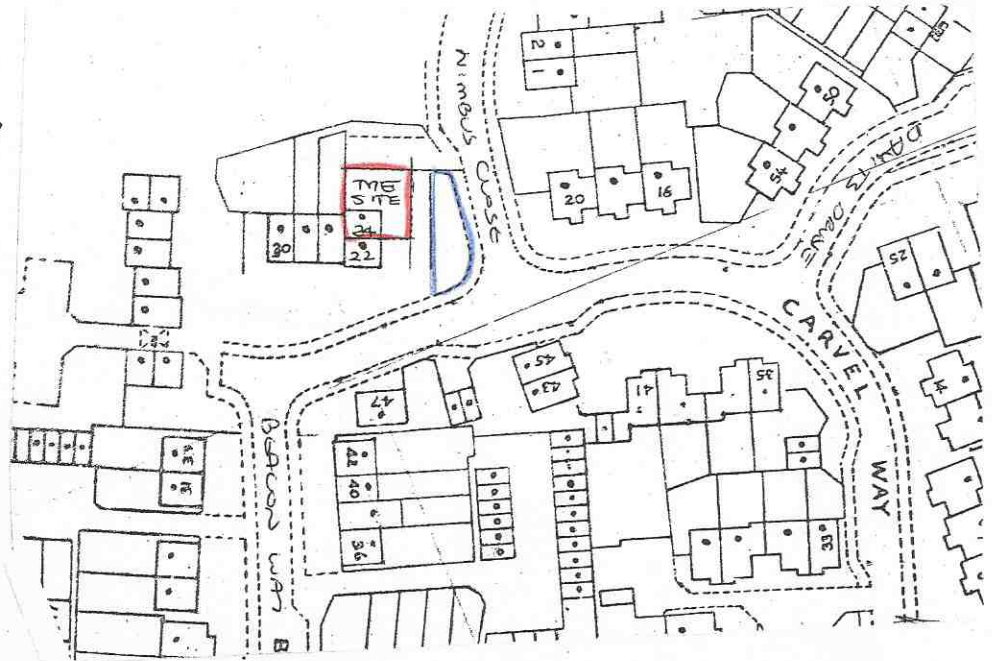


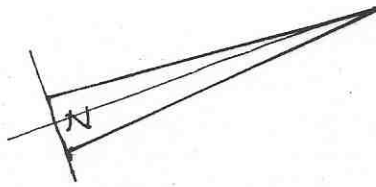

Site plan 1:1250

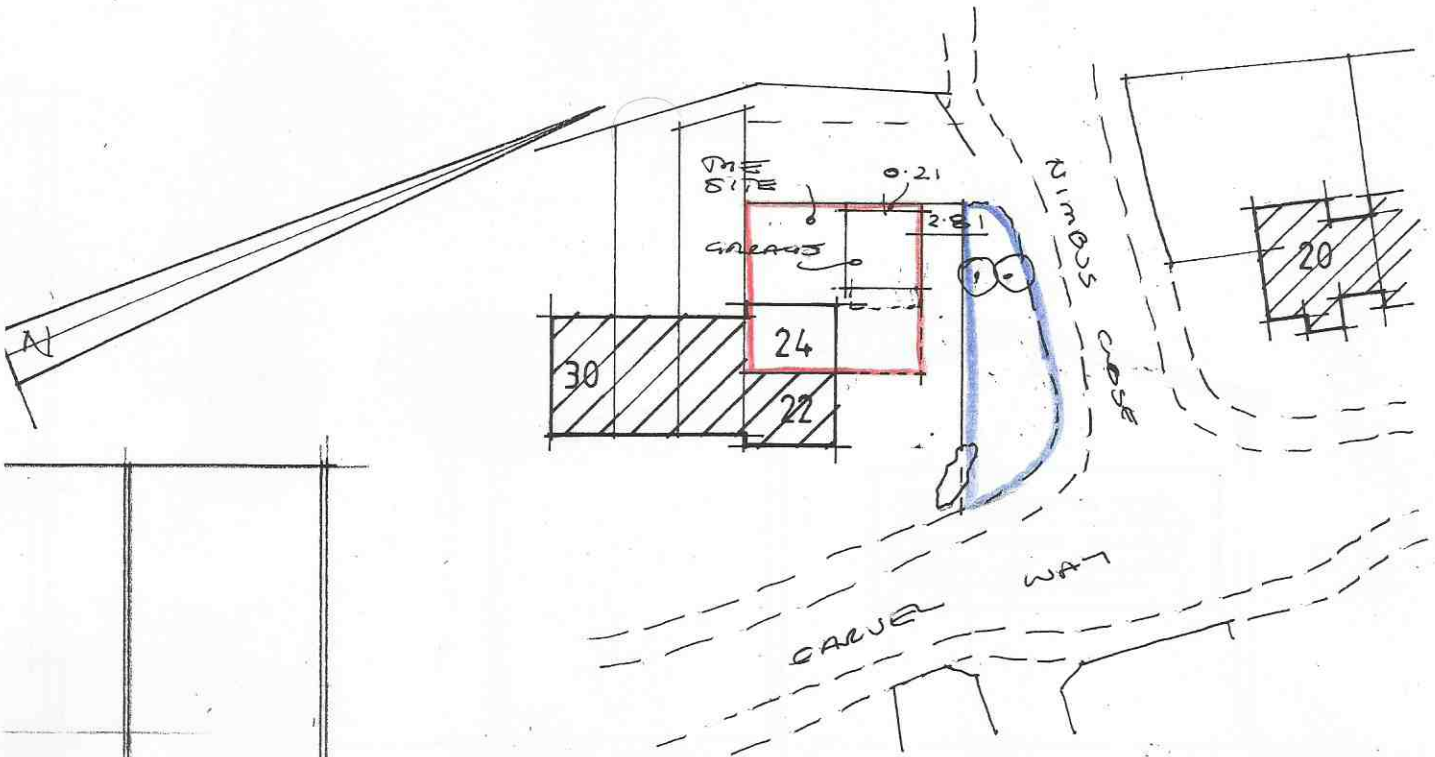

Block plan 1:500

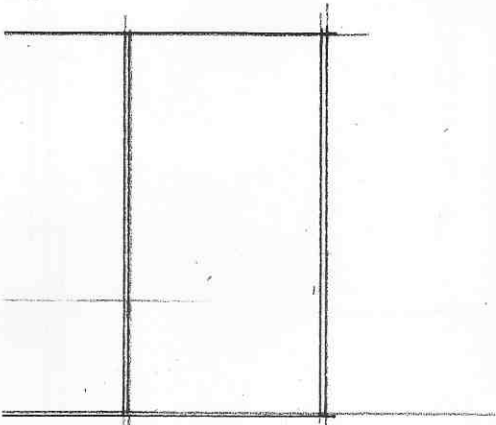

f plan 1:100

+2.88

+2.2