

SIDE ELEVATION
WEST



FRONT ELEVATION
SOUTH

EXISTING ELEVATIONS 1:100



SIDE ELEVATION
EAST

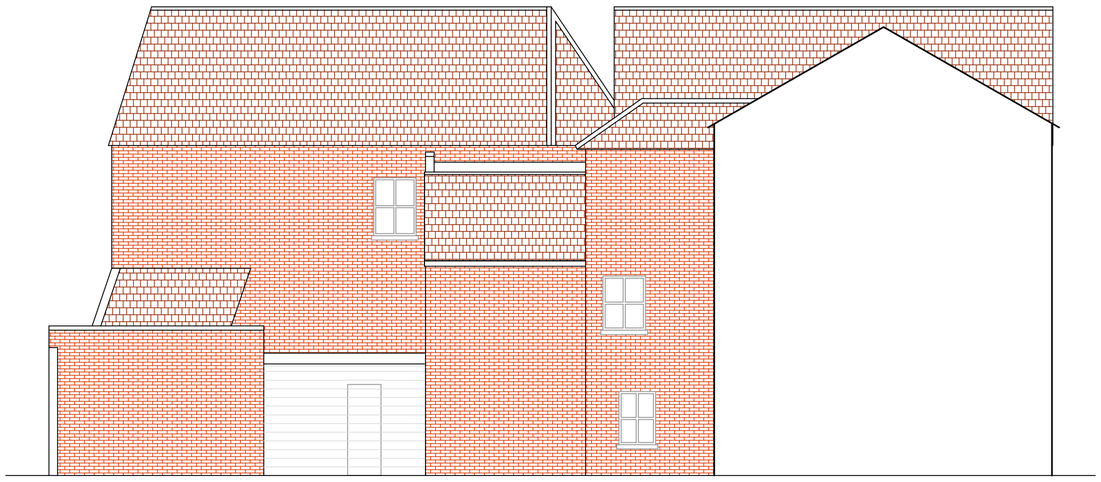

REAR ELEVATION
NORTH

EXISTING ELEVATIONS 1:100

1 0 5 10

Scale bar 1:100

1 0 5 10

Scale bar 1:50

All dimensions to be checked on site prior to commencement of work, except for planning purposes.

This drawing is the copyright of
CALDOTEC LTD
and may not be copied, altered or reproduced in any way without written authority.

CALDOTEC LTD
11 THE PARADE
WILLOWHAYNE CRESCENT
EAST PRESTON
WEST SUSSEX
BN16 1NS
Telephone
01903 859176

EXISTING ELEVATIONS

The Nelson
Pier Road
Littlehampton
West Sussex

CLIENT Mr & Mrs Stojanovski

R2	Amendments for Planning	JM	09/02/2017
R1	Amendments drainage	JM	01/09/2016
Issue	Details	By	Date

SCALE AS SHOWN on A2
DATE 09/02/17
DRAWING NUMBER 15219/01eR2

ARUN DISTRICT COUNCIL LU/84/17/PL