




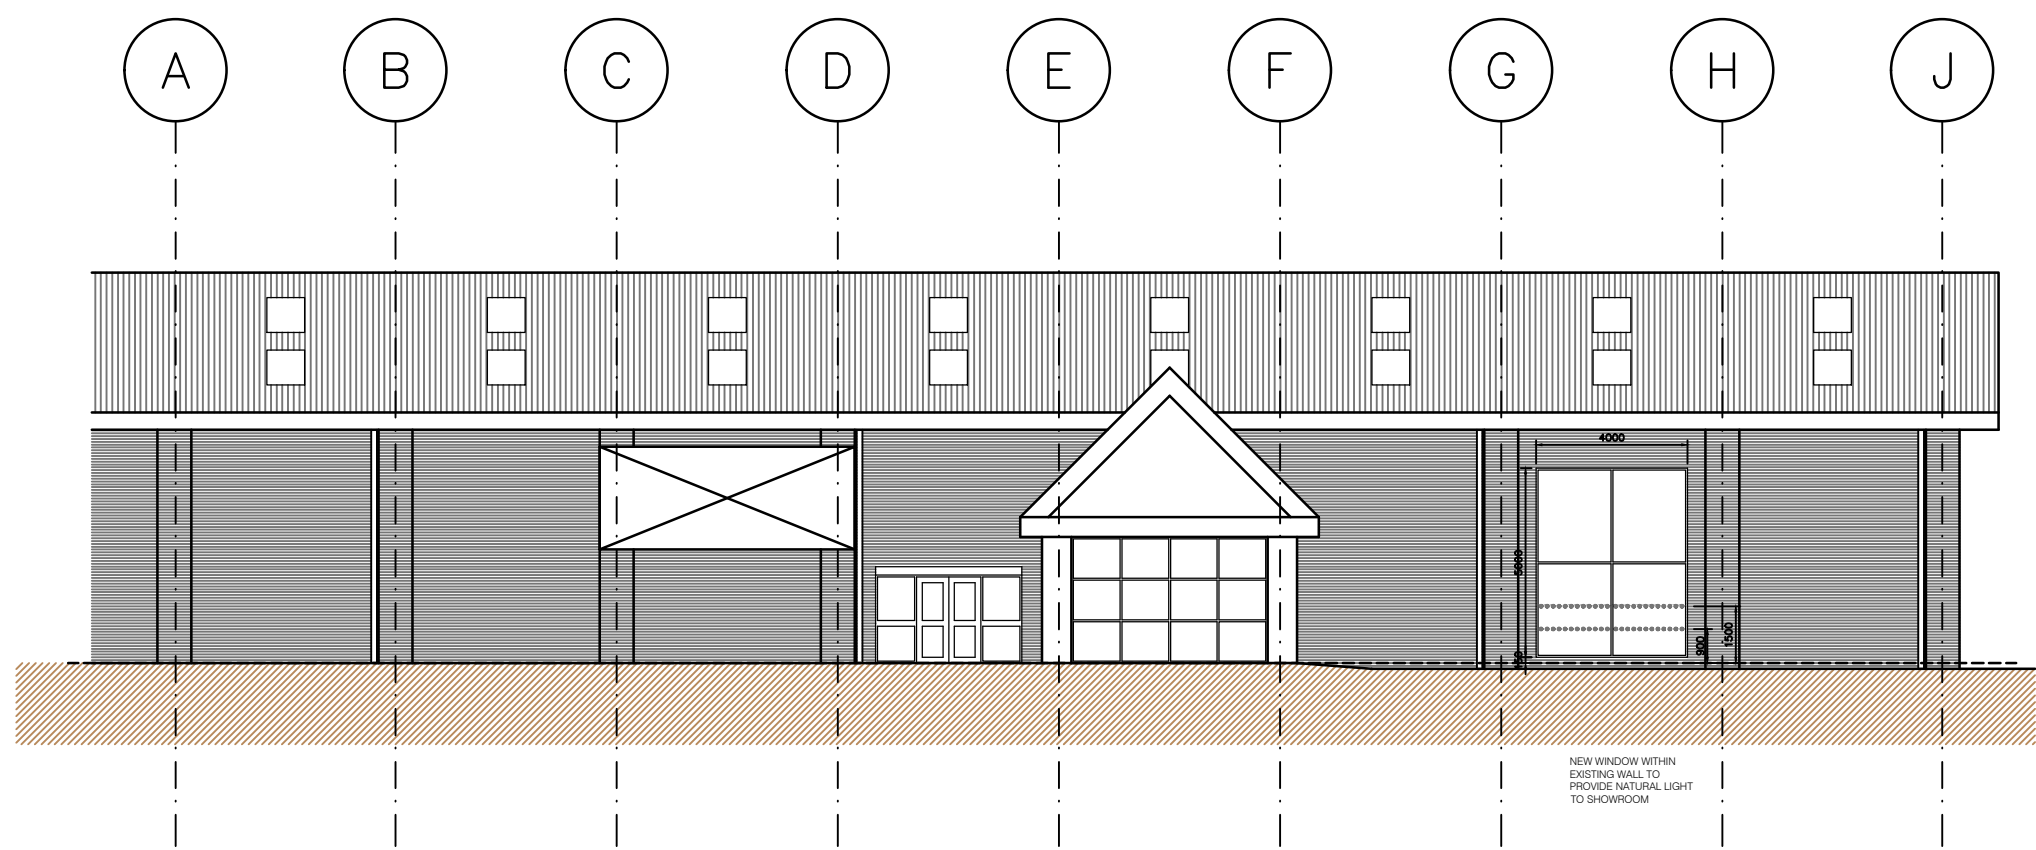


PROPOSED FRONT (SOUTH-WEST) ELEVATION
SCALE – 1:200 AT A1

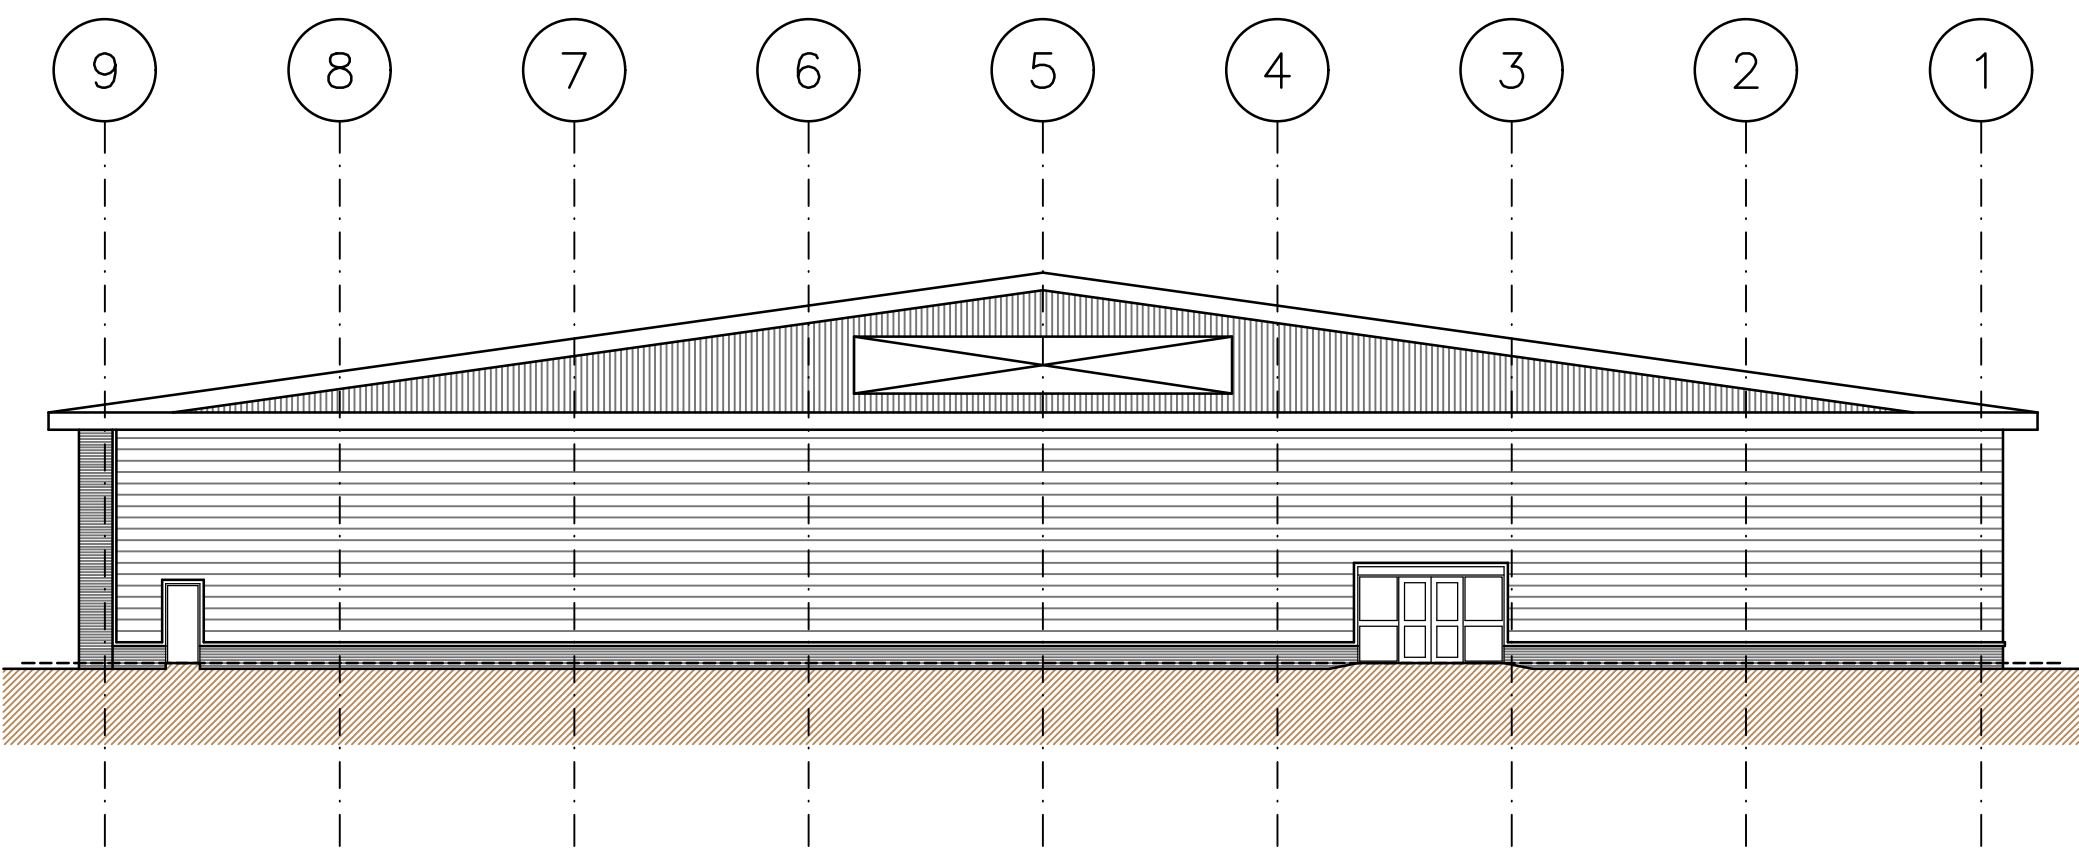

PROPOSED SIDE (SOUTH-EAST) ELEVATION
SCALE – 1:200 AT A1

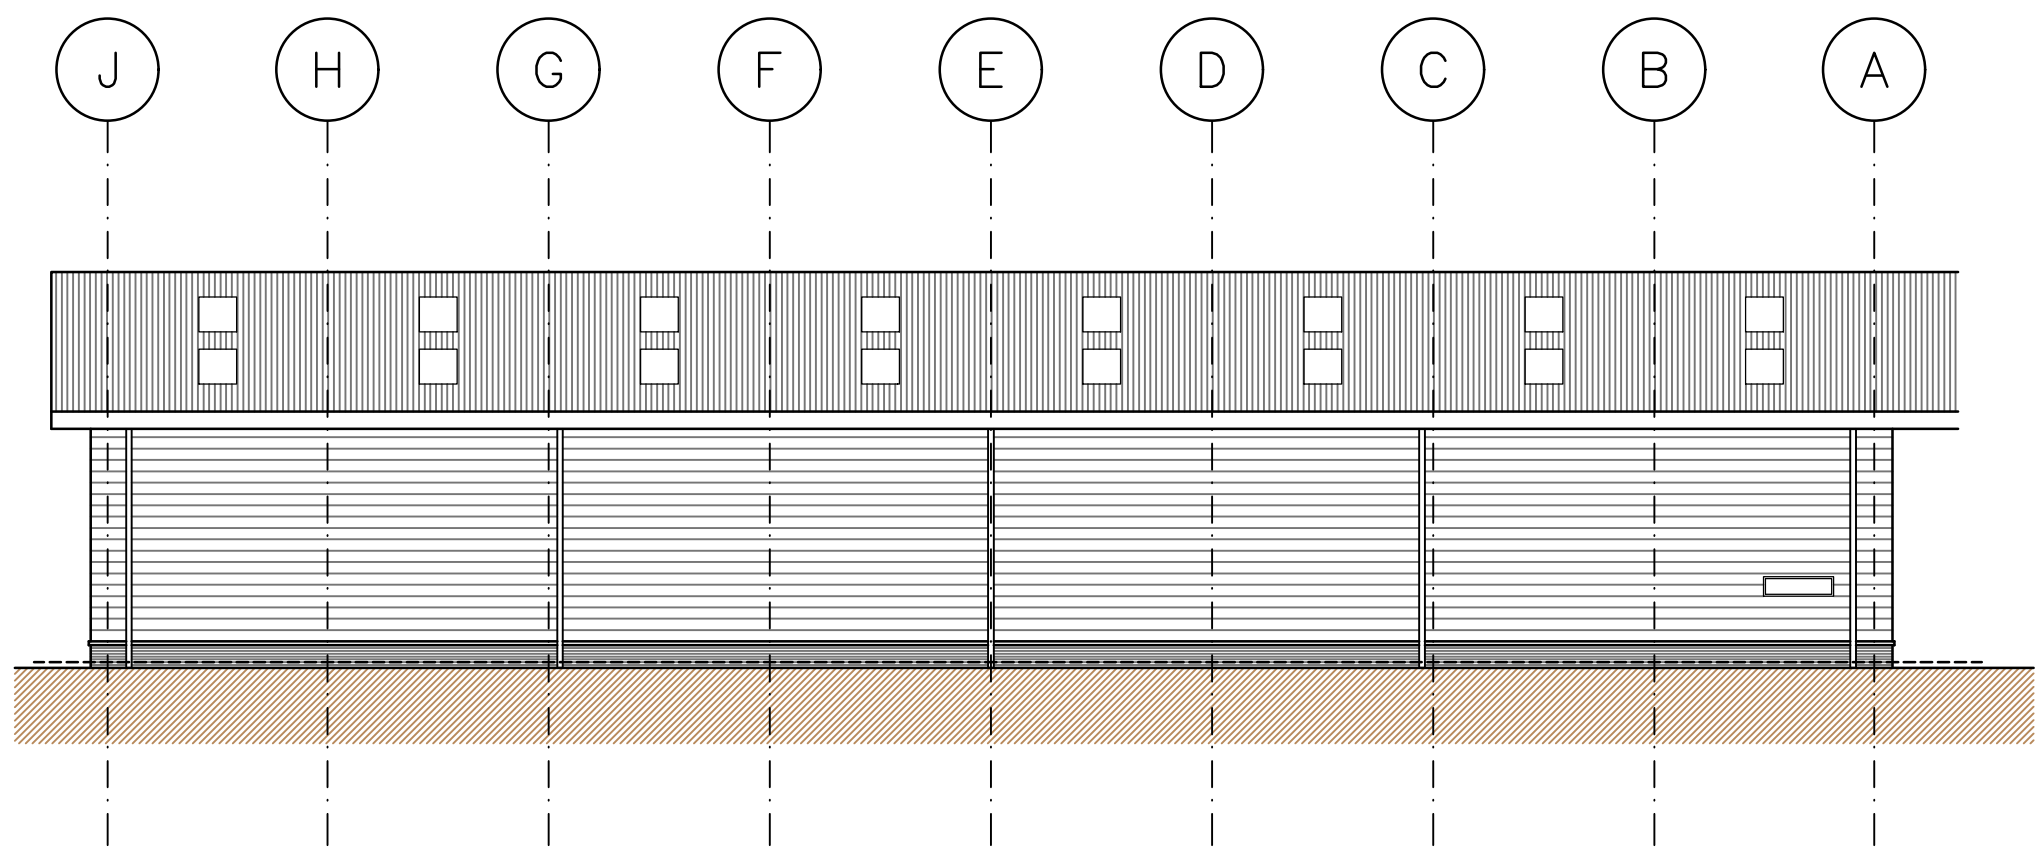

PROPOSED REAR (NORTH-EAST) ELEVATION
SCALE – 1:200 AT A1

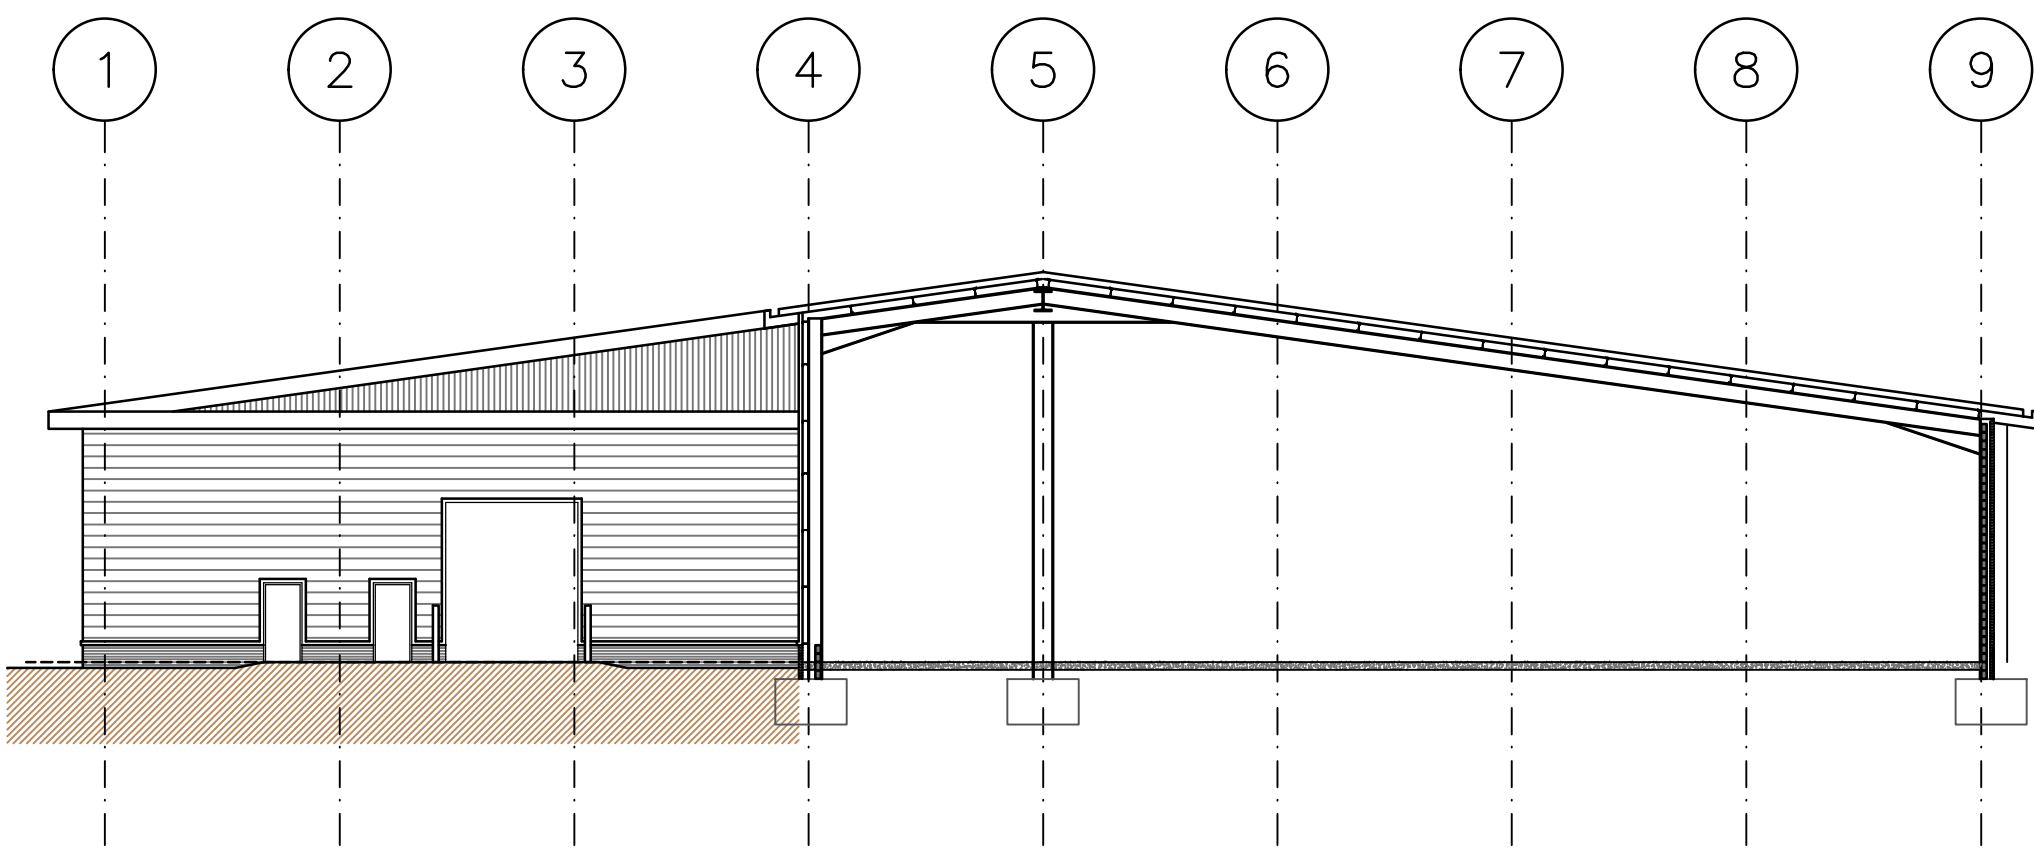

PROPOSED SIDE (NORTH-WEST) ELEVATION
SCALE – 1:200 AT A1

Wickes
It's got our name on it.

PROJECT: WICKES
PROPOSED RE-FIT
LITTLEHAMPTON

STATUS: PLANNING

DRAWING
TITLE: PROPOSED ELEVATIONS

DATE: 09/03/2017 DRAWN BY: BH
SCALE: AS NOTED AT A1 CHECKED BY: BH



Rose Park, Lutterworth Road,
Blaby, Leicester, LE8 4DP
0116 2781200
www.ishmcc.com

DRAWING NO: 216000-13-PL06

REVISION: -