

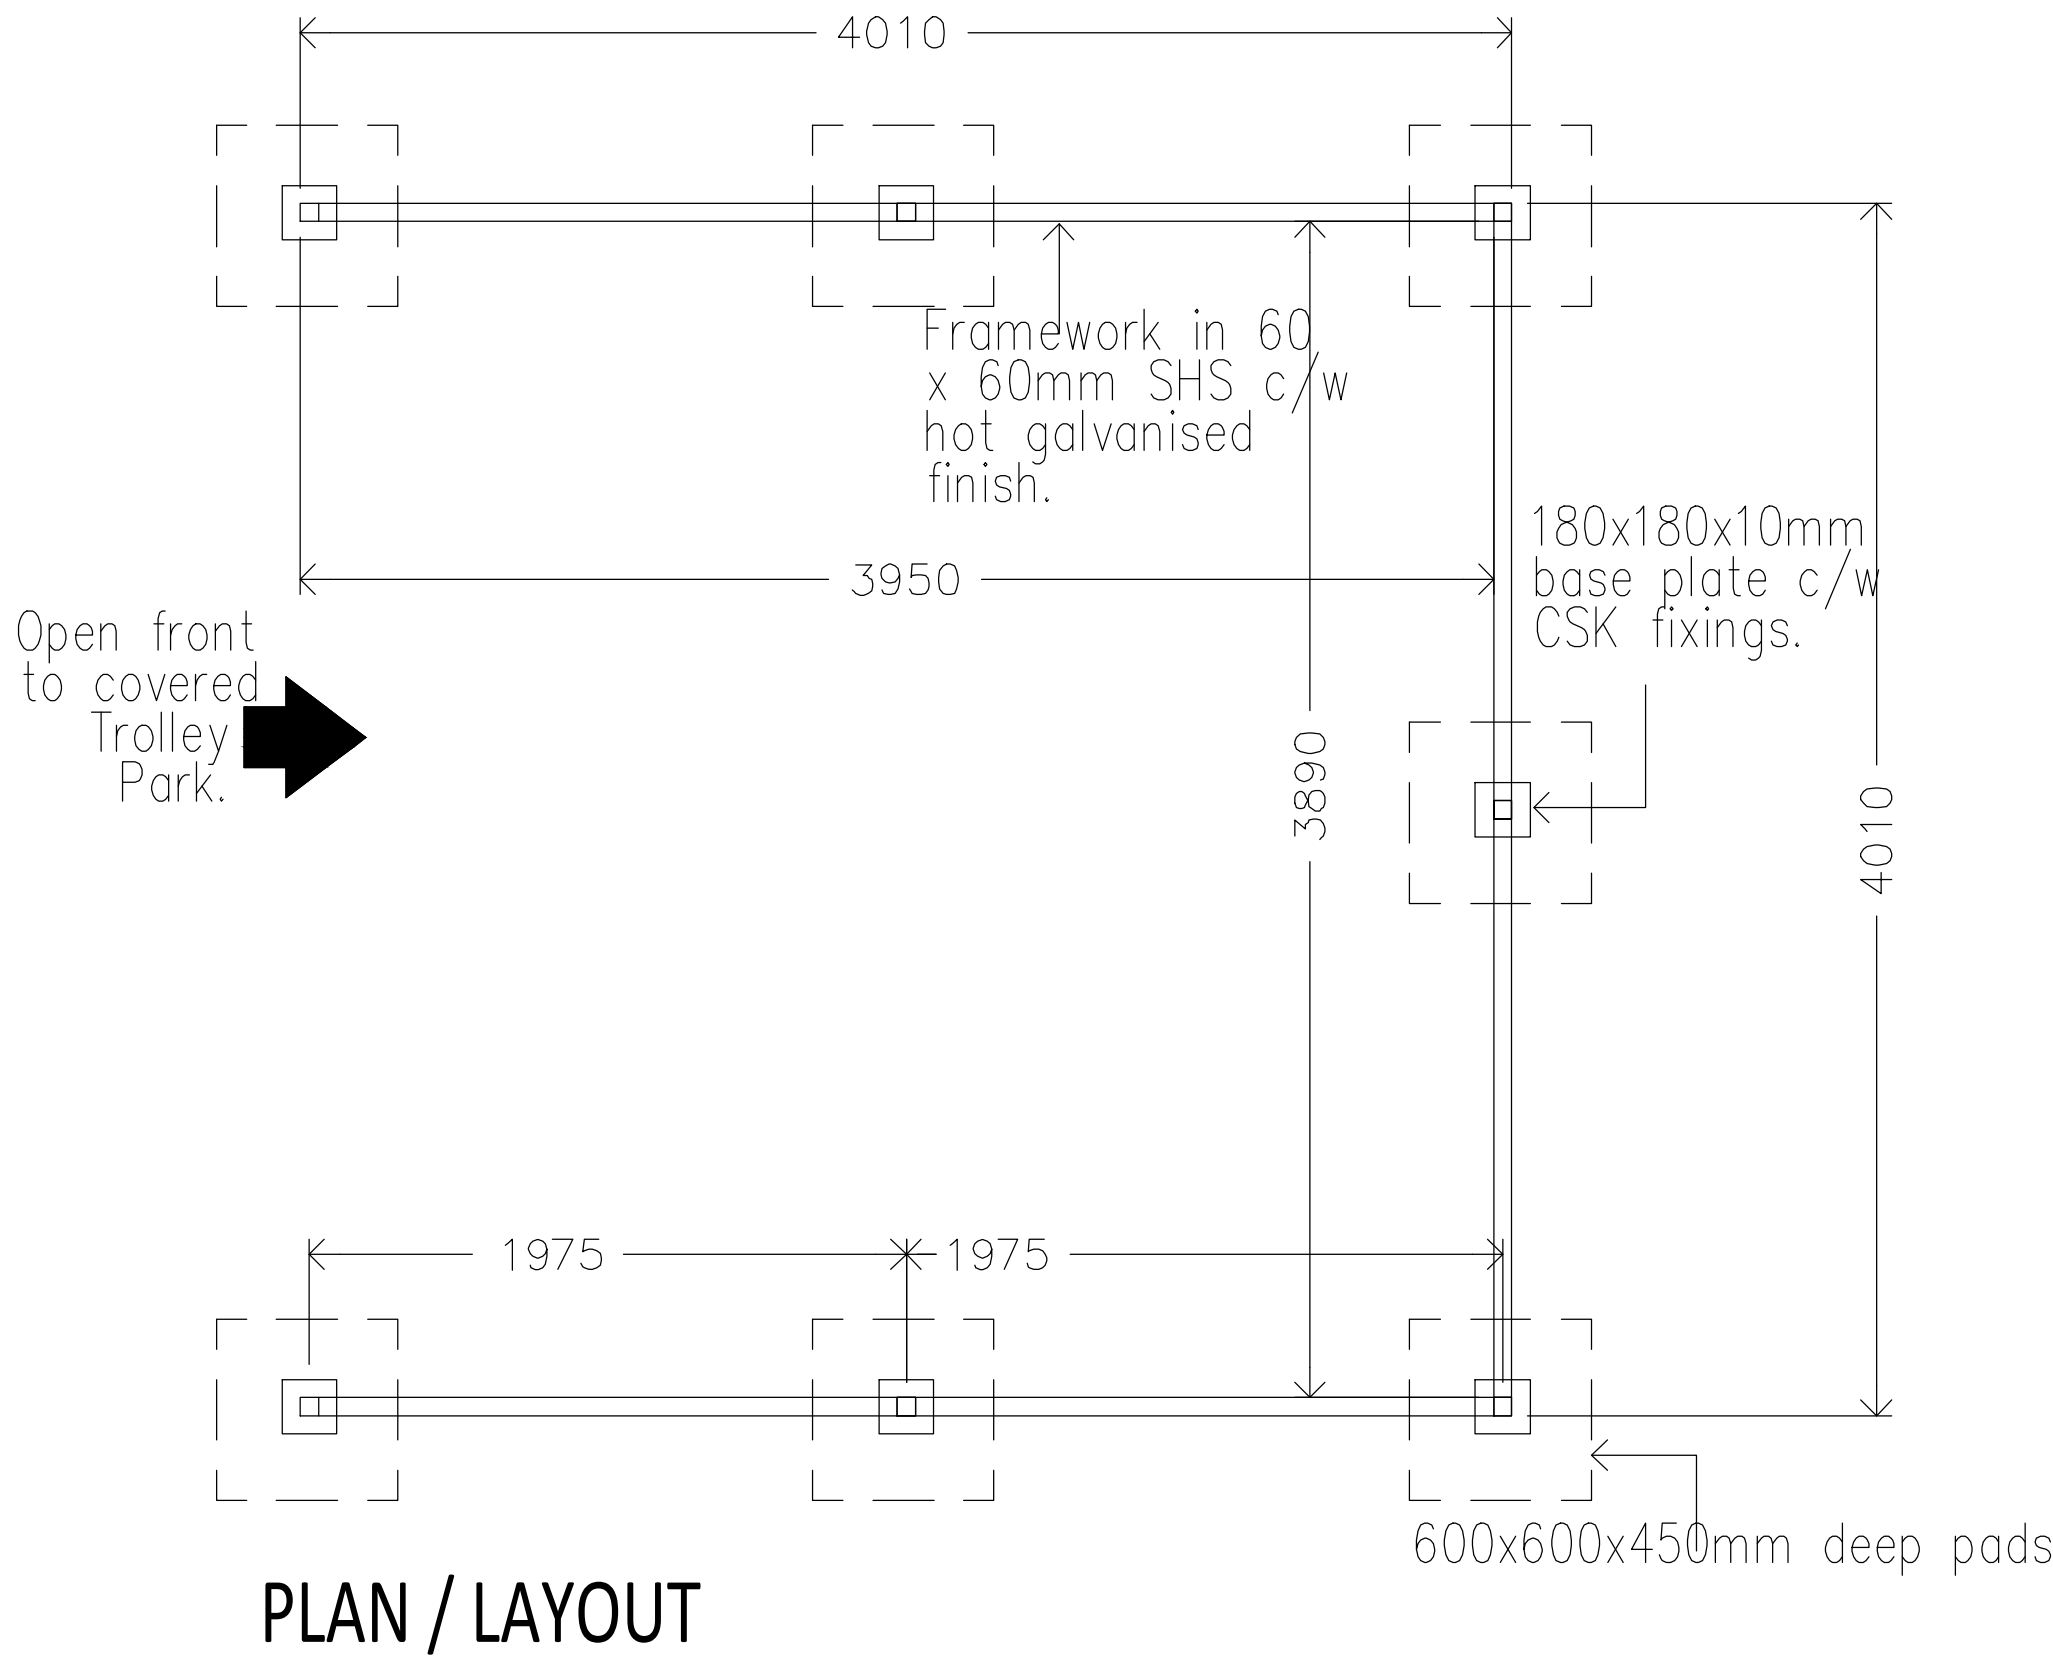
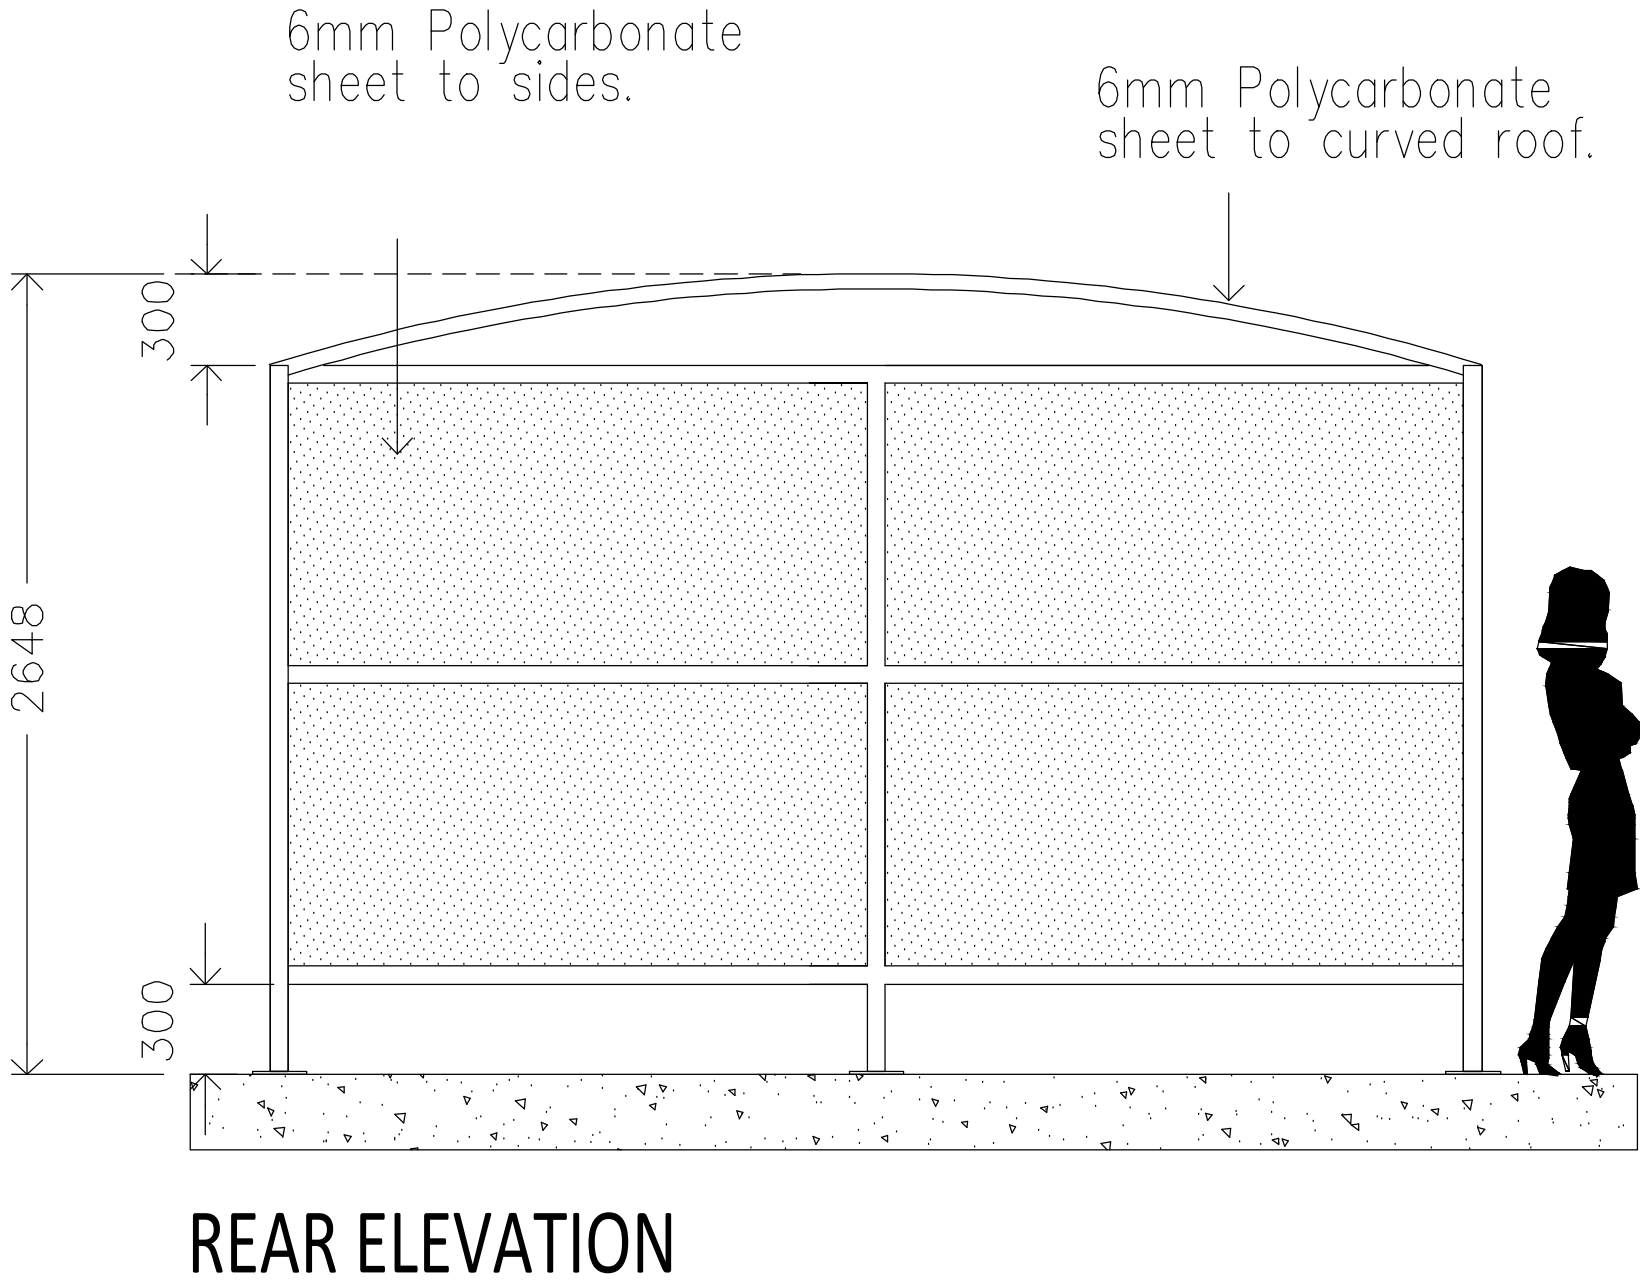


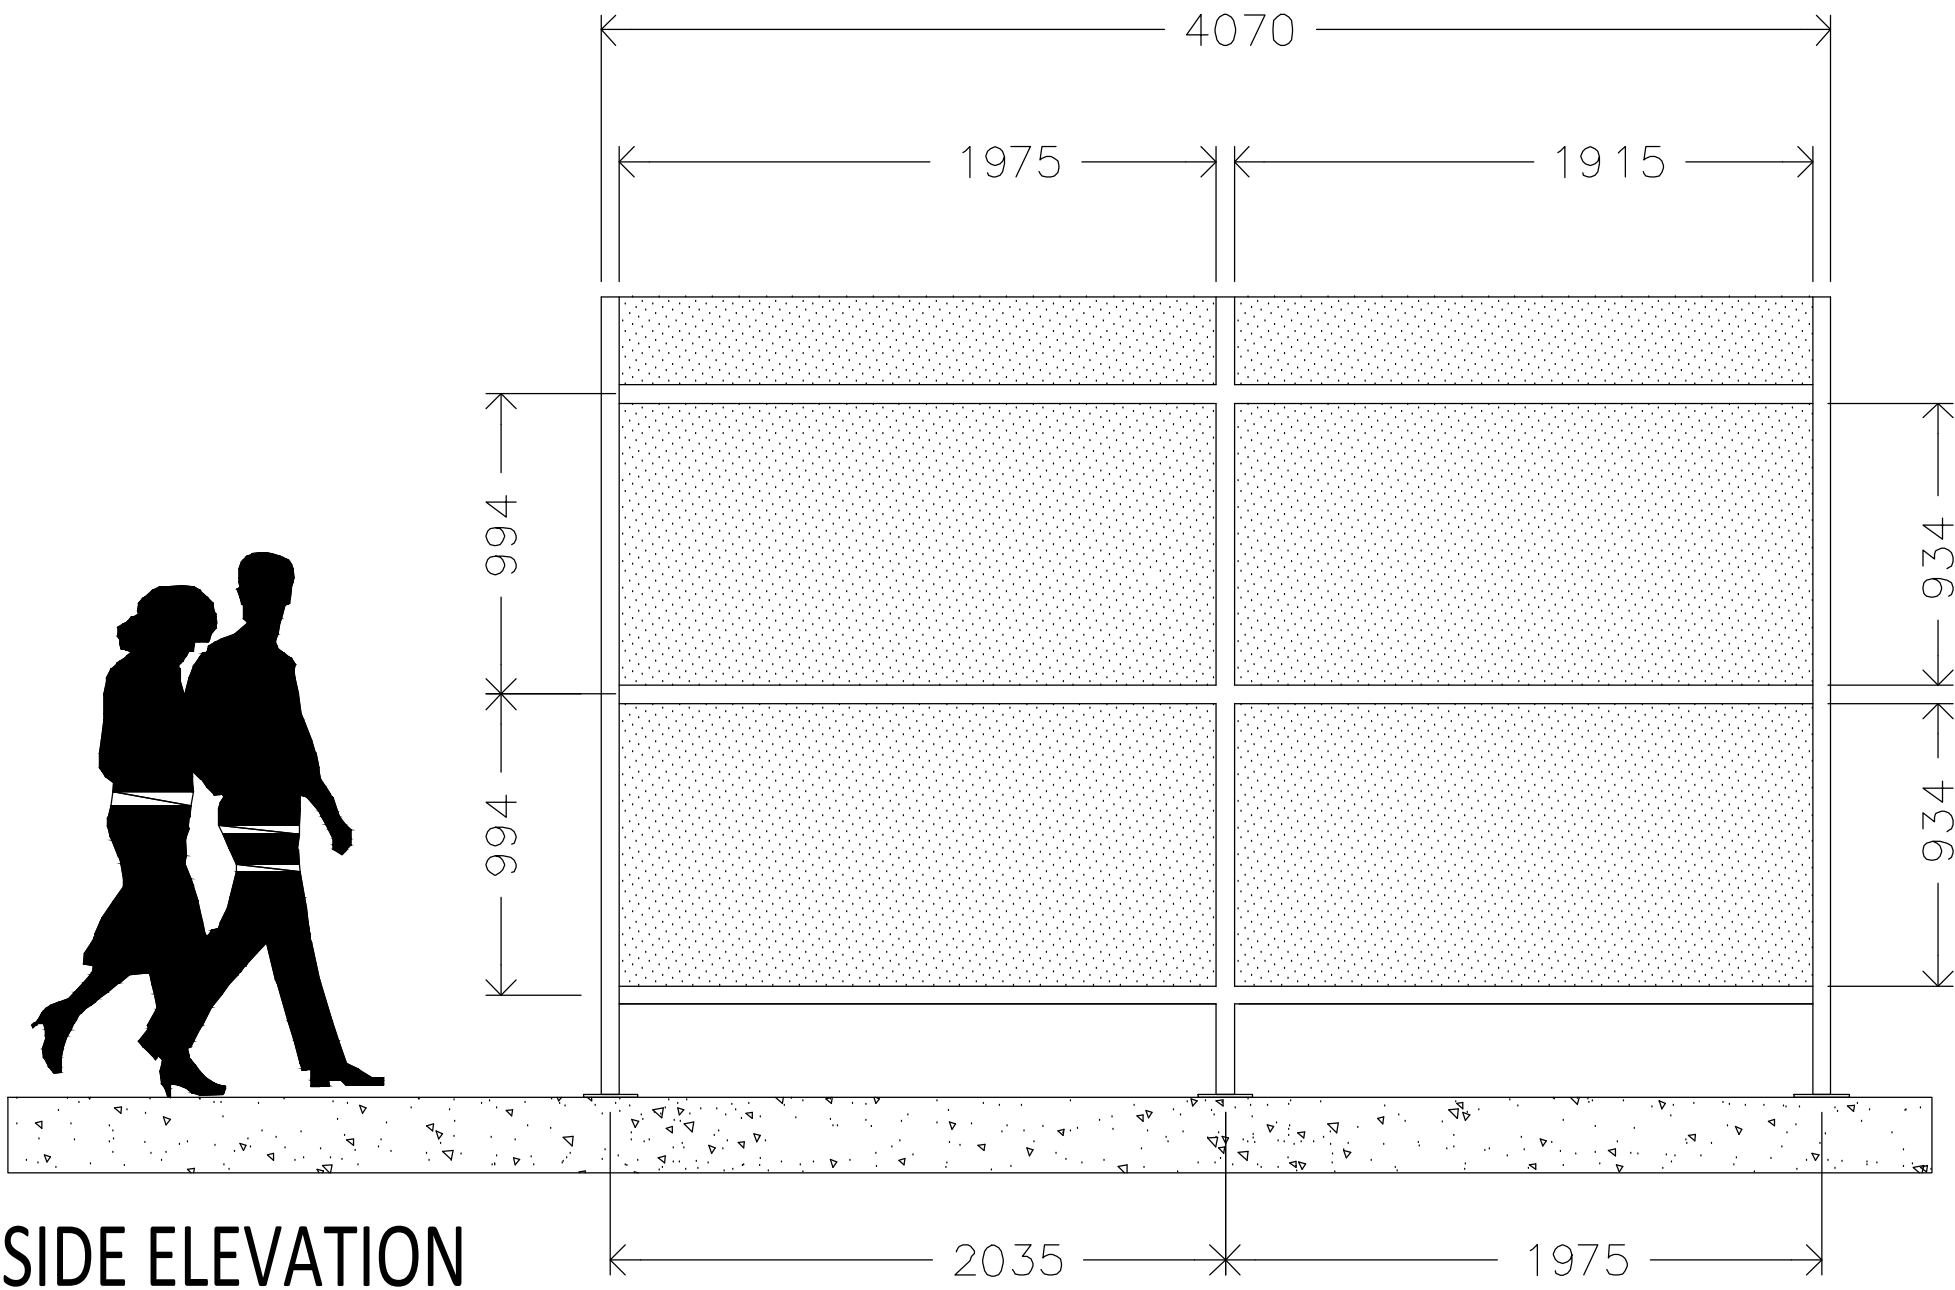

PROPOSED TROLLEY BAY LAYOUT
SCALE - 1:25 AT A1

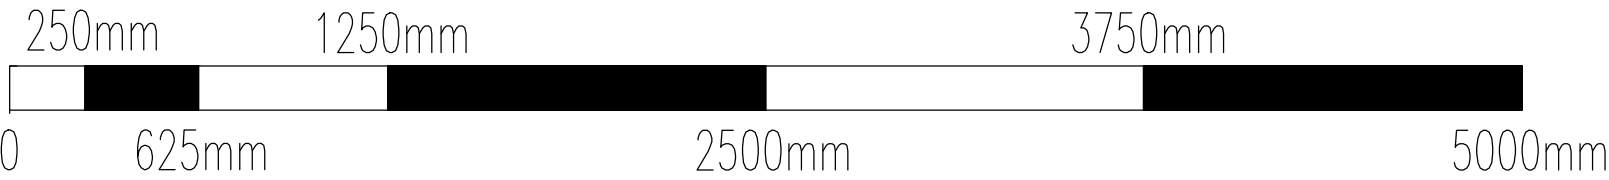

PROJECT:	WICKES PROPOSED RE-FIT LITTLEHAMPTON		
STATUS:	PLANNING		
DRAWING TITLE:	PROPOSED COVERED TROLLEY BAY		
DATE:	09/03/2017	DRAWN BY:	BH
SCALE:	AS NOTED AT A1	CHECKED BY:	BH
 ISHERWOOD MCCANN ARCHITECTS Rose Park, Lutterworth Road, Blaby, Leicester, LE8 4DP 0116 2781200 www.ishmcc.com			
DRAWING NO:	216000-13-PL07		REVISION: -