


- Notes:
- A line of conifer trees to the rear of property located at 35 Tideway running parallel to the rear boundry line and are at a height of approx 4.5m.
 - A line of mixed vegetation consisting of conifers and ivy.

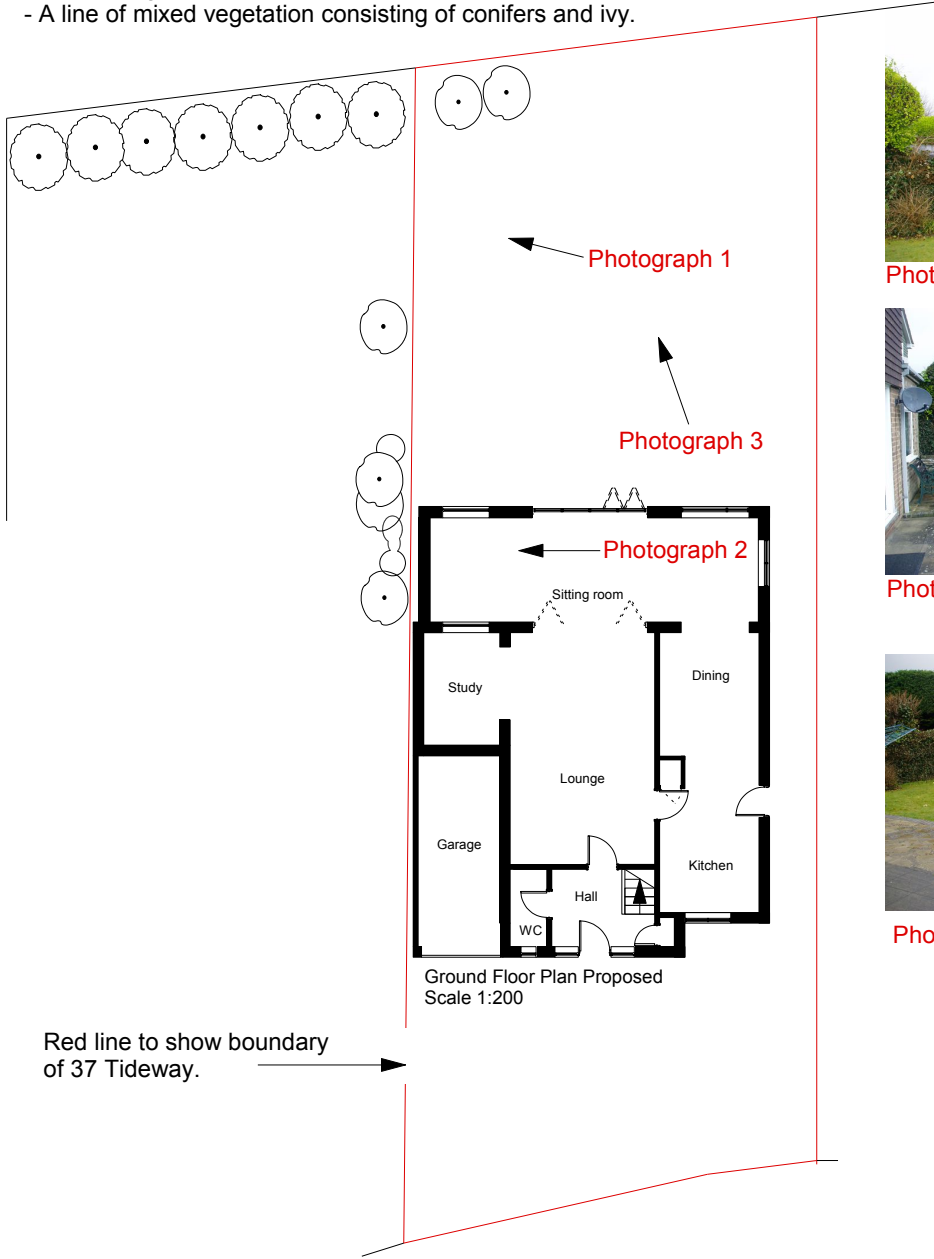

Photograph 1



Photograph 2



Photograph 3

All dims and details to be checked on site prior to any commencement of work. This plan is not a full specification or schedule of work and has been produced solely for the purpose of obtaining the necessary local authority consents/approvals For Party Wall etc. Act 1996 see Government booklet or website.	Status:		Client: Mr A Hyland 37 Tideway Littlehampton West Sussex BN17 6PP	Revision: A	Project: Rear extension
	Preliminary	☐ Tender ☐		Scale: 1:50 & 100 @A3	Content: Hedge and Tree locations
	Planning	☒ Construction ☐		Date: Mar 18	
	Building Regulations	☐ As Built ☐		Dwg No: AH005	