


Elevation 1

Elevation 2


Elevation 3

Elevation 4


EXISTING ELEVATIONS SCALE 1:100

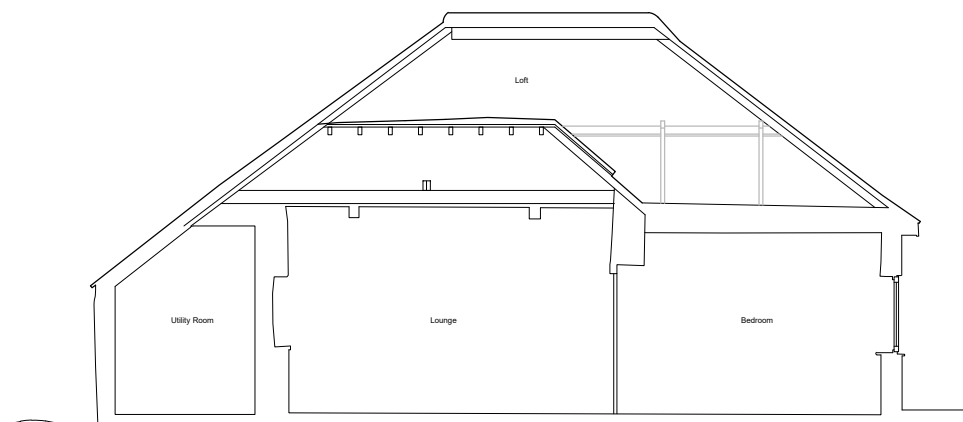

Section A

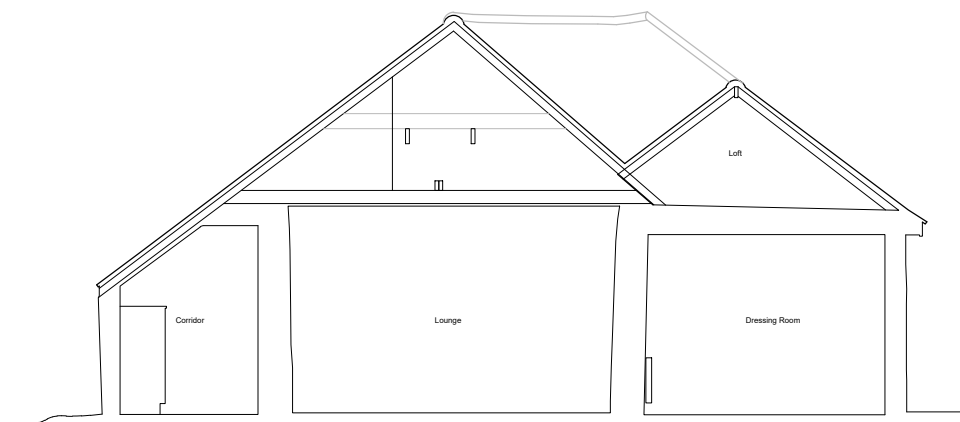


Section B

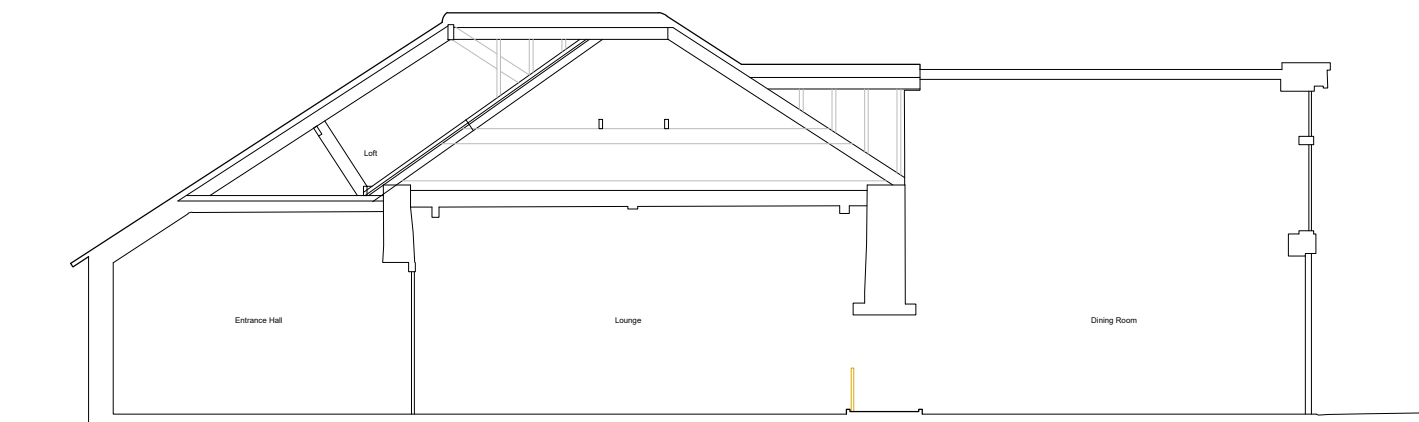

Section C

EXISTING SECTIONS SCALE 1:100

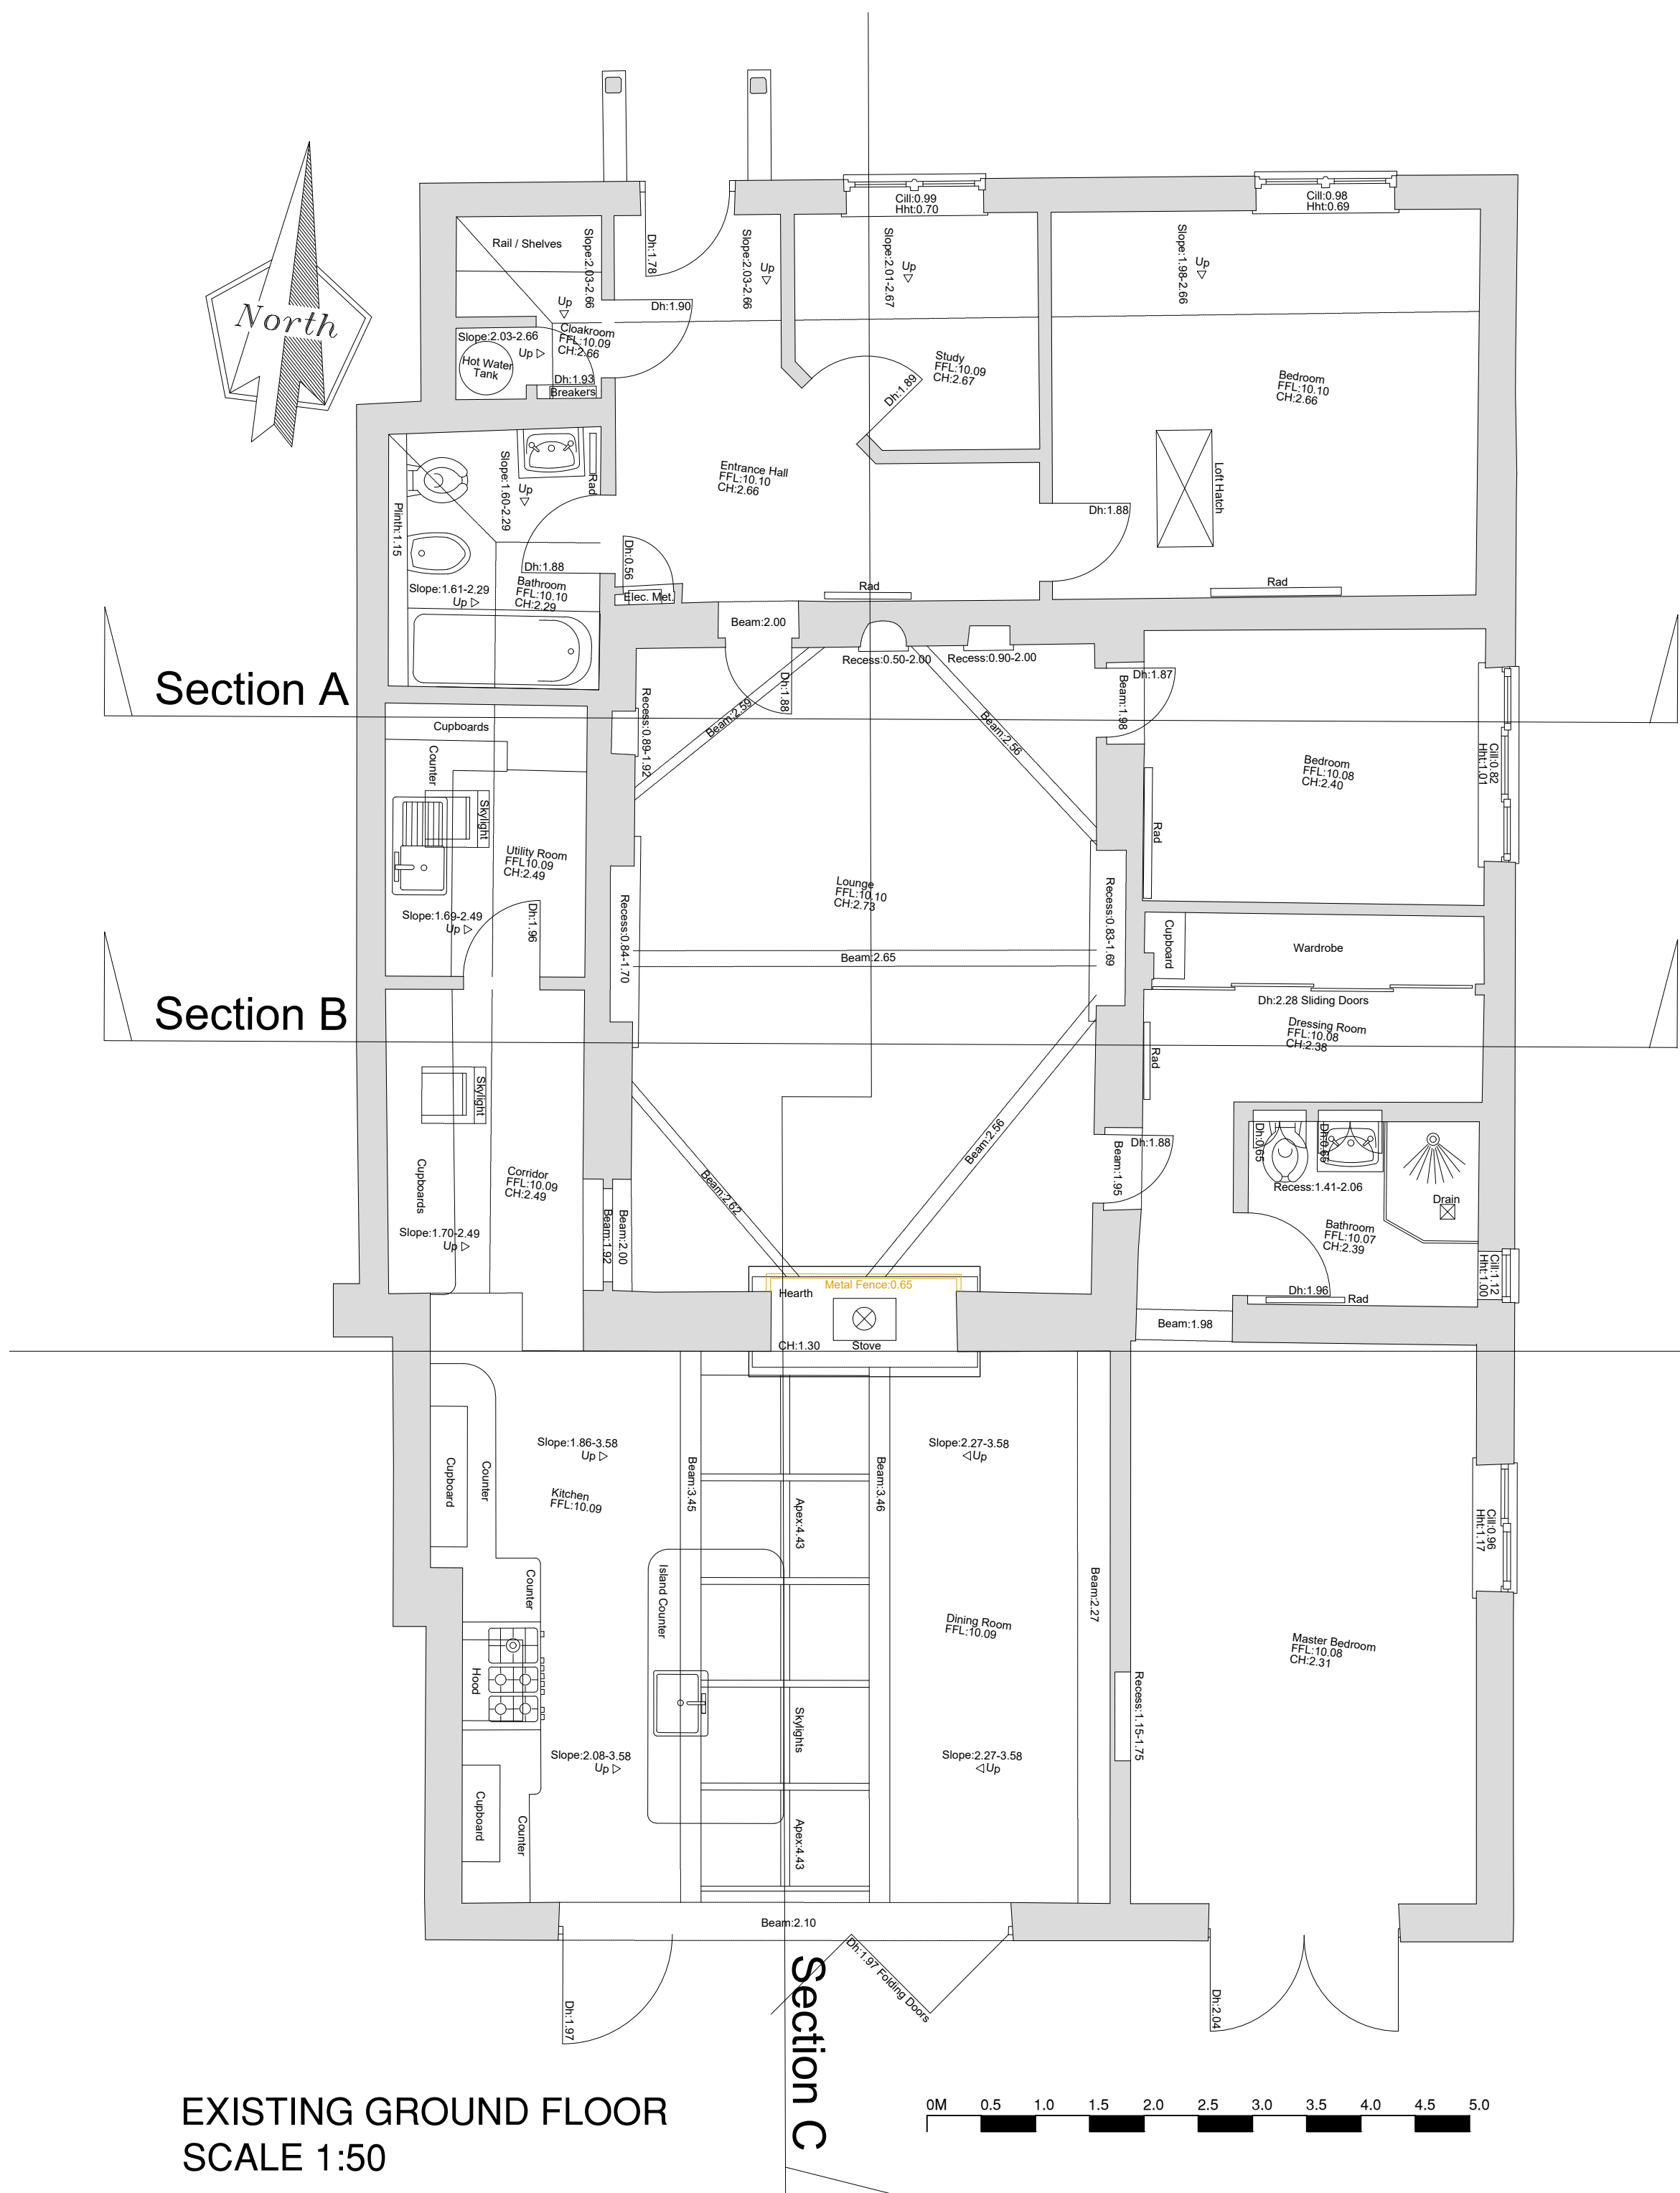

Section A

Section B

EXISTING GROUND FLOOR
SCALE 1:50

Section C

0M 0.5 1.0 1.5 2.0 2.5 3.0 3.5 4.0 4.5 5.0



Section A

Section B

Section C

EXISTING ATTIC
SCALE 1:50

Notes
All details are indicative only. All dimensions to be checked on site by contractor prior to commencement of works. Any discrepancies in drawings to be reported to Philips Surveyors LLP.

Rev.	Amendments	Date	Drw.
------	------------	------	------

PS PHILIPS SURVEYORS
BUILDING SURVEYORS, DESIGNERS & CONSULTANTS

PHILIPS SURVEYORS LLP, THE OLD COACH HOUSE, 78 LOWER STREET, PULBOROUGH, WEST SUSSEX, RH20 2AA
TEL 01798 873222 FAX 01798 873444
EMAIL INFO@PHILIPS-SURVEYORS.CO.UK
WWW.PHILIPSHARTEREDSURVEYORS.CO.UK

CLIENT:
Mr Terry Mills
Hunters Lodge
Lymminster Road, Lymminster,
West Sussex. BN17 7PS

PROJECT:
Hunters Lodge
Lymminster Road, Lymminster,
West Sussex. BN17 7PS

Loft Conversion

DRAWING TITLE:

EXISTING

Plans, Elevations and Sections

DRAWN: GRM	JOB NO: 2232-19	SCALE: 1:100 1:50 @A1
CHECKED: POW	DRAWING NO: EX-01	REV:
DATE: Feb 2019		

© Philips Surveyors LLP.