



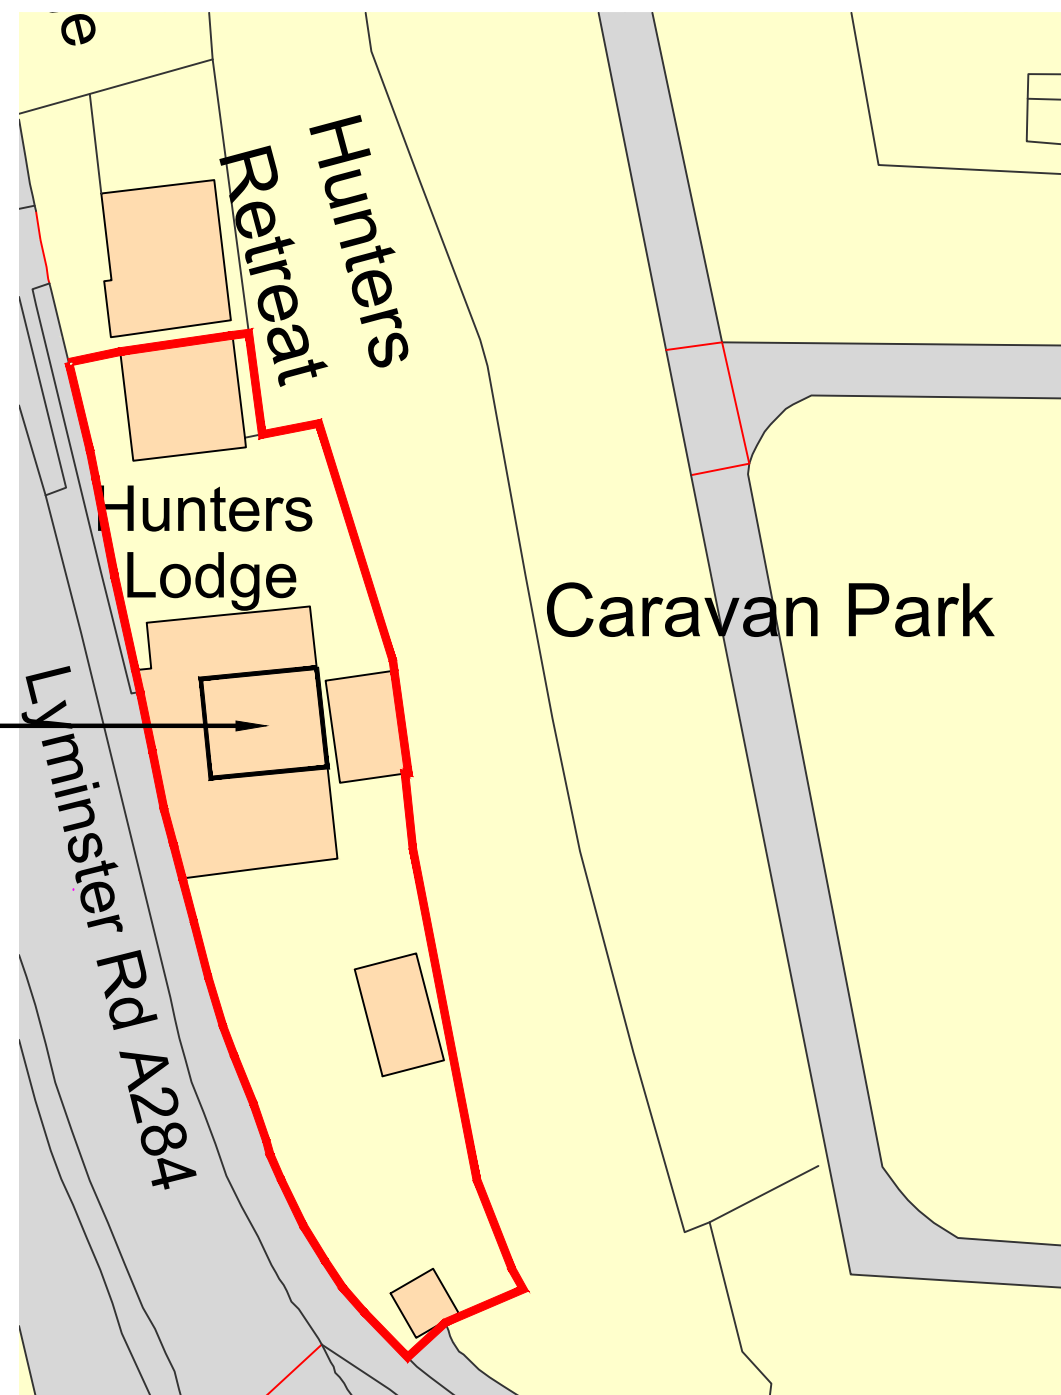

Notes

All details are indicative only. All dimensions to be checked on site by contractor prior to commencement of works. Any discrepancies in drawings to be reported to Philips Surveyors LLP.

Rev.	Amendments	Date	Drw

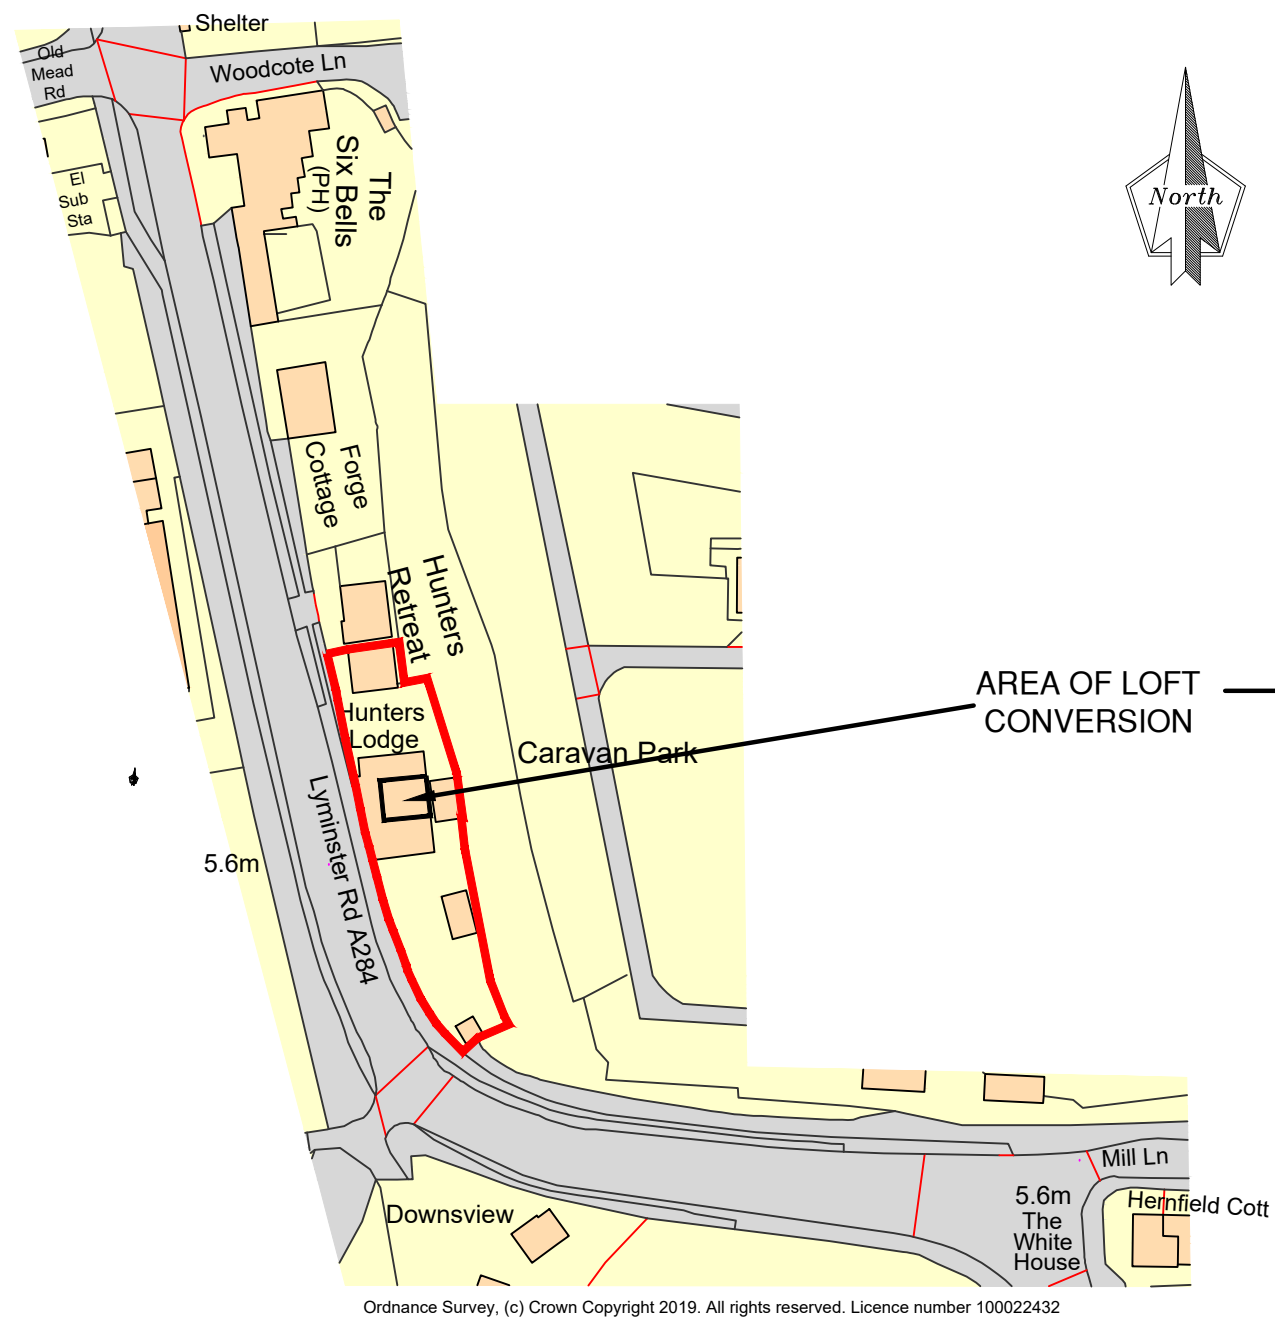

PHILIPS SURVEYORS LLP, THE OLD COACH HOUSE, 78 LOWER STREET, PULBOROUGH, WEST SUSSEX, RH20 2AA
TEL 01798 873222 FAX 01798 873444
EMAIL INFO@PHILIPS-SURVEYORS.CO.UK
WWW.PHILIPSCHARTEREDSURVEYORS.CO.UK



CLIENT: Mr Terry Mills
Hunters Lodge
Lyminster Road, Lyminster,
West Sussex. BN17 7PS

PROJECT:
Hunters Lodge
Lyminster Road, Lyminster,
West Sussex. BN17 7PS

Loft Conversion

DRAWING TITLE:

LOCATION AND BLOCK PLAN

DRAWN: GRM	JOB NO: 2232/19	SCALE: 1:500 1:1250
CHECKED: PGA	DRAWING NO: LP-01	REV:
DATE: MARCH 19		

© Philips Surveyors LLP.

250 RUN DISTRICT COUNCIL LUG 5/19/HM