

AMBIENTAL

ENVIRONMENTAL ASSESSMENT

Flood Risk Assessment

5325_4184

36-38 Surrey Street, Littlehampton,
West Sussex, BN17 5BH

Ambiental Environmental Assessment
Sussex Innovation Centre,
Science Park Square,
Brighton, BN1 9SB



Document Issue Record


Project: Phase 1 Flood Risk Assessment

Prepared for: Peter Bedford

Reference: 5325_4184

Site Location: 36-38 Surrey Street, Littlehampton, West Sussex, BN17 5BH

Proposed Development: The site has been subject to historic conversions/ change of use without planning permission. The client is now seeking to provide a beauty salon/ hairdressers at basement level, a residential use (House of Multiple Occupancy (HMO)/ Assured Short Tenancy (AST)/ Holiday Let) at ground floor and further residential uses at the first floor.

 Consultant		Date	Signature
Author	Nick Drewett	13/11/2018	
Document Check	Thea Powell	14/11/2018	
Authorisation	Daniel Cook	21/11/2018	
Amendments v2.0	Nick Drewett	07/04/2020	

Amendments v2.0:

Ambiental produced an FRA previously (v1.0) for a retrospective planning application for the conversion of the ground floor bookshop and basement office to create self-contained holiday let apartments, and the retention of a ground floor hairdressers (Arun District Council Ref LU/223/18/PL). This scheme was objected to by the Environment Agency (EA Ref HA/2018/120927/01-L01) on the basis that the basement holiday dwelling was considered a 'Highly Vulnerable' development which is not considered appropriate in Flood Zone 3.

On 6th February, Ambiental attended a meeting with the EA and a client representative at the EA office in Worthing. The EA flood risk representative was Ele Pilla. The purpose of this meeting was to understand what the EA would deem acceptable development at this site.

In summary, the outcome of the meeting was that as per the EA's previous objection letter, no residential/ holiday let use would be acceptable at basement level. Furthermore, the EA would prefer to have all residential/ holiday let uses at the first floor or above the 1:200 +CC undefended flood level. However, it was discussed that it would not be practical to raise the Finished Floor Levels (FFLs) of the ground floor units to be above the 1:200 year +CC undefended flood levels given that the site contains an existing building and first floor use. As such, it was evidenced to the EA that there was internal access from the ground floor to the first floor which would be maintained post-development which would allow for emergency safe refuge on site in a worst-case event, whereby rapid onset of flooding along evacuation routes would hinder prior evacuation.

The EA stated that reliance on evacuation and refuge measures were not preferred but if it could be evidenced that site users could be kept safe from flooding this could be acceptable – although the adequacy of flood evacuation procedures would be for the LPA to comment on. As a result, Ambiental have also produced a Flood Evacuation Plan (FEP) document to accompany the new planning application (Ambiental Ref 5325 FEP).

The new planning application is for the creation of a commercial use at basement level, a residential use (House of Multiple Occupancy (HMO)/ Assured Short Tenancy (AST)/ Holiday Let) at ground floor and further residential uses at the first floor.

Furthermore, since the submission of the previous scheme, there have been updates in how sea level rise/ climate change allowances should be calculated. This updated FRA takes this into consideration following the meeting with the EA on 6th February 2020.

For reference, the 1:200 year present day (2017) undefended flood level for the site is 3.74mAOD. Based on the latest guidance, a Higher Central (HC) scenario would represent a 1.2m increase in sea levels; an Upper End (UE) scenario would represent a 1.60m increase in sea levels; and a High++ (H++) scenario would represent a 2.19m increase in sea levels. As such, the 1:200 year HC (2125) undefended flood level for the site is 4.94mAOD, the 1:200 year UE (2125) undefended flood level is 5.34mAOD and the 1:200 year H++ (2125) undefended flood level is 5.93mAOD.

Based on a topographic survey undertaken in February 2020, the lowest Finished Floor Level (FFL) at the ground floor is 3.78mAOD. As such, the ground floor could experience flood depths of up to 2.15m in the 1:200 year H++ (2125) event. However, the survey also indicates that the lowest FFL at the first floor is 6.06mAOD in the lower level and 6.70mAOD in the upper level. As such, the first floor is a minimum of 0.13m above the 1:200 year H++ (2125) flood level.

The client has confirmed that internal access will be maintained from the ground floor unit up to the first floor. As such, emergency safe refuge could be sought at the first floor in a worst-case event where prior evacuation is not possible.

Please Note:

This report has been prepared for the exclusive use of the commissioning party and may not be reproduced without prior written permission from Ambiental Environmental Assessment. All work has been carried out within the terms of the brief using all reasonable skill, care and diligence. No liability is accepted by AMBIENTAL for the accuracy of data or opinions provided by others in the preparation of this report, or for any use of this report other than for the purpose for which it was produced.

Contact Us:

Ambiental Environmental Assessment
Sussex Innovation Centre,
Science Park Square,
Brighton, BN1 9SB

Contents

1.	Summary.....	4
2.	Development Description and Site Area	7
	<i>Proposed Development and Location</i>	<i>7</i>
	<i>Vulnerability Classification</i>	<i>8</i>
	<i>Geology.....</i>	<i>9</i>
3.	Sequential Test/Exception Test	10
4.	Site Flood Hazards	11
	<i>Sources of Flooding.....</i>	<i>11</i>
	<i>Mechanisms and History of Flooding</i>	<i>11</i>
	<i>Tidal</i>	<i>11</i>
	<i>Surface Water (Pluvial).....</i>	<i>12</i>
	<i>Groundwater</i>	<i>15</i>
	<i>Sewer</i>	<i>16</i>
	<i>Surface Water Drainage Strategy.....</i>	<i>16</i>
	<i>Records of Historical Flooding</i>	<i>16</i>
5.	Probability of Flooding.....	18
	<i>Flood Zones.....</i>	<i>18</i>
	<i>Climate Change on Site.....</i>	<i>18</i>
6.	Residual Risks.....	20
	<i>Identification of Residual Risks</i>	<i>20</i>
	<i>Defence Breach.....</i>	<i>20</i>
	<i>Reservoir Failure</i>	<i>20</i>
	<i>Drainage Exceedance</i>	<i>20</i>
7.	Flood Risk Management Measures.....	22
	<i>Flood Risks</i>	<i>22</i>
	<i>Flood Warning Service</i>	<i>22</i>
	<i>Flood Evacuation Plan</i>	<i>22</i>
8.	Off Site Impacts	25
	<i>Impact to Flood Risk Elsewhere</i>	<i>25</i>
	<i>Generation of Runoff</i>	<i>25</i>
9.	Conclusion.....	26
	Appendix I - Site Plans	
	Appendix II - EA Data	
	Appendix III - Supplementary Information	

1. Summary

- 1.1 Ambiental Environmental Assessment has been appointed by Peter Bedford to undertake a National Planning Policy Framework (NPPF) compliant Flood Risk Assessment (FRA) for the proposed development at 36-38 Surrey Street, Littlehampton, West Sussex, BN17 5BH.
- 1.2 The site has been subject to historic conversions/ change of use without planning permission. The client is now seeking to provide a beauty salon/hairdressers at basement level, a residential use (House of Multiple Occupancy (HMO)/Assured Short Tenancy (AST)/Holiday Let) at ground floor and further residential uses at the first floor.
- 1.3 With reference to the Environment Agency (EA) Flood Map for Planning, the proposed development is located within Flood Zone 3.
- 1.4 The proposed beauty salon/ hairdressers at basement level would be a 'Less Vulnerable' commercial use. The proposed ground and first floor residential units would be considered 'More Vulnerable' under the NPPF.
- 1.5 The EA previously provided a Product 4 dataset to support the previous FRA for the retrospective planning application. During the meeting with the EA in February 2020, the EA noted that the modelling for this area had not been updated since the previous Product 4. However, the EA stated that the December 2019 climate change allowance/ sea level guidance should be considered in the resubmission.
- 1.6 The EA have stated that in the absence of defence breach modelling, the 1:200 year +CC undefended event should be used as the design flood level to inform the risk and mitigation strategy.
- 1.7 For reference, the 1:200 year present day (2017) undefended flood level for the site is 3.74mAOD. Based on the latest guidance (December 2019), for the southeast region, a Higher Central (HC) scenario would represent a 1.2m increase in sea levels; an Upper End (UE) scenario would represent a 1.6m increase in sea levels; and a High++ (H++) scenario would represent a 2.19m increase in sea levels. As such, the 1:200 year HC (2125) undefended flood level for the site is 4.85mAOD, the 1:200 year UC (2125) undefended flood level is 5.22mAOD and the 1:200 year H++ (2125) undefended flood level is 5.93mAOD.
- 1.8 Based on a topographic survey undertaken in February 2020, the lowest Finished Floor Level (FFL) at the ground floor is 3.78mAOD. As such, the ground floor could experience flood depths of up to 2.15m in the 1:200 year H++ (2125) event. However, the survey also indicates that the lowest FFL at the first floor is 6.06mAOD in the lower level and 6.70mAOD in the upper level. As such, the first floor is a minimum of 0.13m above the 1:200 year H++ (2125) flood level.
- 1.9 The client has confirmed that internal access will be maintained from the ground floor unit up to the first floor. As such, emergency safe refuge could be sought at the first floor in a worst-case event where prior evacuation is not possible.
- 1.10 The controlling residual flood risk mechanism on site is tidal. Tidal flooding is generally caused by low pressure weather systems creating storm-surges (or storm tides), chiefly via high speed winds. These winds (and to a certain extent, the low pressure) create a 'bulge' of water which, if it coincides with high tide, can generate very high, stormy, water levels. However, because this mechanism is well understood, it is very likely that an early warning will be issued before such an event strikes.
- 1.11 Section 9.4.1 of the Arun SFRA (2016) states that the lead time for EA Flood Warnings are at least 2 hours, **with the aim to provide warnings up to 24 hours in advance for the area of Littlehampton. As such, it is**

very unlikely that the site would be subject to tidal flooding without several hours of early warning. In a worst-case breach event, emergency safe refuge could be sought at the first floor on site.

1.12 Ambiental have produced a Flood Evacuation Plan (FEP) document to accompany the new planning application (Ambiental Ref 5325 FEP) which details the procedures that occupants and site users should adopt upon receipt of a Flood Warning.

1.13 As such, and given that:

- The development is for the change of use of the existing building within a developed area;
- The development could be considered “More Vulnerable” under the NPPF;
- Internal access will be maintained from the ground floor residential uses to the first floor, which will be above the 1:200 year H++ (2125) undefended flood level;
- The site is located within an EA Flood Warning Area and within an area of tidal flood risk, which could provide sufficient warning to enable prior evacuation;

Following the guidelines contained within the NPPF, the proposed development could be considered suitable assuming appropriate mitigation (including adequate warning procedures) can be maintained for the lifetime of the development.

Development Description	Existing	Proposed
Development Type:	Former bookshop (GF) and offices (BF)	Change of use to provide commercial unit at basement level and residential uses at ground and first floor
Number of Bedrooms:	N/A ²	N/A ²
EA Vulnerability Classification:		Less Vulnerable at basement level, More Vulnerable at ground and first floor
Floor Level:	Basement FFL 1.74mAOD Ground FFL 3.78mAOD First Floor FFL 6.06mAOD and 6.70mAOD	FFLs to remain unchanged
Level of Sleeping Accommodation:	N/A ²	Ground and First floors
Impermeable Surface Area:	N/A ²	No change; development is change of use
Surface Water Drainage:	N/A ²	No change; development is change of use – discharge via existing
Site Size:	Approximately 134m ²	No change
Risk to Development	Summary	Comment
EA Flood Zone:	3	
Flood Source:	Tidal	River Arun
Recorded Flood Events in Area:	Yes	Tidal, surface water
Recorded Flood Events at Site:	No	Site located outside EA recorded tidal flooding extents and SFRA incident mapping
SFRA Available:	Yes	Arun District Council SFRA (2016)
Defended		
1:200 year (2017)	N/A ²	Site outside 1:200 year (2017) defended extent. Levels from SSD105294
Undefended		
1:200 year (2017)	3.74mAOD	
1:200 year HC (2125)	4.94mAOD	Calculated using December 2019 sea level rise guidance
1:200 year UE (2125)	5.34mAOD	
1:200 year H++ (2125)	5.93mAOD	
Management Measures	Summary	Comment
Ground floor level above extreme flood levels:	No	Internal access from ground to first floor to be maintained to allow for emergency refuge on site in worst case breach/ undefended event
Safe Access/Egress Route:	No	
Flood Resilient Design:	Yes	
Site Drainage Plan:	Discharge via existing	Development is change of use
Flood Warning & Evacuation Plan:	Yes	See Ambiental Flood Evacuation Plan (Ref 5325_FEP)
Offsite Impacts	Summary	Comment
Displacement of floodwater:	None	Development is change of use
Increase in surface run-off generation:	None	Development is change of use
Impact on hydraulic performance of channels:	None	Development will not affect channel

Table 1 Summary of flood risks, impacts and proposed flood mitigation measures.

N/A¹ not required for this assessment; N/A² data not available.

2. Development Description and Site Area

Proposed Development and Location

- 2.1 The proposed development is located at 36-38 Surrey Street, Littlehampton, West Sussex, BN17 5BH (Figures 1 & 2).
- 2.2 The site has been subject to historic conversions/change of use without planning permission. The client is now seeking to provide a beauty salon/ hairdressers at basement level, a residential use (House of Multiple Occupancy (HMO)/ Assured Short Tenancy (AST)/ Holiday Let) at ground floor and further residential uses at the first floor
- 2.3 The client has obtained a topographic survey of the property to determine the existing FFLs. This topographic survey indicates that the lowest FFL at the basement level is 1.74mAOD; the lowest FFL at ground floor level is 3.78mAOD, and at the first floor, the lower element has a FFL of 6.06mAOD and the upper element has a FFL of 6.70mAOD.

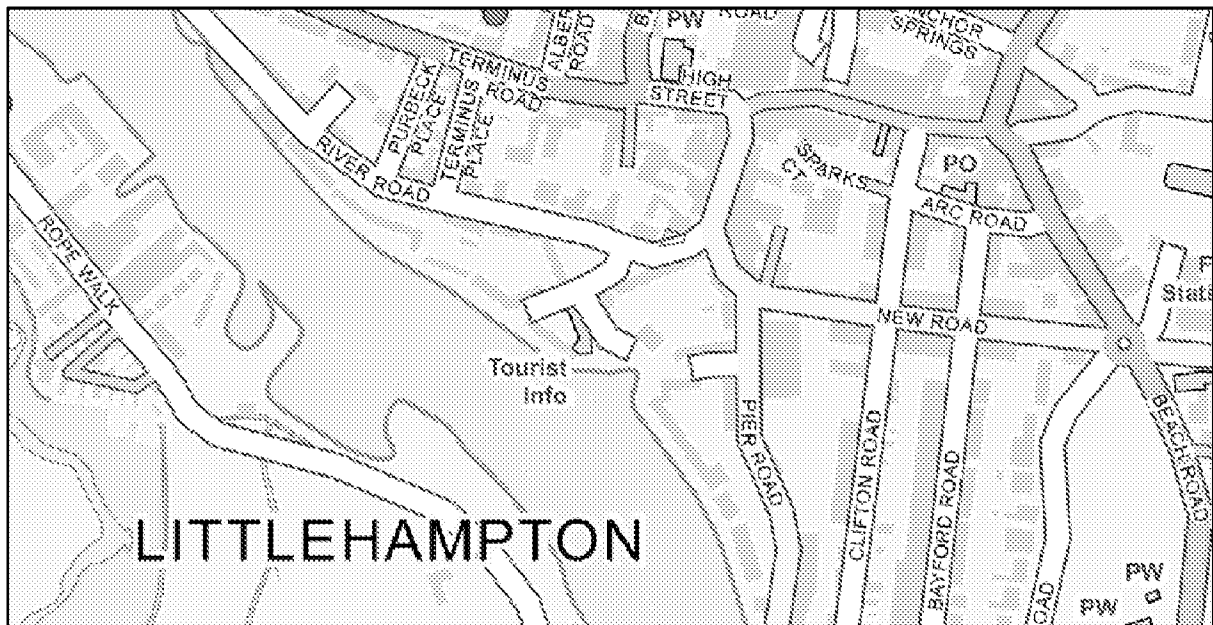


Figure 1 Location Map, identifying the location of the proposed development (Source: OS)



Figure 2 Aerial Map, identifying the location of the proposed development (Source: Google Earth)

Vulnerability Classification

- 2.4 The EA Flood Map for Planning demonstrates that the proposed development lies within Flood Zone 3 with a high probability of greater than 1 in 200 (0.5%) of flooding from seas or tidal estuaries in any year. While not 'benefitting from the presence of flood defences' according to the EA Flood Map for Planning, the EA have indicated that there are flood defences within proximity of the site in the form of a wall, with an estimated standard of protection of 1:300 year years (0.3% AEP).
- 2.5 The former site uses (bookshop and offices) would be considered "Less Vulnerable" under the NPPF. The proposed beauty salon/ hairdressers at basement level would be a 'Less Vulnerable' commercial use. The proposed ground and first floor residential units would be considered 'More Vulnerable' under the NPPF.

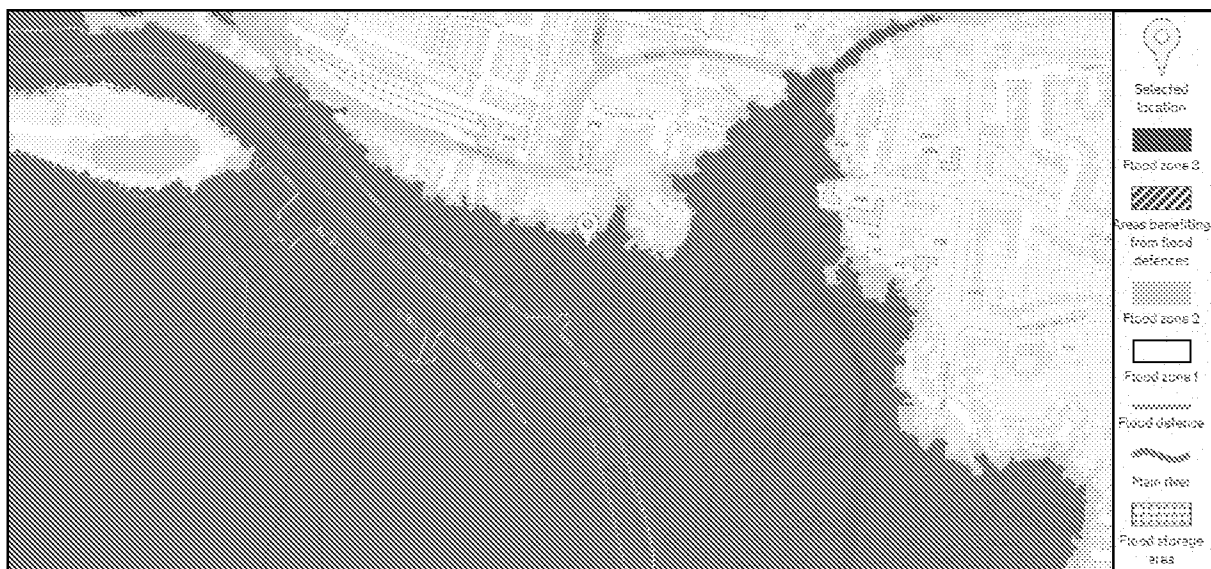


Figure 3 EA Flood Map for Planning

Geology

- 2.6 The British Geological Survey (BGS) Geology of Britain Viewer indicates that the bedrock underlying the site is Lewes, Seaford, Newhaven, Culver and Portsdown Chalk Formations comprising chalk.
- 2.7 The British Geological Survey (BGS) Geology of Britain Viewer indicates that the superficial deposits underlying the site are Raised Breach Deposits comprising sand and gravel.

3. Sequential Test/Exception Test

- 3.1 Under the NPPF, all new planning applications should undergo a *Sequential Test*. This test should be implemented by local planning authorities with a view to locating particularly vulnerable new developments (e.g. residential, hospitals, mobile homes etc.) outside of the floodplain.
- 3.2 The NPPF *Sequential Test: Flood Risk Vulnerability and Flood Zone 'Compatibility' Table* is reproduced below;

Flood Risk Vulnerability Classification		Essential Infrastructure	Water Compatible	Highly Vulnerable	More Vulnerable	Less Vulnerable
Flood Zone	Zone 1	✓	✓	✓	✓	✓
	Zone 2	✓	✓	Exception Test Required	✓	✓
	Zone 3a	Exception Test Required	✓	✗	Exception Test Required	✓
	Zone 3b <i>Functional Floodplain</i>	Exception Test Required	✓	✗	✗	✗

Table 2 The Sequential Test: Flood Risk Vulnerability and Flood Zone 'Compatibility' Table as specified by NPPF.
 Please note: ✓ means development is appropriate; ✗ means the development should not be permitted.

- 3.3 Using the principles of the NPPF above, the development would normally be required to implement the Exception Test, due to its More Vulnerable use within Flood Zone 3.
- 3.4 However, the 2019 Revised NPPF states:
- "Applications for some minor development and **changes of use** should not be subject to the sequential or exception tests but should still meet the requirements for site-specific flood risk assessments"*
- 3.5 As such, as the development is a change of use, under the 2019 NPPF, the Sequential and Exception Tests are not required.
- 3.6 As the proposed development resides within Flood Zone 3, the planning application submitted by the client is required to be accompanied by an FRA which shows the development can be achieved in a sustainable manner, with an overall reduction of flood risk to the site and surrounding area.

4. Site Flood Hazards

Sources of Flooding

- 4.1 The proposed development is located within Flood Zone 3 (high risk of flooding) and is considered to be “More Vulnerable” according to NPPF guidelines. Table 3 summarises the potential sources of flooding to the site:

Source	Description
Tidal	River Arun
Surface	In Area
Groundwater	On Site
Sewer	Local Sewer Network

Table 3 Summary of flood sources.

Mechanisms and History of Flooding

- 4.2 The EA Flood Map for Planning demonstrates the site to be located within Flood Zone 3 (high risk of flooding). It is important to note that the EA Flood Map for Planning shows only the potential floodplain; the mitigating effects of any flood defences currently in place are not considered.
- 4.3 While the site is not located within an area benefitting from the presence of defences according to the EA Flood Map for Planning, the EA have indicated that there are flood defences within proximity of the site in the form of a wall, with an estimated standard of protection of 1:300 year years (0.3% AEP).

Tidal

- 4.4 The River Arun is located approximately 100m southwest of the proposed development site.
- 4.5 The EA previously provided a Product 4 dataset to support the previous FRA for the retrospective planning application. During the meeting with the EA in February 2020, the EA noted that the modelling for this area had not been updated since the previous Product 4. As such, the EA Product 4 data provided in Appendix II is still valid.
- 4.6 However, the EA stated that the December 2019 climate change allowance/ sea level guidance should be considered in the resubmission.
- 4.7 The EA have stated that in the absence of defence breach modelling, the 1:200 year +CC undefended event should be used as the design flood level to inform the risk and mitigation strategy.
- 4.8 For reference, the 1:200 year present day (2017) undefended flood level for the site is 3.74mAOD. Based on the latest guidance (December 2019), for the southeast region, a Higher Central (HC) scenario would represent a 1.20m increase in sea levels; an Upper End (UE) scenario would represent a 1.60m increase in sea levels; and a High++ (H++) scenario would represent a 2.19m increase in sea levels. As such, the 1:200 year HC (2125) undefended flood level for the site is 4.94mAOD, the 1:200 year UE (2125) undefended flood level is 5.34mAOD and the 1:200 year H++ (2125) undefended flood level is 5.93mAOD.

- 4.9 Based on a topographic survey undertaken in February 2020, the lowest Finished Floor Level (FFL) at the ground floor is 3.78mAOD. As such, the ground floor could experience flood depths of up to 2.15m in the 1:200 year H++ (2125) event.
- 4.10 As such, the risk of flooding from tidal sources over the lifetime of the development could be considered **high**.
- 4.11 However, the survey also indicates that the lowest FFL at the first floor is 6.06mAOD in the lower level and 6.70mAOD in the upper level. As such, the first floor is a minimum of 0.13m above the 1:200 year H++ (2125) flood level.
- 4.12 The client has confirmed that internal access will be maintained from the ground floor unit up to the first floor. As such, emergency safe refuge could be sought at the first floor in a worst-case event where prior evacuation is not possible.
- 4.13 Furthermore, given that the site is located in an EA Flood Warning Area and given the nature of tidal flooding, it is likely that sufficient warning could be given to site users to enable prior evacuation/ closure of the site before tidal flooding occurs.

Surface Water (Pluvial)

- 4.14 The Environment Agency Flood Risk from Surface Water mapping (Figure 4) shows the proposed development itself to be within an area of 'Very Low' risk of flooding from surface water. Areas identified to be at 'Very Low' risk have a less than 0.1% annual risk of flooding from this source. The adjacent road network is at a 'Low' and 'Medium' risk of surface water flooding, in places. Areas identified to be at 'Low' risk have between 0.1% and 1% annual risk of flooding from this source. Areas identified to be at 'Medium' risk have between 1% and 3.3% annual risk of flooding from this source.
- 4.15 The EA Surface Water Flood Depth Map for the High Risk Scenario indicates that the proposed development is not affected in this event.
- 4.16 The EA Surface Water Flood Depth Map for the Medium Risk Scenario (Figure 5) indicates that the proposed development is not affected in this event. Some areas of the nearby road network could experience depths of less than 300mm in places for the Medium Risk Scenario.
- 4.17 The EA Surface Water Flood Depth Map for the Low Risk Scenario (Figure 6) indicates that the proposed development is not affected in this event. The nearby road network could experience depths of less than 300mm and between 300mm and 900mm in places for the Low Risk Scenario.
- 4.18 The EA Risk of Flooding from Surface Water (RoFSW) dataset indicates that the proposed development site itself would remain unaffected for the 1:1000 year scenario, with depths confined to the road network (Figure 7).
- 4.19 Appendix H of the Arun District Council SFRA maps historic flooding across the District from a range of sources. It can be identified that the closest recorded surface water incident was located approximately 110m east of the proposed development site (Figure 8).
- 4.20 As such, the risk of flooding from surface water to the development could be considered **low**.

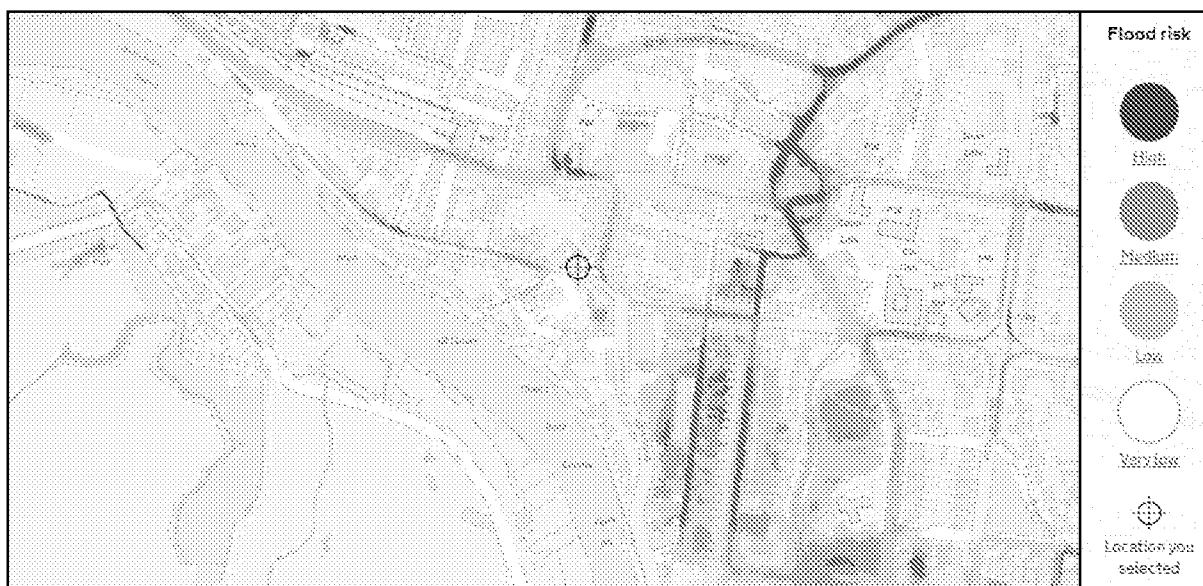


Figure 4 EA Surface Water Flood Risk Map (Source: EA)

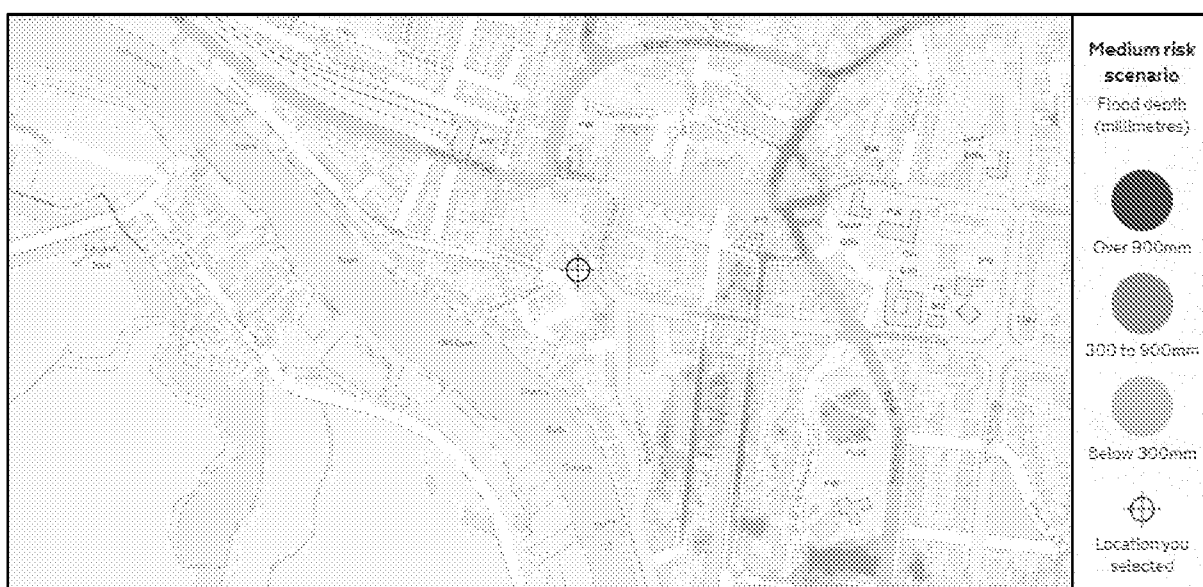


Figure 5 Surface Water Depths for a Medium Risk Scenario (Source: EA)

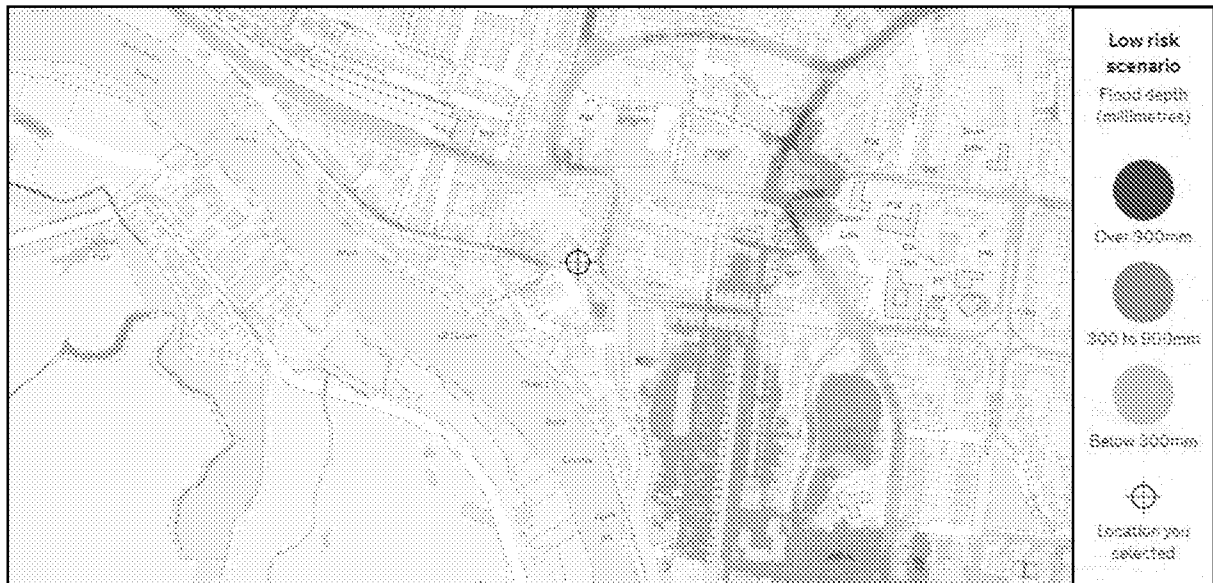


Figure 6 Surface Water Depths for a Low Risk Scenario. (Source: EA)

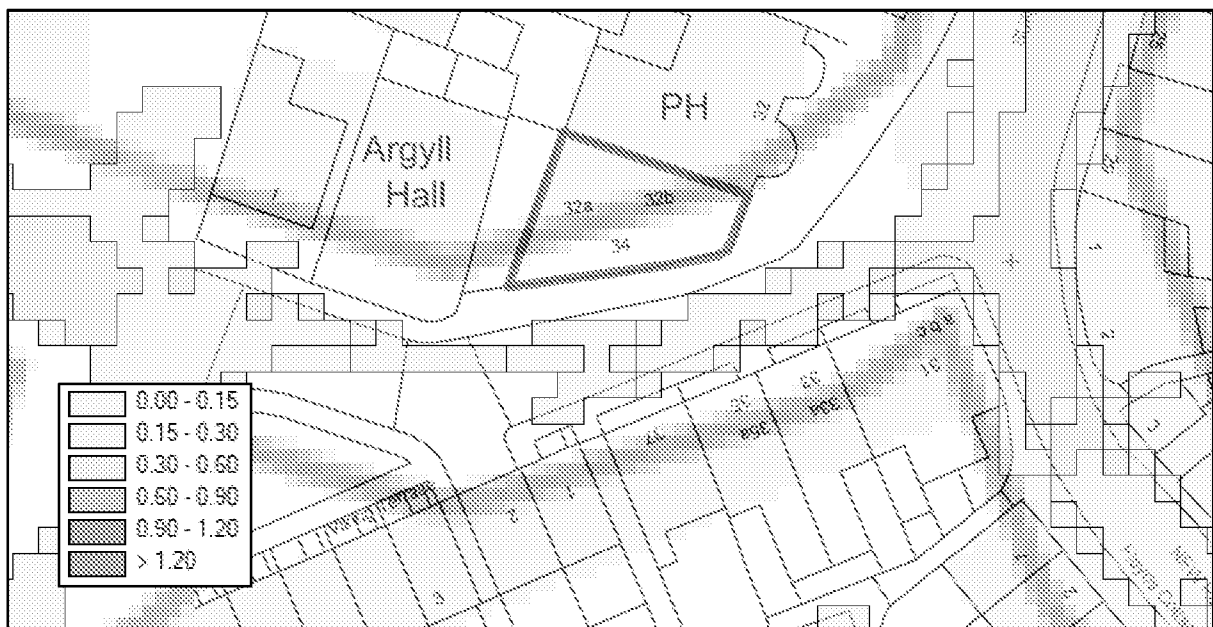


Figure 7 EA Risk of Flooding from Surface Water 1:1000 year event (Sources: EA, OS)

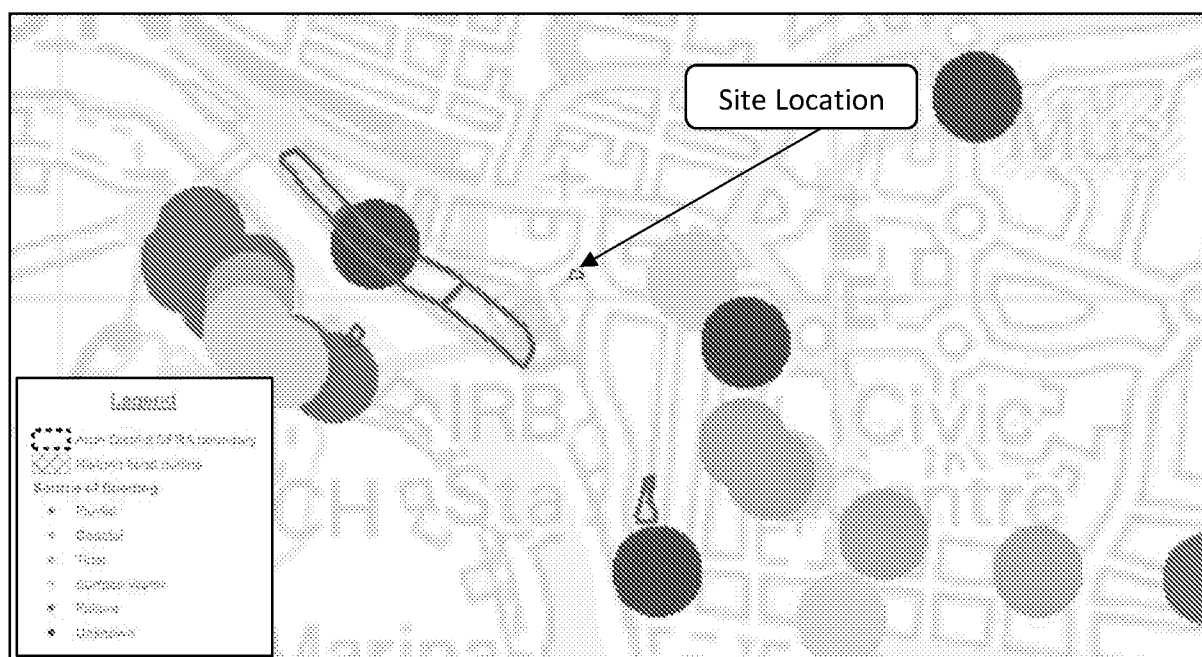


Figure 8 Historical Flooding (Source: Arun SFRA, 2016)

Groundwater

- 4.21 Appendix F of the Arun District SFRA (2016) indicates that the proposed development site is located within a 1km grid square of which $\geq 75\%$ is considered to be susceptible to groundwater flooding (Figure 9).
- 4.22 However, no records could be found in the Arun SFRA (2016) to indicate historic groundwater flooding at the site.
- 4.23 As the development includes a change of use of the existing basement, a conservative approach to mitigate flooding should be adopted- demountable barriers at entry thresholds etc. It is also recommended that the basement is surveyed for damp; and mitigation measures are retro-fitted as required.
- 4.24 As such, the risk of flooding from groundwater sources could be considered **moderate**.
- 4.25 The basement level should be of flood proof construction to mitigate the ingress of groundwater.

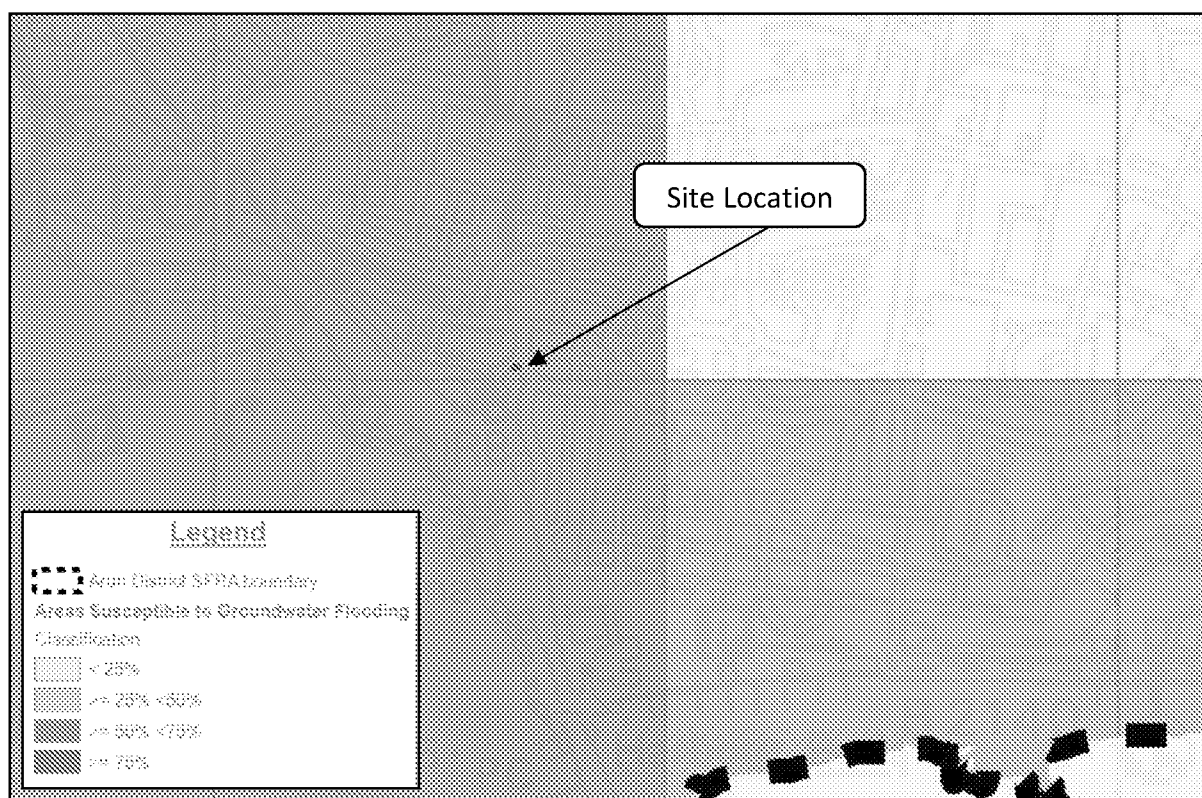


Figure 9 Groundwater Susceptibility (Source: Arun SFRA, 2016)

Sewer

- 4.26 Table 5-2 of the Arun SFRA (2016) indicates that as of 25/02/2016, there had been 22 recorded incidents of sewer flooding within the BN17 5 postcode area, based on DG5 data.
- 4.27 As the DG5 data is published at postcode level, the locations of these recorded incidents with regards to the site itself are unknown. As such, it is unknown whether the site itself has flooded from sewer sources previously.
- 4.28 As such, the risk of flooding from sewer sources could be considered **moderate**.

Surface Water Drainage Strategy

- 4.29 The retrospective application is for the change of use of part of the existing building. As such, it is understood that there was/ will be no external alterations as part of the scheme.
- 4.30 As such, the development could continue discharge surface water runoff via the existing mechanism.

Records of Historical Flooding

- 4.31 The EA have provided a recorded flood extent for a tidal event in 1983, caused by overtopping of defences (Figure 10). It can be identified that the site is located outside the EA recorded flood extent for the 1983 event. It should be noted that the 1938 flood event pre-dates the flood defences installed and maintained by the Environment Agency in the area.
- 4.32 Appendix H of the Arun District Council SFRA maps historic flooding across the District from a range of sources. It can be identified that based on the SFRA sources, no records of flooding have been recorded at the site from any source of flooding (Figure 8).

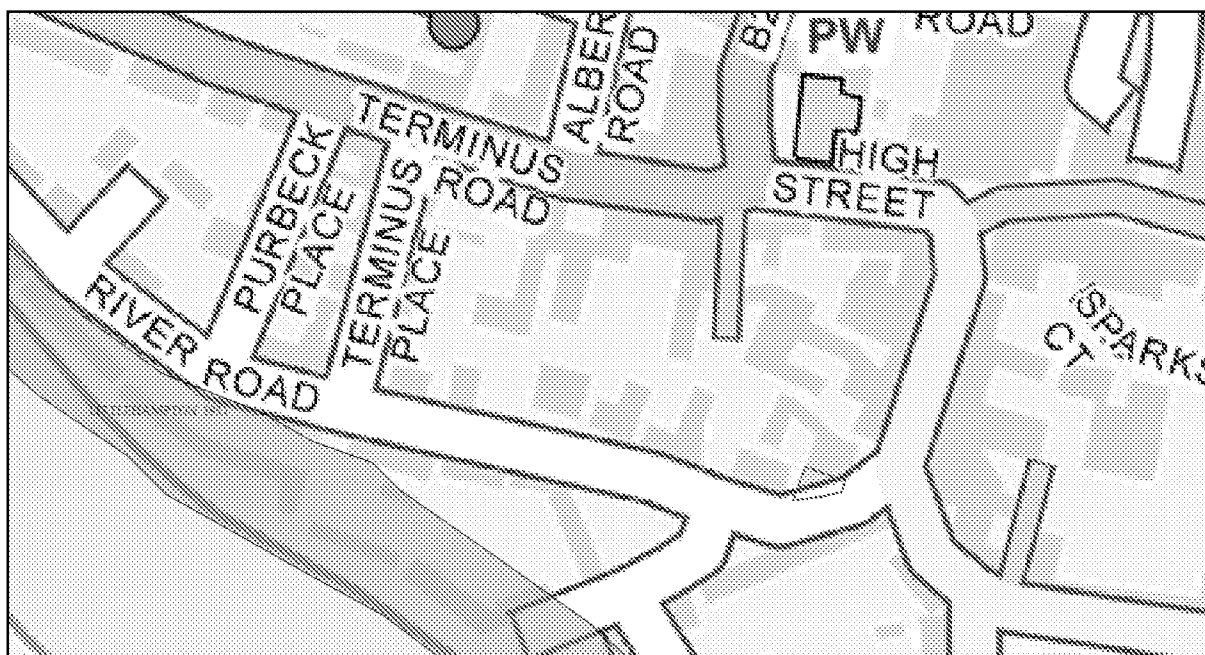


Figure 10 Recorded flood outlines -site demonstrated as redline (Sources: EA, OS)

5. Probability of Flooding

Flood Zones

- 5.1 According to the EA Flood Map for Planning, the site is located within Flood Zone 3 (high risk of flooding).
- 5.2 The EA Flood Map for Planning has been produced in part using a relatively coarse, national scale flood modelling strategy, and in part by detailed modelling. It is important to note that only the potential floodplain is modelled; **the mitigating effects of any flood defences currently in place are not considered.** For reference, the definition of the NPPF flood risk zones is included below.

Zone	Description
1	Low Probability. This zone comprises land assessed as having a less than 1 in 1000 annual probability of river or sea flooding in any year (<0.1%).
2	Medium Probability. This zone comprises land assessed as having between a 1 in 100 and 1 in 1000 annual probability of river flooding (1% – 0.1%) or between a 1 in 200 and 1 in 1000 annual probability of sea flooding (0.5% – 0.1%) in any year.
3a	High Probability. This zone comprises land assessed as having a 1 in 100 or greater annual probability of river flooding (>1%) or a 1 in 200 or greater annual probability of flooding from the sea (>0.5%) in any year.
3b	The Functional Floodplain. This zone comprises land where water has to flow or be stored in times of flood. SFRA's should identify this Flood Zone (land which would flood with an annual probability of 1 in 20 (5%) or greater in any year or is designed to flood in an extreme (0.1%) flood, or at another probability to be agreed between the LPA and the EA, including water conveyance routes).

Table 4 Definition of the NPPF Flood Zones. (Source: EA)

Climate Change on Site

- 5.3 Climate change is likely to increase the flow in rivers and raise sea levels and storm intensity.
- 5.4 In December 2019, new sea level rise guidance was introduced.
- 5.5 The EA have stated that in the absence of defence breach modelling, the 1:200 year +CC undefended event should be used as the design flood level to inform the risk and mitigation strategy.
- 5.6 For reference, the 1:200 year present day (2017) undefended flood level for the site is 3.74mAOD.
- 5.7 Based on the latest guidance (December 2019), for the southeast region, a Higher Central (HC) scenario would represent a 1.20m increase in sea levels; an Upper End (UE) scenario would represent a 1.60m increase in sea levels; and a High++ (H++) scenario would represent a 2.19m increase in sea levels. As such, the 1:200 year HC (2125) undefended flood level for the site is 4.94mAOD, the 1:200 year UE (2125) undefended flood level is 5.34mAOD and the 1:200 year H++ (2125) undefended flood level is 5.93mAOD.
- 5.8 Based on a topographic survey undertaken in February 2020, the lowest Finished Floor Level (FFL) at the ground floor is 3.78mAOD. As such, the ground floor could experience flood depths of up to 2.15m in the 1:200 year H++ (2125) event.
- 5.9 As such, the risk of flooding from tidal sources over the lifetime of the development could be considered **high**.

- 5.10 However, the survey also indicates that the lowest FFL at the first floor is 6.06m AOD in the lower level and 6.70m AOD in the upper level. As such, the first floor is a minimum of 0.13m above the 1:200 year H++ (2125) flood level.
- 5.11 The client has confirmed that internal access will be maintained from the ground floor unit up to the first floor. As such, emergency safe refuge could be sought at the first floor in a worst-case event where prior evacuation is not possible. A flood emergency plan has been developed alongside this FRA.
- 5.12 Furthermore, given that the site is located in an EA Flood Warning Area and given the nature of tidal flooding, it is likely that sufficient warning could be given to site users to enable prior evacuation/ closure of the site before tidal flooding occurs.
- 5.13 The EA has also stated that the climate change will increase the peak rainfall intensity allowance in small and urban catchments (Table 5). As such, the site could be more at risk of surface water flooding in the future.

Table 2 peak rainfall intensity allowance in small and urban catchments (use 1961 to 1990 baseline)

Applies across all of England	Total potential change anticipated for the '2020s' (2015 to 2039)	Total potential change anticipated for the '2050s' (2040 to 2069)	Total potential change anticipated for the '2080s' (2070 to 2115)
Upper end	10%	20%	40%
Central	5%	10%	20%

Table 5: Peak rainfall intensity allowance in small and urban catchments (Source: EA).

6. Residual Risks

Identification of Residual Risks

6.1 Residual risks are those remaining after applying the sequential approach to the location of development and taking mitigating actions. Examples of residual flood risk include:

- the failure of flood management infrastructure such as a breach of a raised flood defence, blockage of a surface water conveyance system, overtopping of an upstream storage area, or failure of a pumped drainage system;
- failure of a reservoir, or;
- a severe flood event that exceeds a flood management design standard, such as a flood that overtops a raised flood defence, or an intense rainfall event which the drainage system cannot cope with.

Defence Breach

6.2 While the site is not located within an area benefitting from the presence of defences according to the EA Flood Map for Planning, the EA have indicated that there are flood defences within proximity of the site in the form of a wall, with an estimated standard of protection of 1:300 year years (0.3% AEP).

6.3 This is further supported by the Arun District Council SFRA (2016) that states “A Flood Management Scheme for defences along the eastern bank of the River Arun adjacent to Littlehampton has recently been completed. The new defences, which extend from the coastal frontage of Littlehampton to approximately 500m beyond the A259, are reported by the Environment Agency to have been constructed to a 1 in 300 annual exceedance probability standard of protection”.

6.4 No defence breach data is available from the EA/ SFRA at the time of writing.

6.5 The EA request that the undefended scenario is considered to provide a worst-case approach in the absence of defence breach modelling in Littlehampton.

6.6 This has been discussed in Section 4 of this report.

Reservoir Failure

6.7 The EA Risk from Reservoir Flood Map demonstrates that the site is outside flood extents in the event of reservoir flooding.

Drainage Exceedance

6.8 In the event of drainage exceedance/ failure, overland flows will be dictated by external levels. Built footprint covers the majority of the redline application boundary. A review of 2m LiDAR indicates that levels fall away from the building towards the surrounding road network (Figure 11). As such, in the event of drainage failure, runoff could be directed away from the basement lightwells and ground floor thresholds towards the surrounding road network.

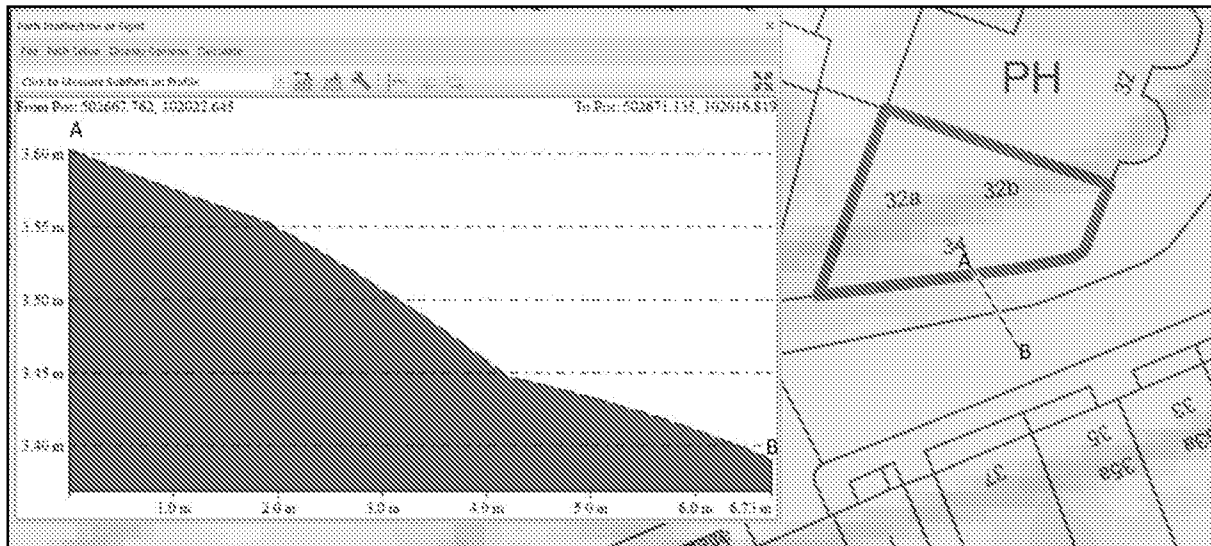


Figure 11 External Topographic Levels (Sources: EA 2m LiDAR, OS)

7. Flood Risk Management Measures

Flood Risks

- 7.1 The site is located in Flood Zone 3 (High Risk of flooding as defined in the NPPF) according to the EA Flood Map for Planning, as such the development will require flood mitigation measures.
- 7.2 The controlling residual flood risk mechanism on site is tidal. Tidal flooding is generally caused by low pressure weather systems creating storm-surges (or storm tides), chiefly via high speed winds. These winds (and to a certain extent, the low pressure) create a 'bulge' of water which, if it coincides with high tide, can generate very high, stormy, water levels. However, because this mechanism is well understood, it is very likely that an early warning will be issued before such an event. As such, it is very unlikely that the site would be subject to tidal flooding without several hours of early warning. Section 9.4.1 of the Arun SFRA (2016) states that the lead time for EA Flood Warnings are at least 2 hours, with the aim to provide warning up to 24 hours in advance for the area of Littlehampton.
- 7.3 As such, the following mitigation measures are recommended:
- Site owner(s) sign up to EA Flood Warning Service and make all site users aware of procedures to be adopted upon receipt of Flood Warning;
 - Formalisation of an evacuation plan to be implemented in the event of severe flood or weather warnings;
 - Ambiental have produced a separate Flood Evacuation Plan (Ref 5325 FEP).
 - Basement to be of flood proof construction.

Flood Warning Service

- 7.4 The proposed development site is located within an EA Flood Warning Service Area. As such, it is recommended that site users sign up to this service.
- 7.5 The EA operates a 24-hour telephone service on 0345 988 1188 that provides frequently updated flood warnings and associated floodplain information. Further information can be found on www.environment-agency.gov.uk/floodline. Floodline Warnings Direct is a free service operated by the EA that provides flood warnings direct to occupants by telephone, mobile phone, fax or pager.
- 7.6 Upon receipt of a Flood Warning, site users are advised to evacuate the site to a designated place of safe refuge within Flood Zone 1.

Flood Evacuation Plan

- 7.7 Ambiental have produced a separate Flood Evacuation Plan (Ref 5325 FEP) which discusses in detail the procedures that should be followed upon receipt of a flood warning. A summary is provided in this report.
- 7.8 The site owner(s)/ occupant should sign up to the EA Flood Warning Service and ensure that this service is available to all site users, and ensures all site users are aware of the risk of flooding and the procedures to adopt upon receipt of a Flood Warning.
- 7.9 Upon receipt of a Flood Warning, site users should exit the properties onto Surrey Street and travel north towards high street. They should bear left onto High Street and then turn right (north) onto Arundel Road. They should then continue north on Arundel Road for approximately 150m, at which point they should be located in Flood Zone 1, outside the undefended 1:200 year (2115) modelled flood extent. A number of properties in the area could provide a place of safe refuge, such as St James the Great Church on Arundel

Road, or River Beach Primary School north of Franciscan Way. The proposed evacuation route and potential places of safe refuge is demonstrated in Figures 12 & 13 below.

- 7.10 When following the proposed evacuation route, site users should be in Flood Zone 1 within approximately 105m from leaving the site, and outside the undefended 1:200 year (2115) within approximately 250m from leaving the site.
- 7.11 The controlling residual flood risk mechanism on site is tidal. As this mechanism is well understood, it is very likely that an early warning will be issued before such an event strikes.
- 7.12 Section 9.4.1 of the Arun SFRA (2016) states that the lead time for EA Flood Warnings are at least 2 hours, with the aim to provide warning up to 24 hours in advance for the area of Littlehampton. As such, it is very unlikely that the site would be subject to tidal flooding without several hours of early warning, allowing for site users to evacuate the site and travel approximately 250m north of the site outside the 1:200 year (2115) undefended flood extent.
- 7.13 The proposed evacuation route and places of safe refuge should be agreed with the Local Planning Authority Emergency Planning Team and should be communicated to all site users.
- 7.14 Section 9.4 of the Arun SFRA (2016) states that:

“Arun District Council have drafted a Part 2 Multi-Agency Flood Plan for Bognor Regis, Littlehampton, Arundel and Pagham (MAFP). The Part 2 MAFP provides additional detail for the management of a flood incident for Bognor Regis, Littlehampton, Arundel and Pagham. The plan is owned by Arun District Council Emergency Planning Services and should be reviewed by the council at least every three years.

The aim of the MAFP is to set out the procedures for the multi-agency response and management to a flooding incident, as well as to provide site specific information to assist the implementation of evacuation if required. The plan applies for flooding from pluvial, sewer, groundwater and coastal sources. It aims to facilitate effective response to the threat of flooding by initiating a multi-agency response at the earliest possible stage.

The multi-agency response is divided into two levels: ‘standby’ and ‘full activation’. The MAFP sets out the roles and responsibilities of Arun District Council, Sussex Police, West Sussex County Council and the Environment Agency under each of these levels.”

- 7.15 The MAFP is unavailable for review at the time of writing. However, the SFRA continues to state that the MAFP sets out the Littlehampton Swimming and Sports Centre as an allocated emergency rest centre to provide temporary accommodation to those displaced in an extreme event. This rest centre is located in Flood Zone 3. However, the rest centre could be utilised by site users seeking emergency rest (once the EA lift the Flood Warning and it is deemed safe to do so), if the property is flooded. This rest centre is located approximately 1.5km southeast of the development site, on Sea Road. In the first instance, site users should seek to follow the proposed evacuation route to the proposed places of safe refuge in Flood Zone 1/ outside the 1:200 year (2115) undefended flood extent, and then seek emergency rest at the Littlehampton Swimming and Sports Centre once Flood Warnings have been lifted, if alternative accommodation cannot be sought.

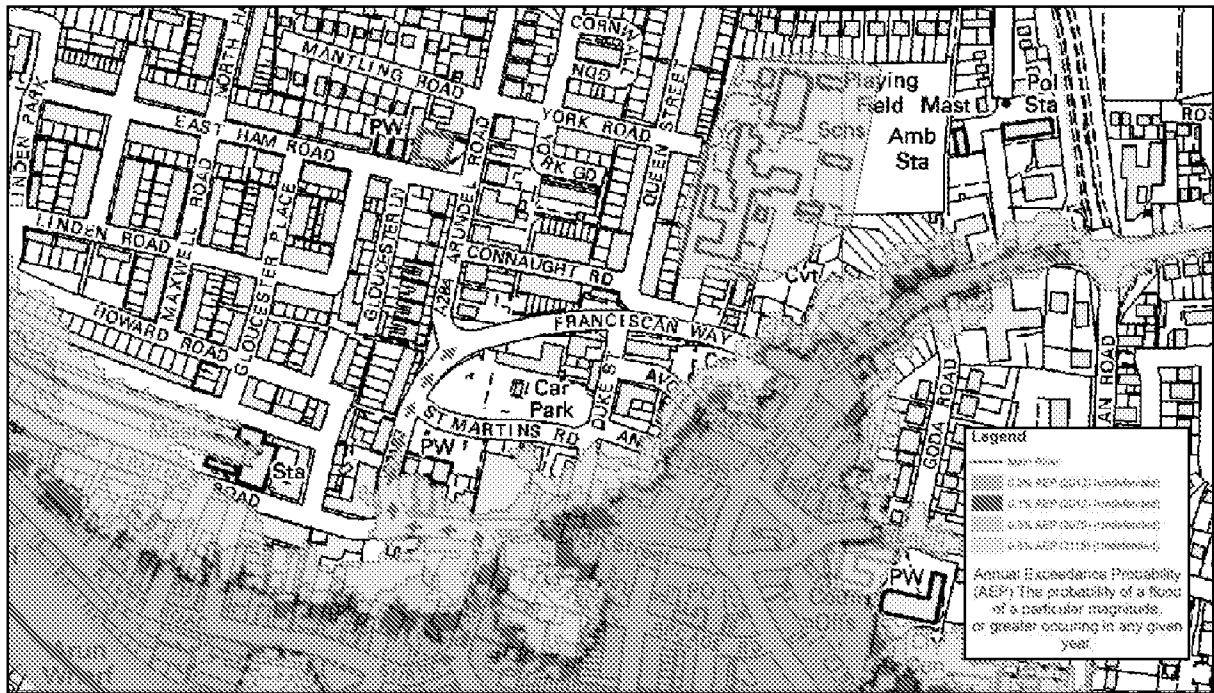


Figure 12 Proposed evacuation route (green arrows) and potential places of safe refuge -- shown as green polygons
(Source: EA)

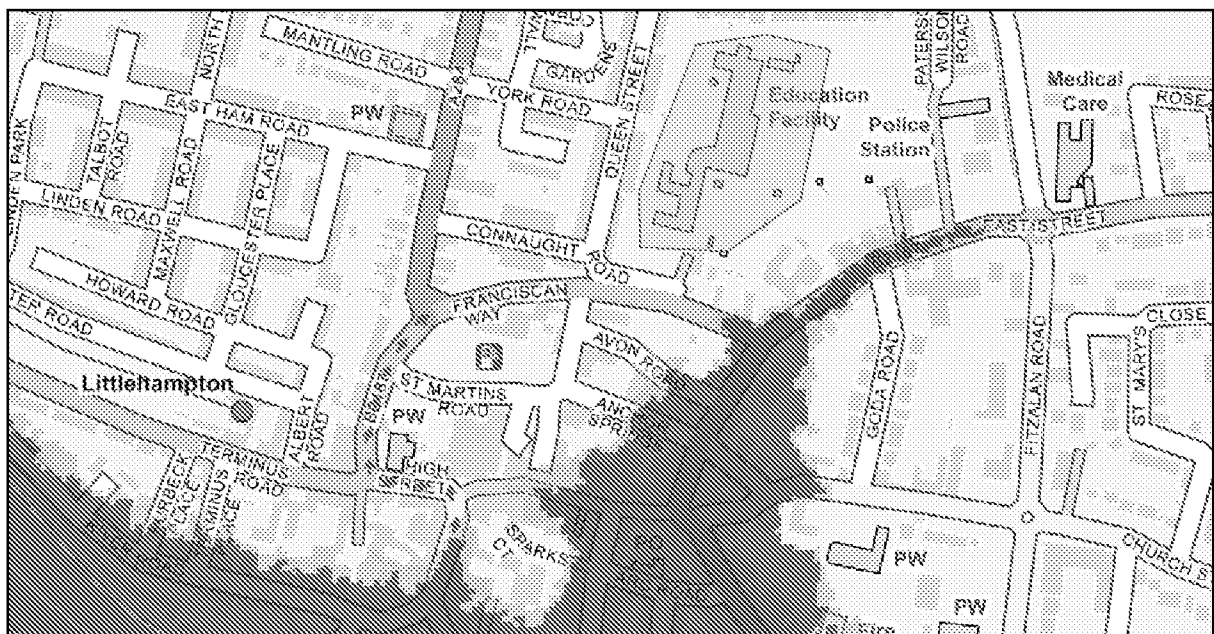


Figure 13 Proposed evacuation route (green arrows) and potential places of safe refuge -- shown as green polygons
(Source: EA)

- 7.16 It is acknowledged that the nearby flood defences could fail/ breach without warning and this may hinder prior evacuation of the site. In the event of defence breach, site users should utilise the internal stairwells to seek refuge the first floor on site. The topographic survey provided indicates that the lowest FFL at the first floor is 6.06mAOD in the lower level and 6.70mAOD in the upper level. As such, the first floor is a minimum of 0.13m above the 1:200 year H++ (2125) flood level.
- 7.17 The client has confirmed that internal access will be maintained from the ground floor unit up to the first floor. As such, emergency safe refuge could be sought at the first floor in a worst-case event where prior evacuation is not possible.

8. Off Site Impacts

Impact to Flood Risk Elsewhere

- 8.1 The development is located within an area of tidal flood risk and is a change of use of an existing building. As such, there would be no increase in flood risk elsewhere.

Generation of Runoff

- 8.2 The retrospective application is for the change of use of part of the existing building. As such, it is understood that there was/ will be no external alterations as part of the scheme.
- 8.3 As such, there would be no impact on the surface water runoff regime on site and the development could continue to discharge via the existing surface water drainage mechanism.

9. Conclusion

- 9.1 Ambiental Environmental Assessment has been appointed by Peter Bedford to undertake a National Planning Policy Framework (NPPF) compliant Flood Risk Assessment (FRA) for the proposed development at 36-38 Surrey Street, Littlehampton, West Sussex, BN17 5BH.
- 9.2 The site has been subject to historic conversions/ change of use without planning permission. The client is now seeking to provide a beauty salon/hairdressers at basement level, a residential use (House of Multiple Occupancy (HMO)/Assured Short Tenancy (AST)/Holiday Let) at ground floor and further residential uses at the first floor.
- 9.3 With reference to the Environment Agency (EA) Flood Map for Planning, the proposed development is located within Flood Zone 3.
- 9.4 The proposed beauty salon/ hairdressers at basement level would be a 'Less Vulnerable' commercial use. The proposed ground and first floor residential units would be considered 'More Vulnerable' under the NPPF.
- 9.5 The EA previously provided a Product 4 dataset to support the previous FRA for the retrospective planning application. During the meeting with the EA in February 2020, the EA noted that the modelling for this area had not been updated since the previous Product 4. However, the EA stated that the December 2019 climate change allowance/ sea level guidance should be considered in the resubmission.
- 9.6 The EA have stated that in the absence of defence breach modelling, the 1:200 year +CC undefended event should be used as the design flood level to inform the risk and mitigation strategy.
- 9.7 For reference, the 1:200 year present day (2017) undefended flood level for the site is 3.74mAOD. Based on the latest guidance (December 2019), for the southeast region, a Higher Central (HC) scenario would represent a 1.2m increase in sea levels; an Upper End (UE) scenario would represent a 1.6m increase in sea levels; and a High++ (H++) scenario would represent a 2.19m increase in sea levels. As such, the 1:200 year HC (2125) undefended flood level for the site is 4.85mAOD, the 1:200 year UC (2125) undefended flood level is 5.22mAOD and the 1:200 year H++ (2125) undefended flood level is 5.93mAOD.
- 9.8 Based on a topographic survey undertaken in February 2020, the lowest Finished Floor Level (FFL) at the ground floor is 3.78mAOD. As such, the ground floor could experience flood depths of up to 2.15m in the 1:200 year H++ (2125) event. However, the survey also indicates that the lowest FFL at the first floor is 6.06mAOD in the lower level and 6.70mAOD in the upper level. As such, the first floor is a minimum of 0.13m above the 1:200 year H++ (2125) flood level.
- 9.9 The client has confirmed that internal access will be maintained from the ground floor unit up to the first floor. As such, emergency safe refuge could be sought at the first floor in a worst-case event where prior evacuation is not possible.
- 9.10 The controlling residual flood risk mechanism on site is tidal. Tidal flooding is generally caused by low pressure weather systems creating storm-surges (or storm tides), chiefly via high speed winds. These winds (and to a certain extent, the low pressure) create a 'bulge' of water which, if it coincides with high tide, can generate very high, stormy, water levels. However, because this mechanism is well understood, it is very likely that an early warning will be issued before such an event strikes.
- 9.11 Section 9.4.1 of the Arun SFRA (2016) states that the lead time for EA Flood Warnings are at least 2 hours, **with the aim to provide warnings up to 24 hours in advance for the area of Littlehampton. As such, it is**

very unlikely that the site would be subject to tidal flooding without several hours of early warning. In a worst-case breach event, emergency safe refuge could be sought at the first floor on site.


9.12 Ambiental have produced a Flood Evacuation Plan (FEP) document to accompany the new planning application (Ambiental Ref 5325 FEP) which details the procedures that occupants and site users should adopt upon receipt of a Flood Warning.

9.13 As such, and given that:

- The development is for the change of use of the existing building within a developed area;
- The development could be considered “More Vulnerable” under the NPPF;
- Internal access will be maintained from the ground floor residential uses to the first floor, which will be above the 1:200 year H++ (2125) undefended flood level;
- The site is located within an EA Flood Warning Area and within an area of tidal flood risk, which could provide sufficient warning to enable prior evacuation;

Following the guidelines contained within the NPPF, the proposed development could be considered suitable assuming appropriate mitigation (including adequate warning procedures) can be maintained for the lifetime of the development.

Appendix I - Site Plans

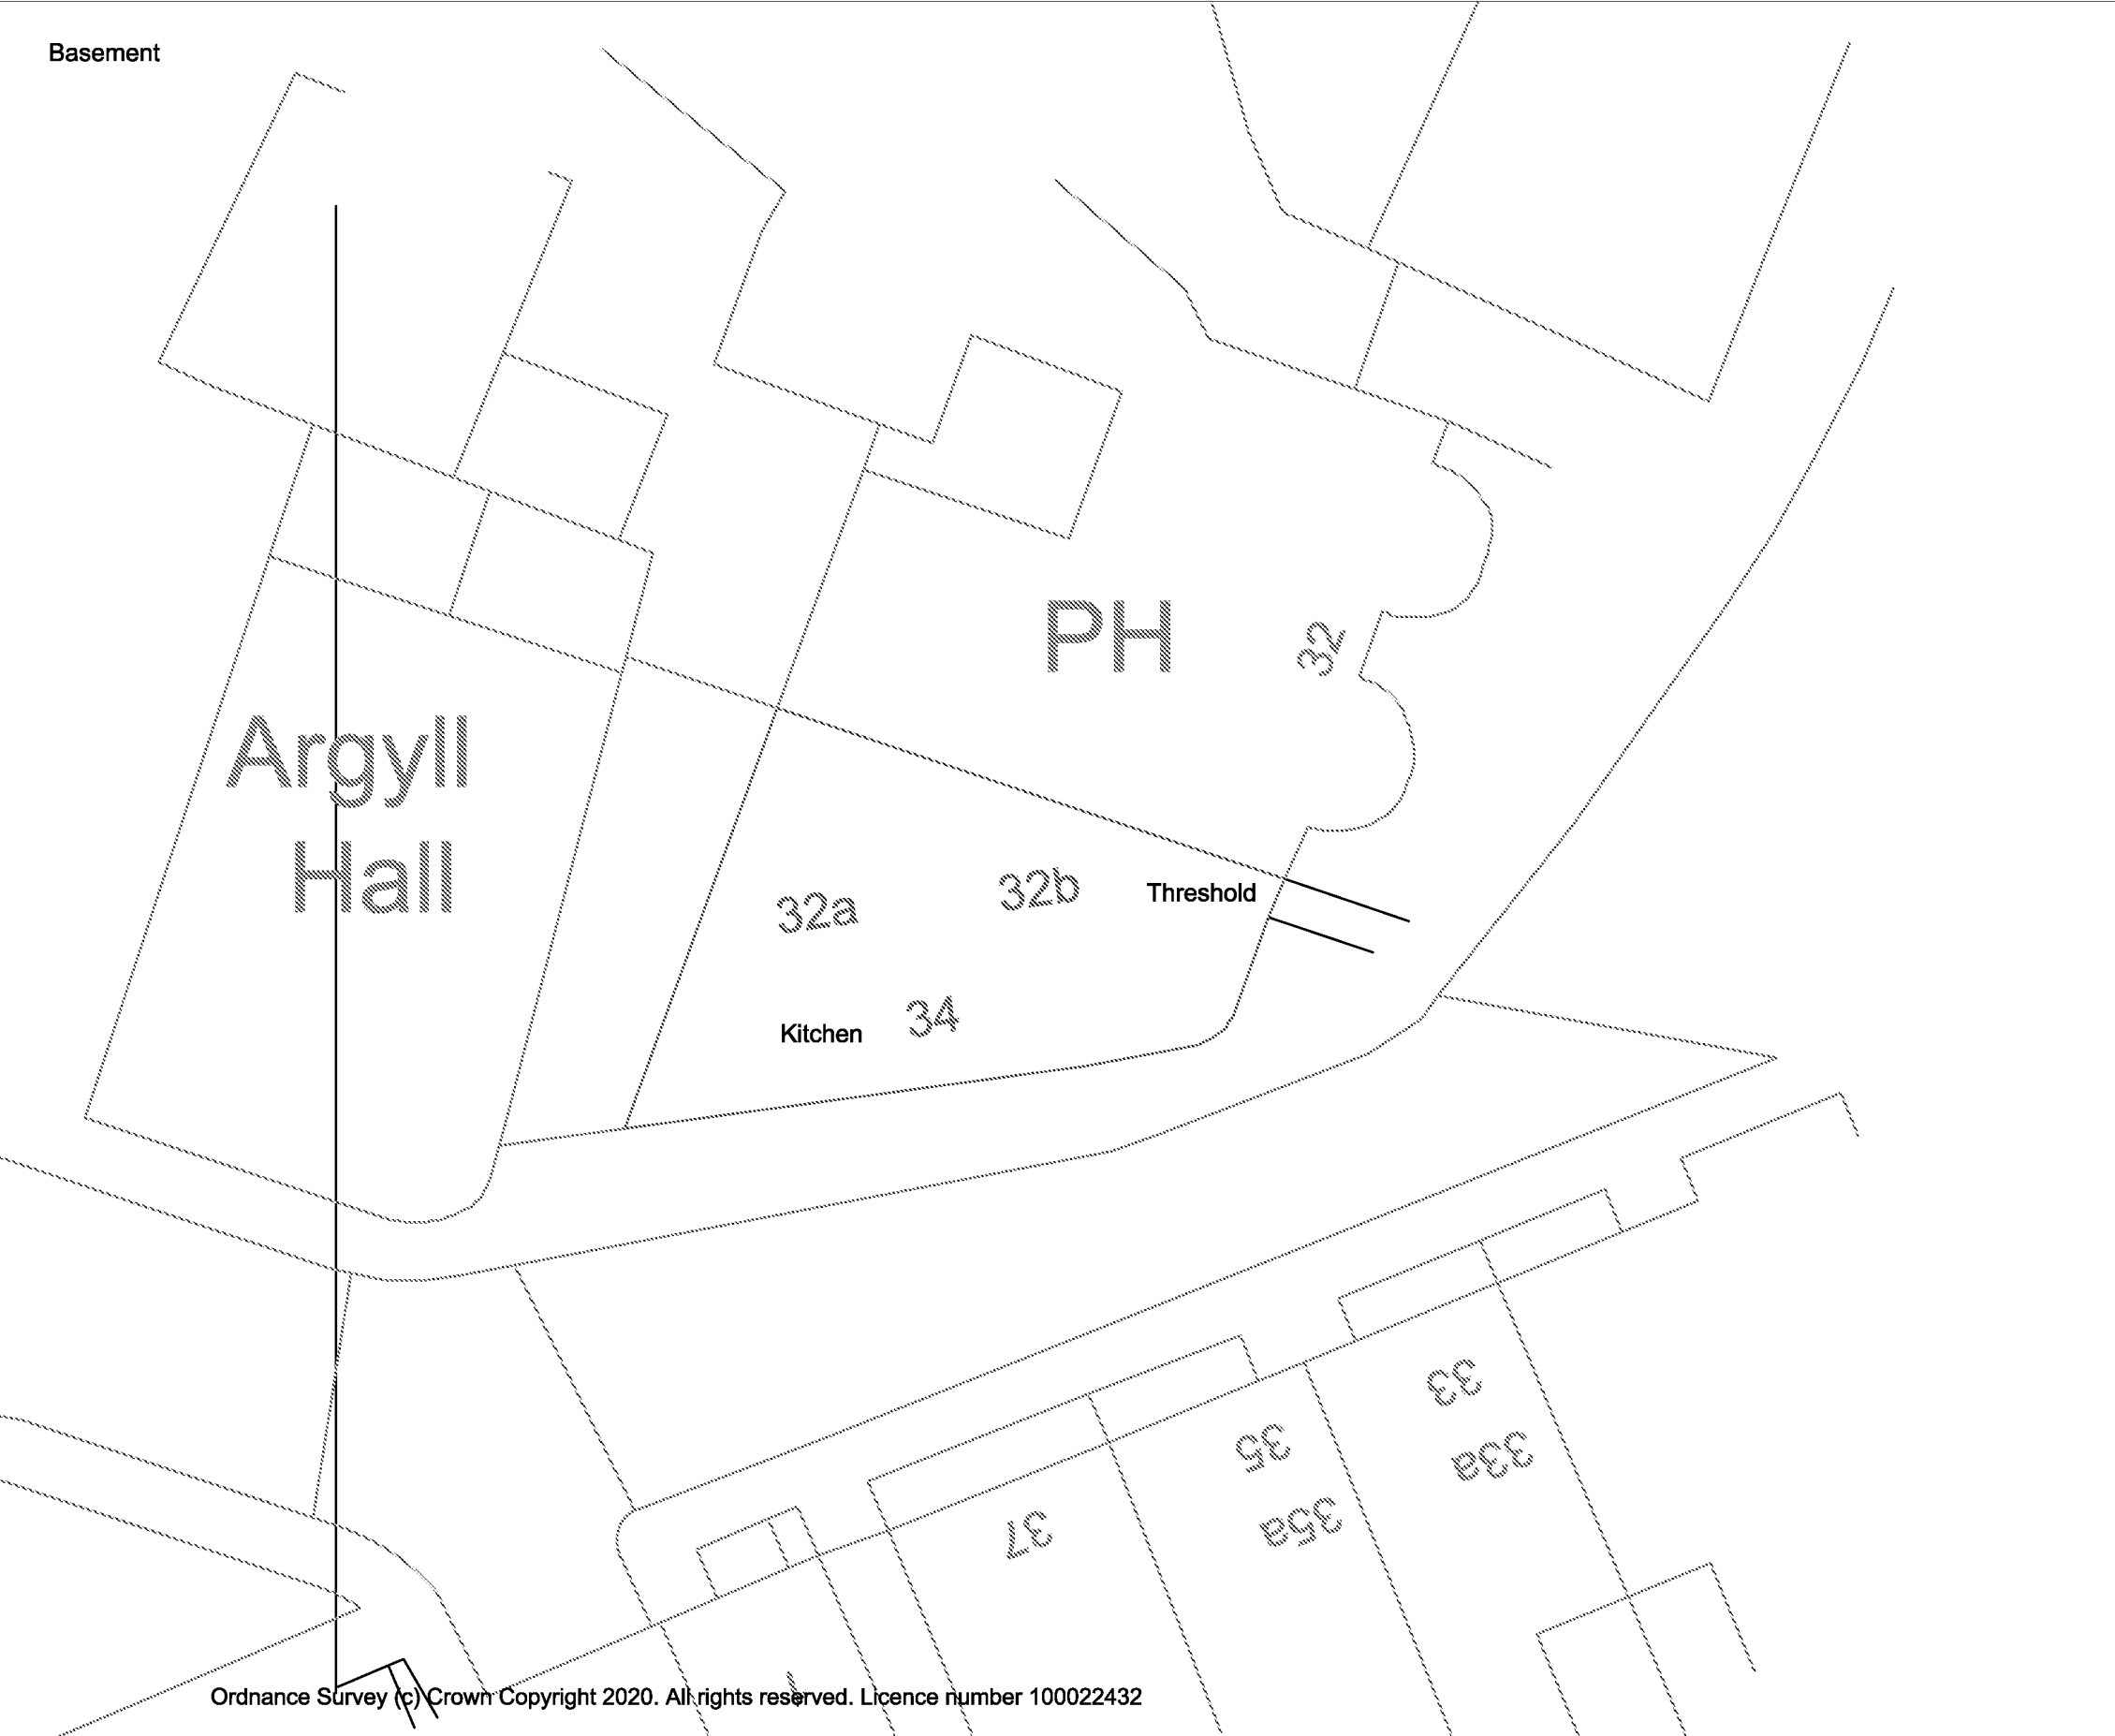

Levels to OS Datum


Basement Threshold: 1.80
Basement: 1.74
Basement kitchen: 1.66

Ground Floor Threshold (salon): 3.84
Ground Floor Level (salon): 3.83
Ground Floor Threshold (Flat): 3.84
Ground Floor Level (Flat): 3.83
Ground Floor Threshold (Rear Access): 3.81
Ground Floor Level (At rear access): 3.78
Ground Floor Level (Rear Apartment): 3.83

First Floor Level (lower level): 6.06
First Floor Level (upper level): 6.70
First Floor Threshold (to balcony): 6.85
Balcony Level: 6.76

Notes:

Please note that partition lines are indicative only.

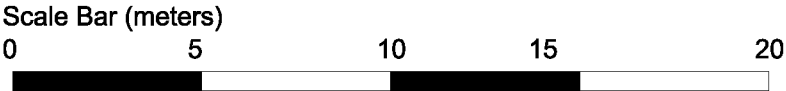

36-38 Surrey Street
Littlehampton
West Sussex
BN17 5BH

Drawing Title
Finish Floor Level Survey to OS Bench Mark - Basement Level

Scale
1:200 @ A3


Date
18/02/20

Drawn by
AR



The Studio
70 Ladies Mile Road
Brighton
BN1 8TD

Tel: 01273 331049
Mob: 07817 455729
Simon@SeSurveying.co.uk

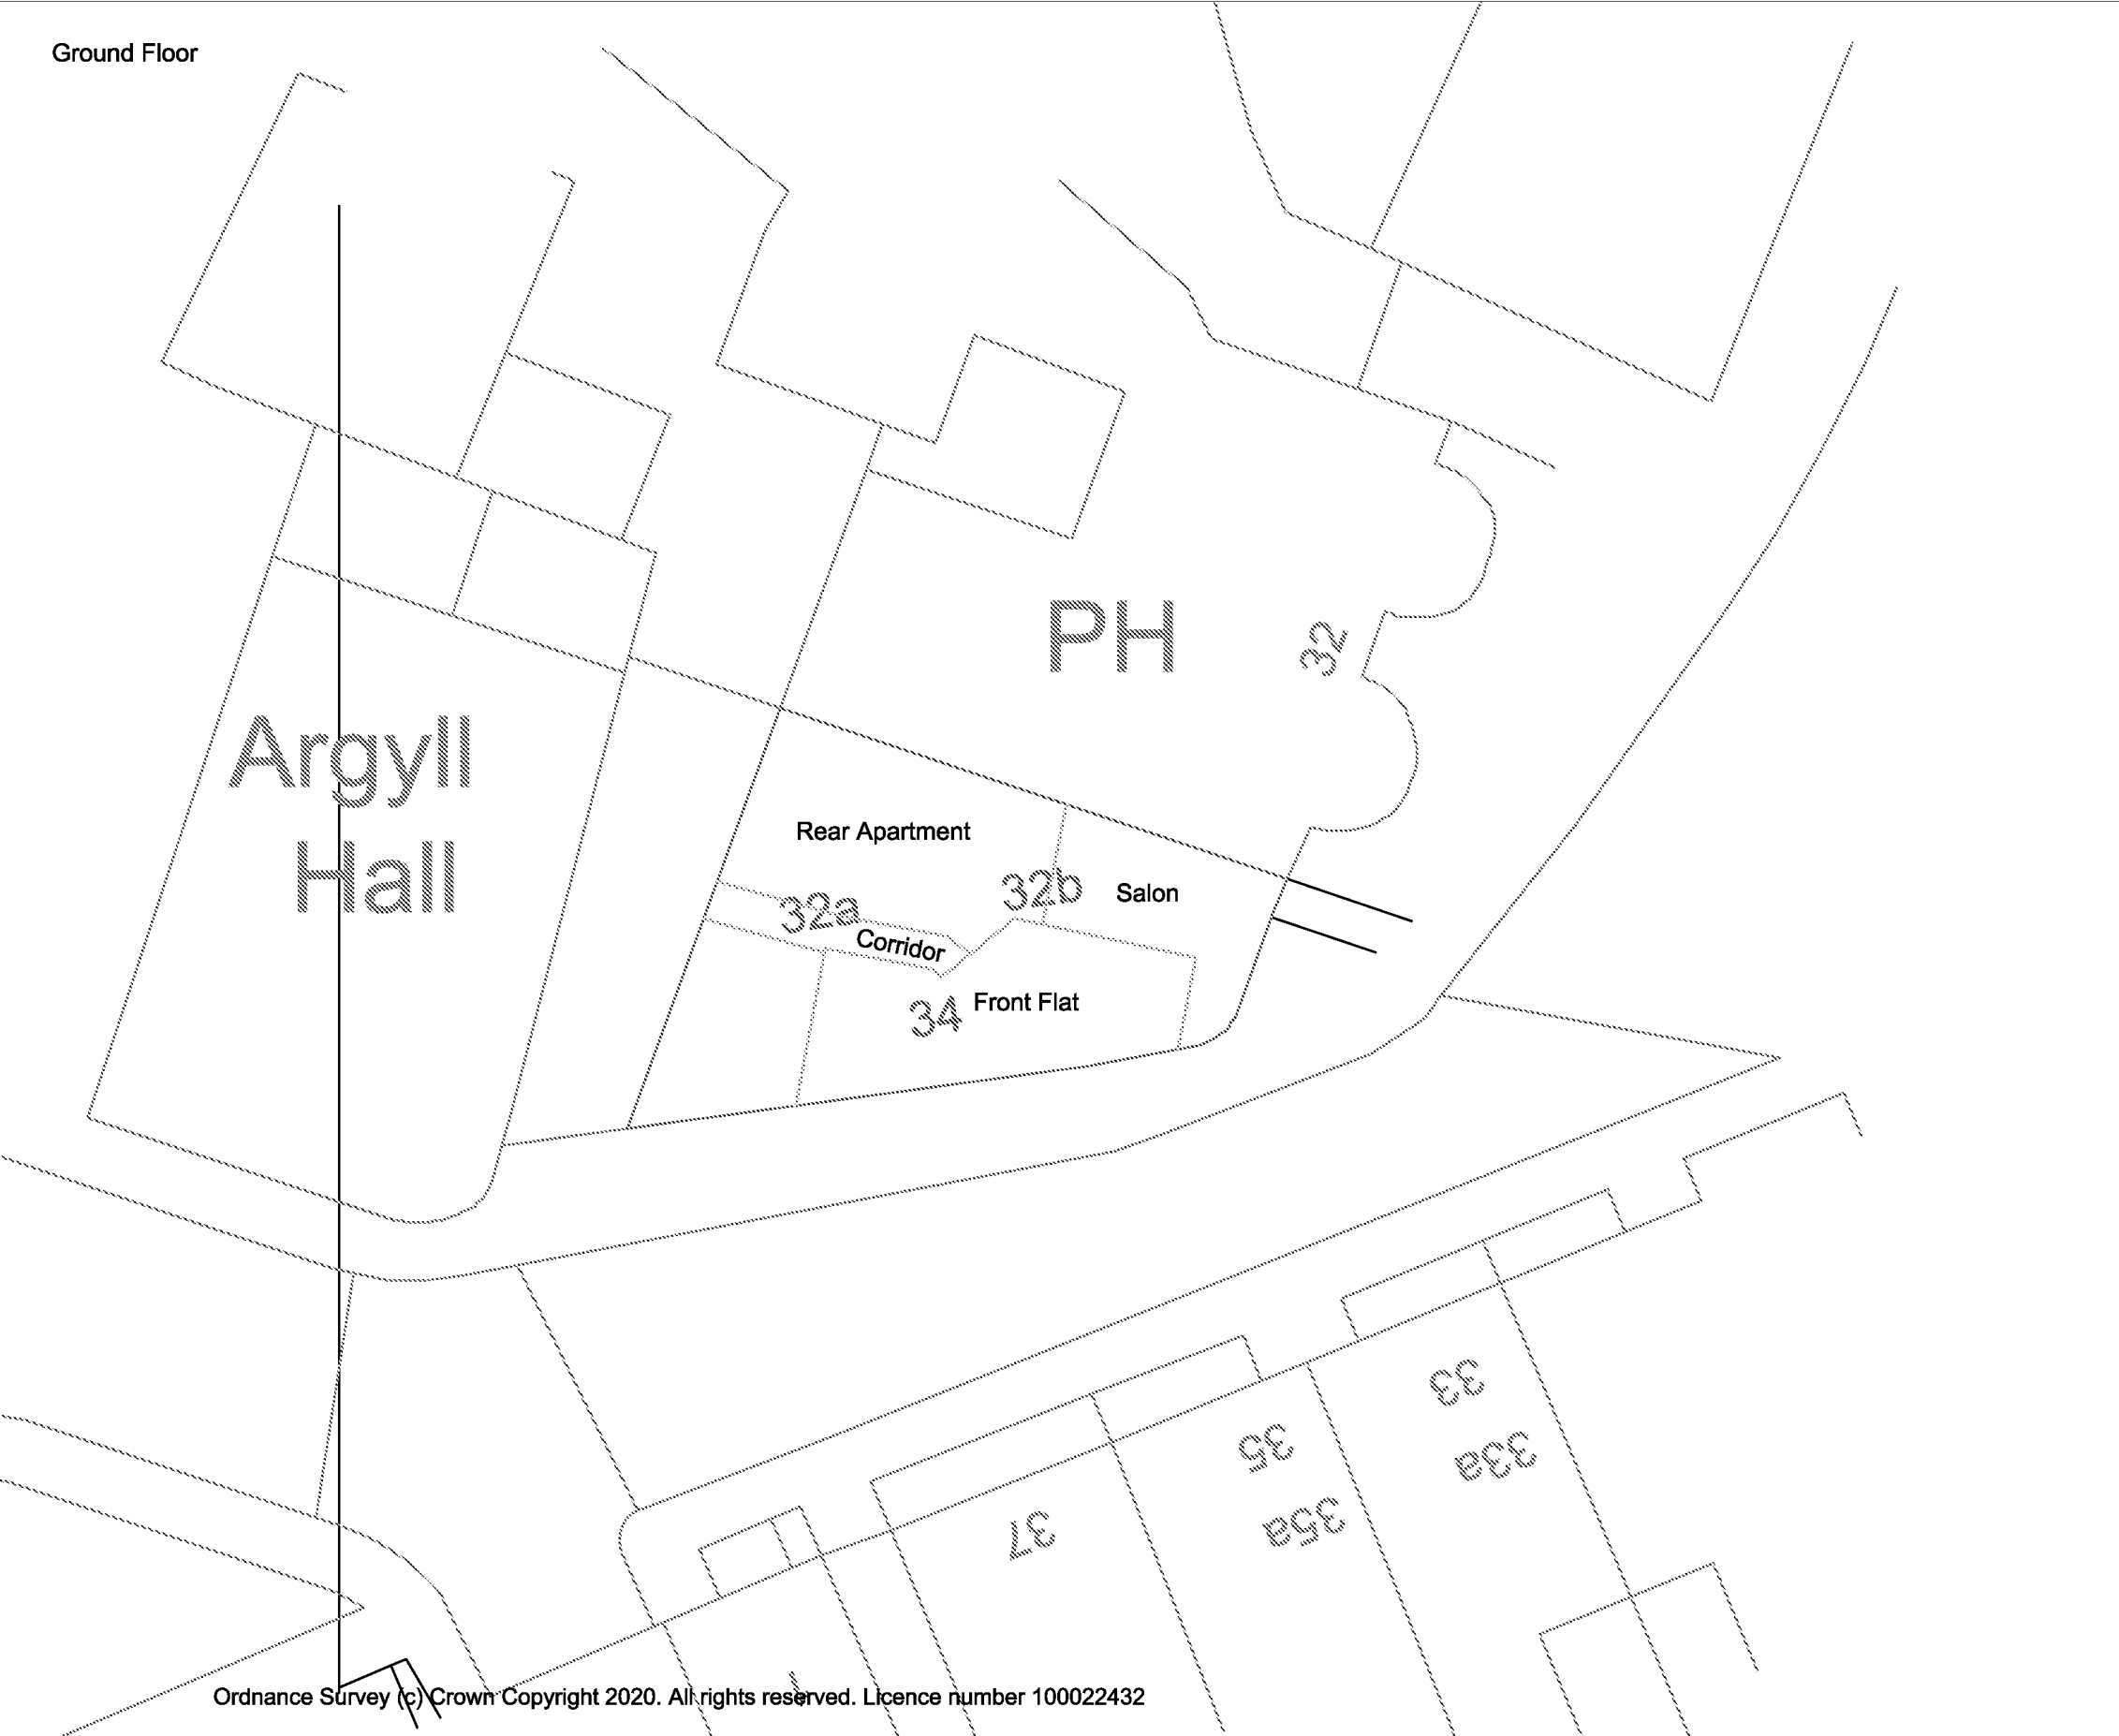

Levels to OS Datum


Basement Threshold: 1.80
Basement: 1.74
Basement kitchen: 1.66

Ground Floor Threshold (salon): 3.84
Ground Floor Level (salon): 3.83
Ground Floor Threshold (Flat): 3.84
Ground Floor Level (Flat): 3.83
Ground Floor Threshold (Rear Access): 3.81
Ground Floor Level (At rear access): 3.78
Ground Floor Level (Rear Apartment): 3.83

First Floor Level (lower level): 6.06
First Floor Level (upper level): 6.70
First Floor Threshold (to balcony): 6.85
Balcony Level: 6.76

Notes:

Please note that partition lines are indicative only.

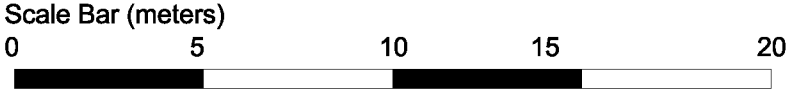

36-38 Surrey Street
Littlehampton
West Sussex
BN17 5BH

Drawing Title
Finish Floor Level Survey to OS Bench Mark - Ground Floor


Scale
1:200 @ A3

Date 18/02/20
Drawn by AR



The Studio
70 Ladies Mile Road
Brighton
BN1 8TD

Tel: 01273 331049
Mob: 07817 455729
Simon@SeSurveying.co.uk

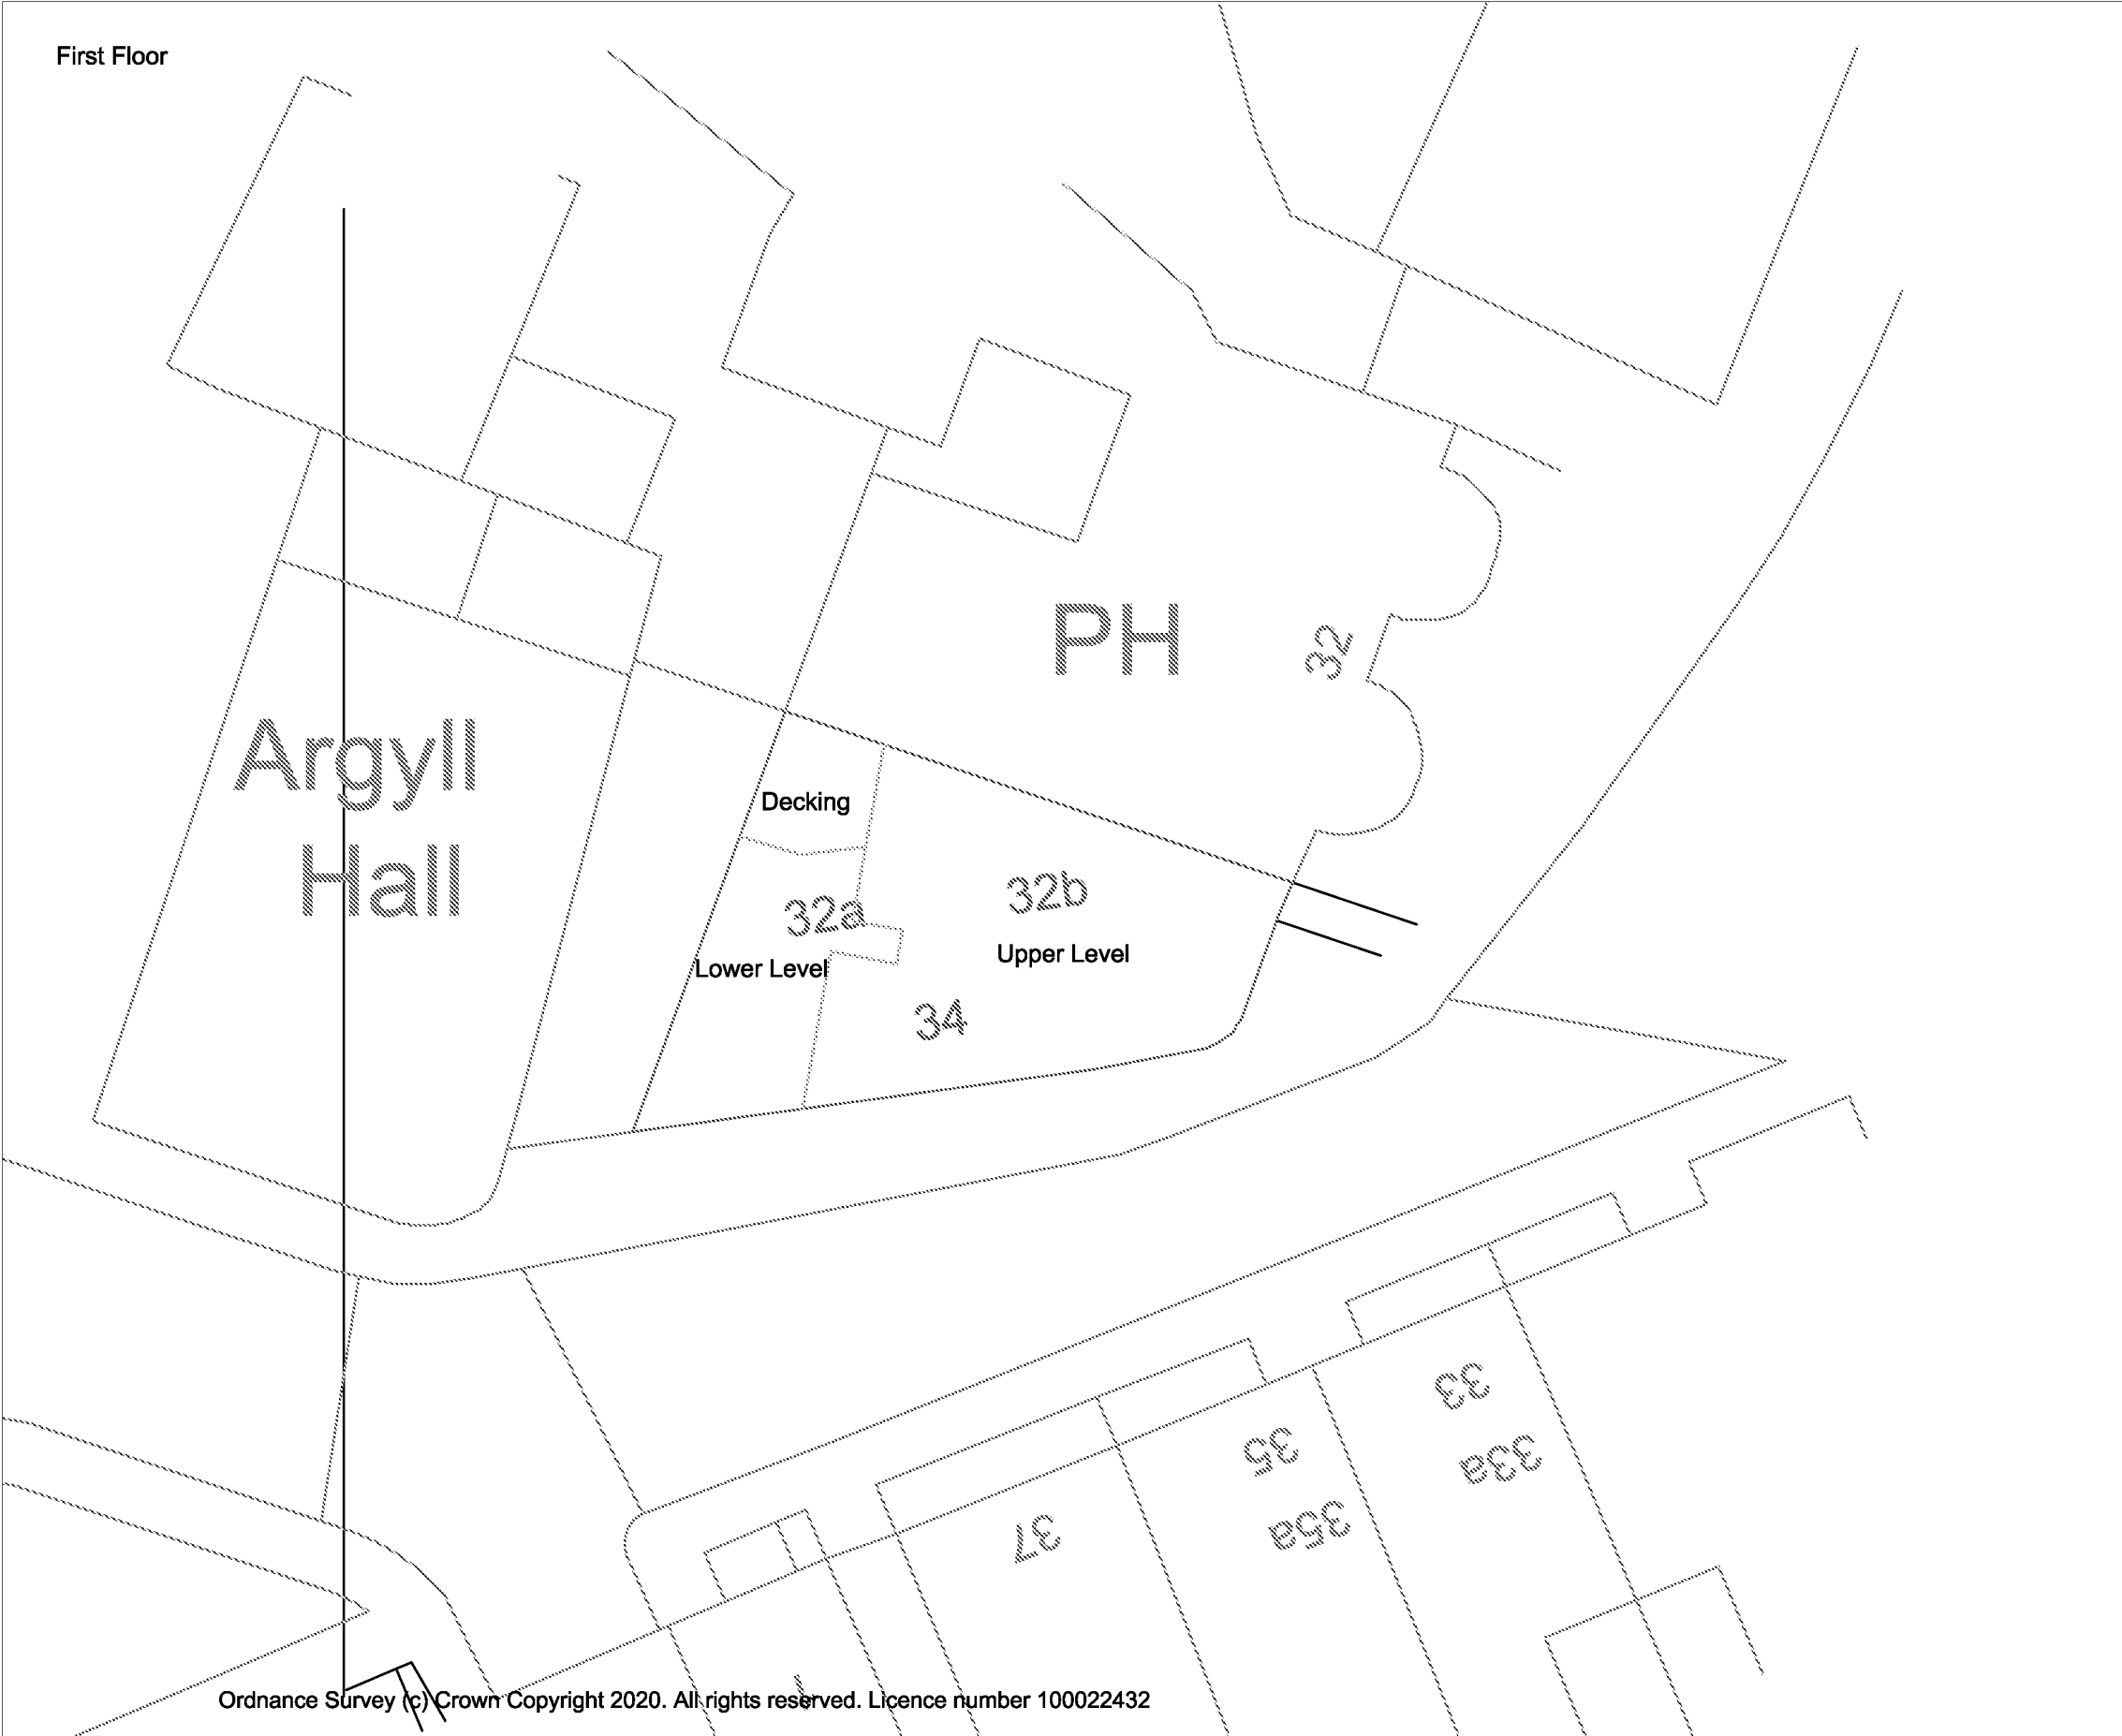

Levels to OS Datum


Basement Threshold: 1.80
Basement: 1.74
Basement kitchen: 1.66

Ground Floor Threshold (salon): 3.84
Ground Floor Level (salon): 3.83
Ground Floor Threshold (Flat): 3.84
Ground Floor Level (Flat): 3.83
Ground Floor Threshold (Rear Access): 3.81
Ground Floor Level (At rear access): 3.78
Ground Floor Level (Rear Apartment): 3.83

First Floor Level (lower level): 6.06
First Floor Level (upper level): 6.70
First Floor Threshold (to balcony): 6.85
Balcony Level: 6.76

Notes:

Please note that partition lines are indicative only.

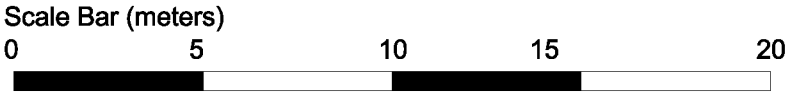

36-38 Surrey Street
Littlehampton
West Sussex
BN17 5BH

Drawing Title

Finish Floor Level Survey to OS Bench Mark - First Floor

Scale
1:200 @ A3


Date
18/02/20

Drawn by
AR




The Studio
70 Ladies Mile Road
Brighton
BN1 8TD

Tel: 01273 331049
Mob: 07817 455729
Simon@SeSurveying.co.uk

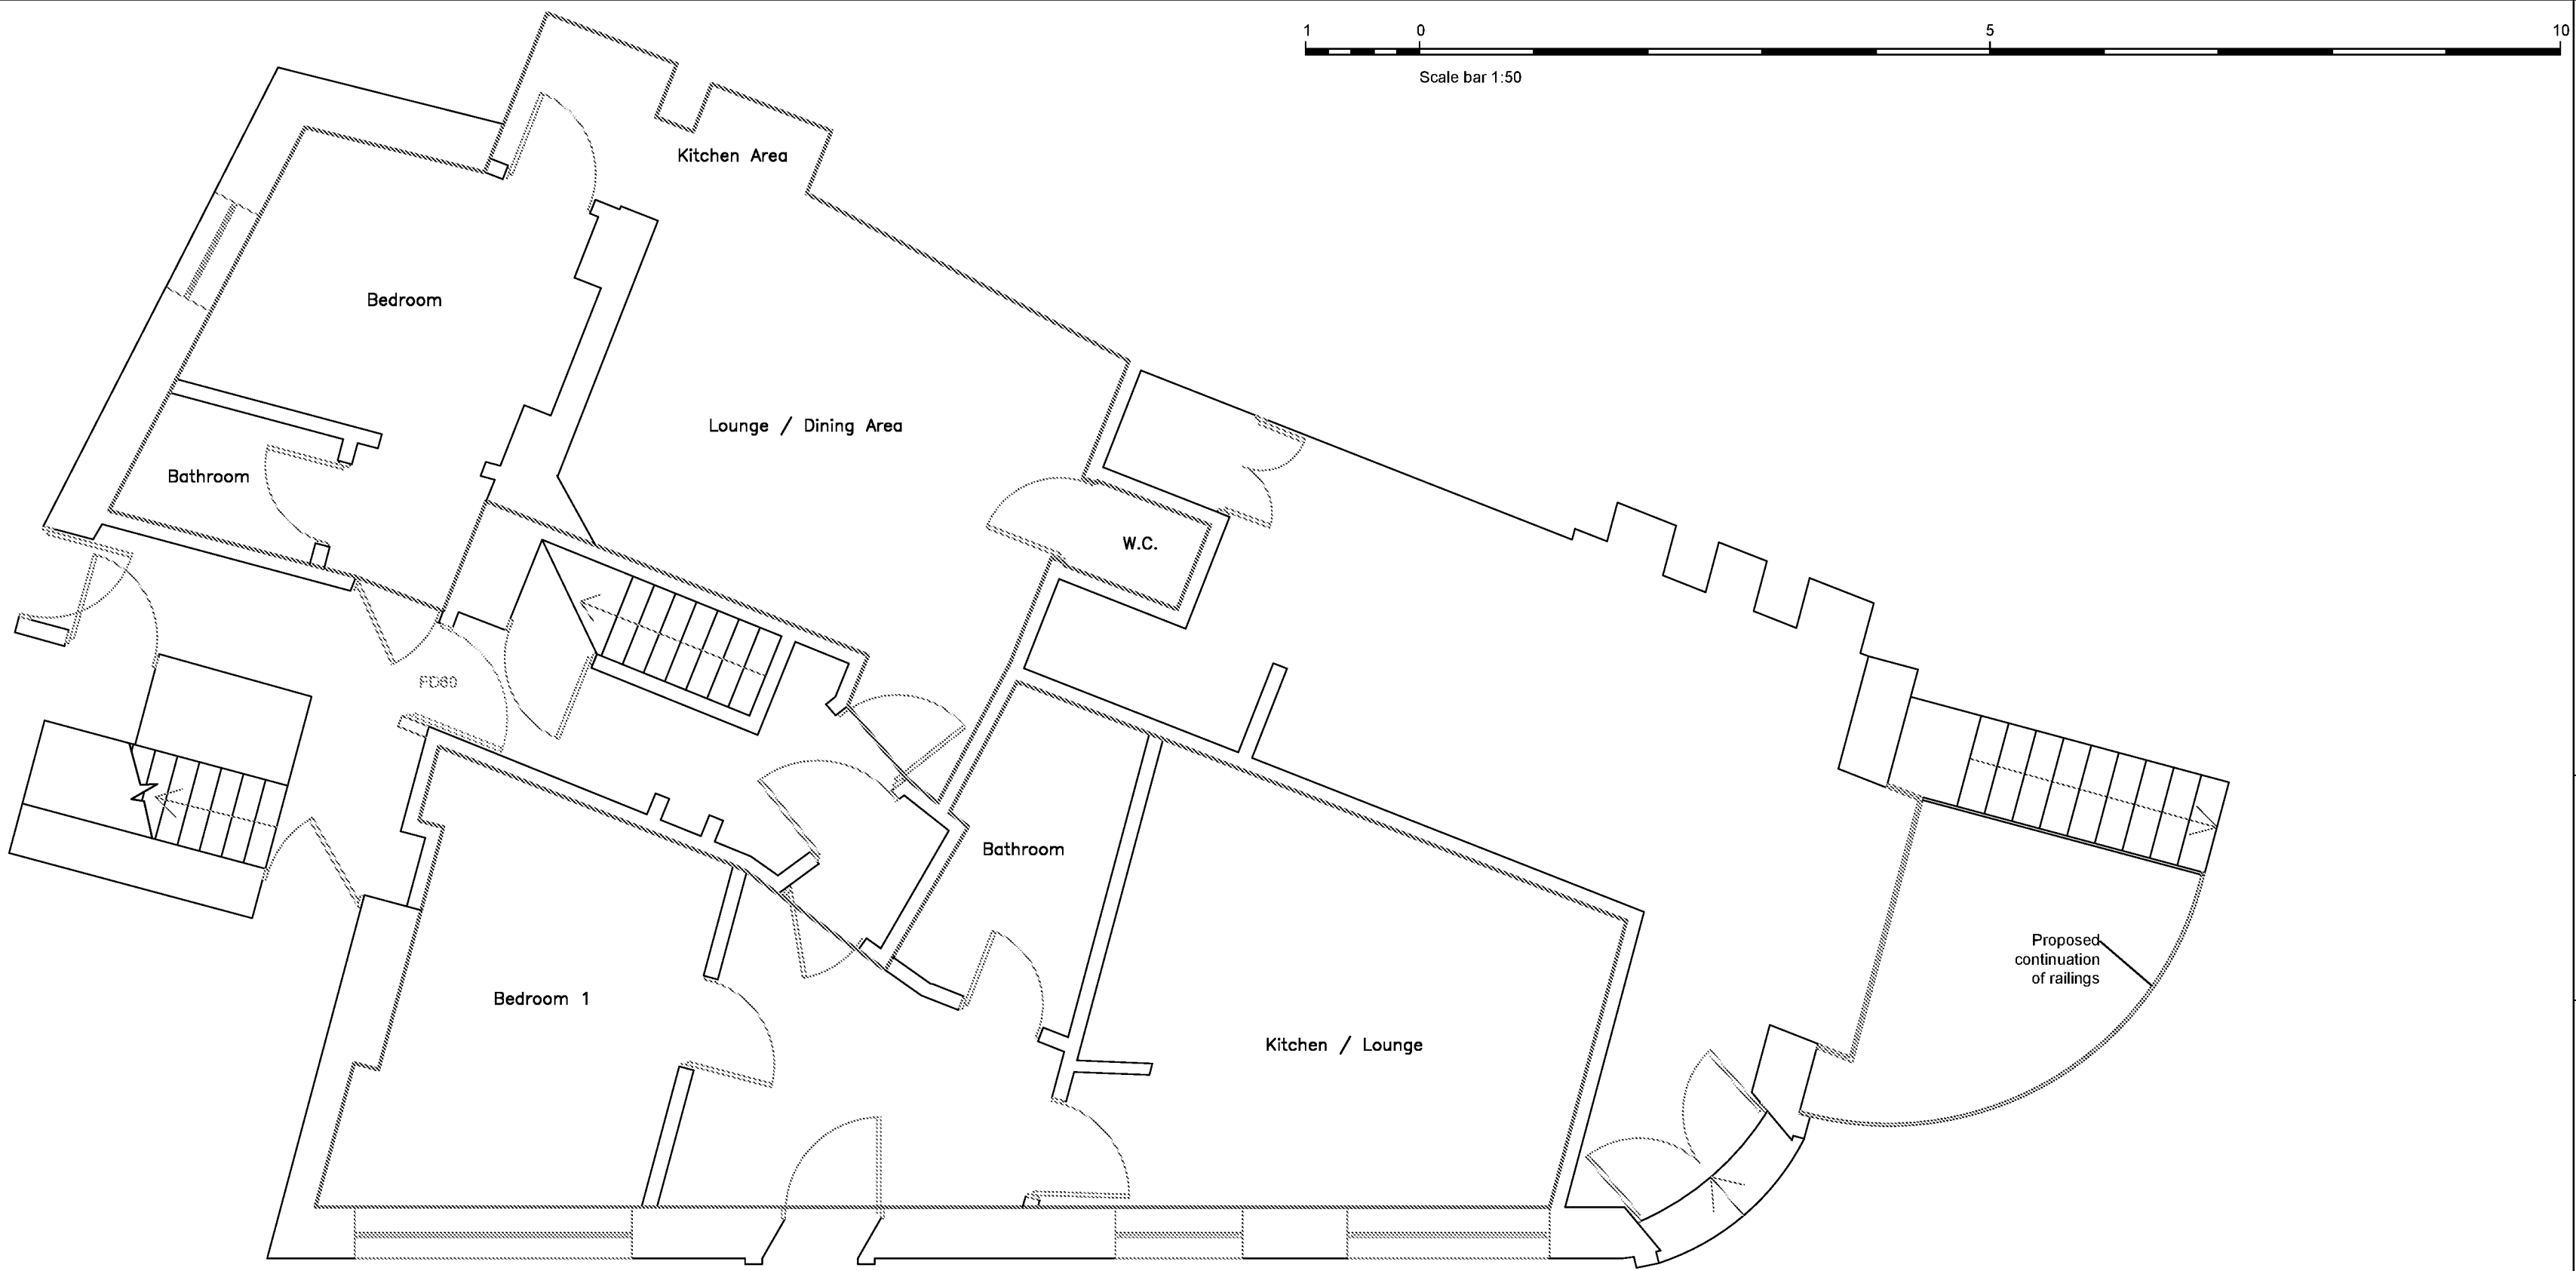

Proposed Floor Plans

Ground Floor Plan
1: 50

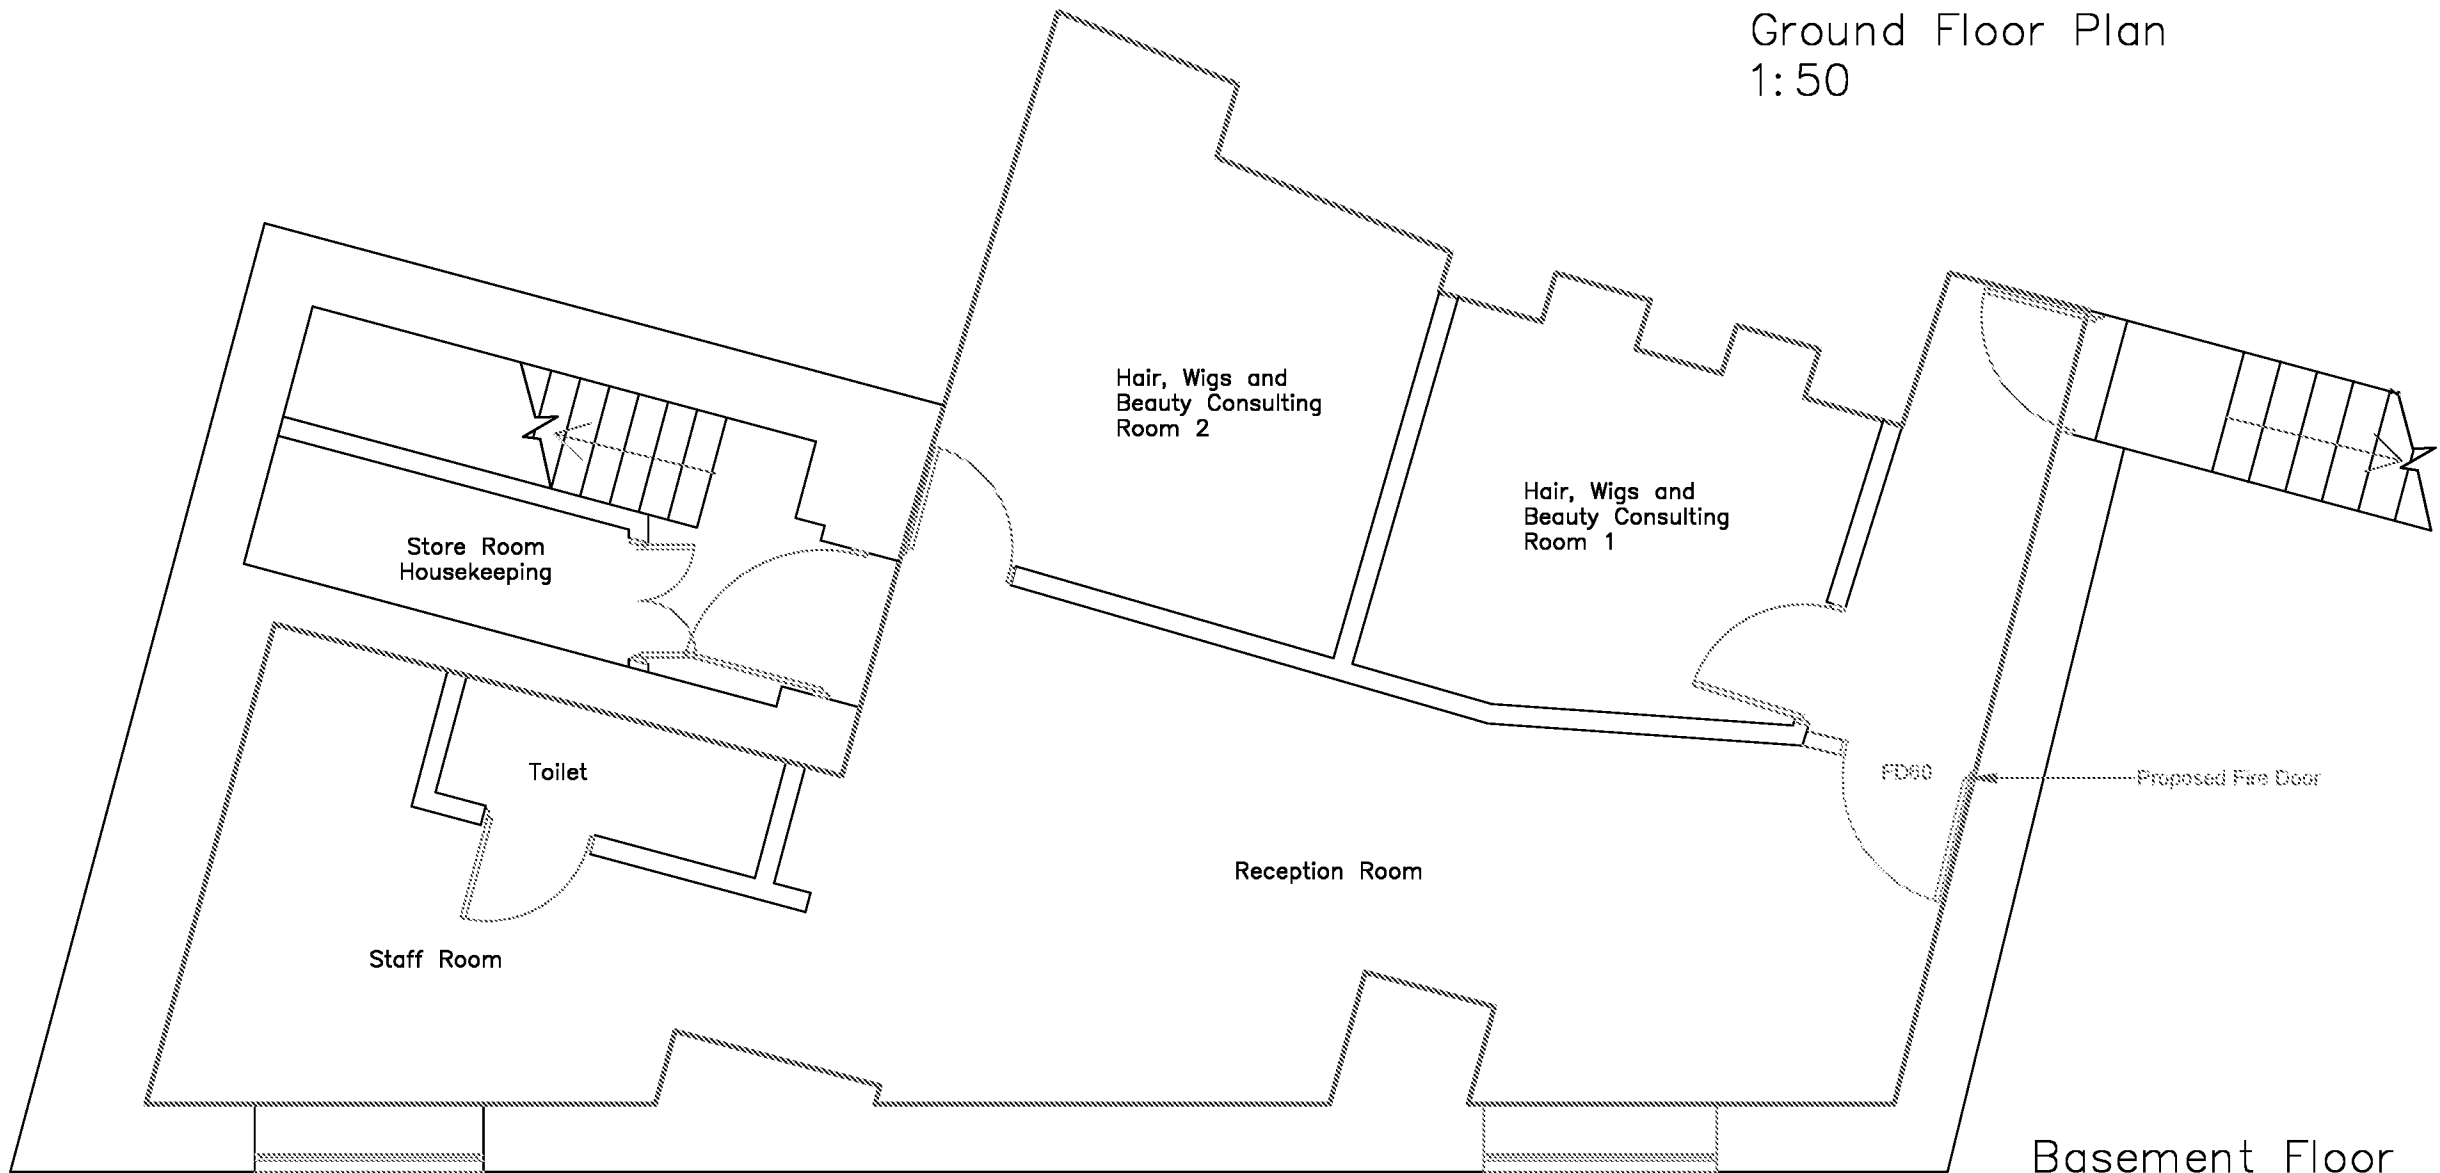

Basement Floor Plan
1: 50

This drawing is the property of Fuller Associates and is not to be copied, reproduced, retained or disclosed to any unauthorised person either wholly or in part without prior consent. Do not scale from this drawing except for Planning purposes. Use all figured dimensions only. All figured dimensions to be checked on site prior to construction. All discrepancies, errors and omissions to be reported to Fuller Associates prior to construction. Layout and dimensions existing building to be checked on site.

Chartered Surveyors • Architectural Design

FULLER
ASSOCIATES

10-11 The Parade, Willowhayne Crescent,
East Preston, West Sussex BN16 1NS

tel: 01993 774754

email: architectural@fuller-associates.co.uk
www.fuller-associates.co.uk

Job Title

36-38 Surrey Street, Littlehampton

Client

Mr Drake

Drawing Name

Floor Plans -
Proposed

Drawing Status

Planning

Drawn by

KW

Date

March 20

Checked by

Date

Drawing Scale

1:50 at A2

Drawing No

203091/ 01

Status

Revision

A

Appendix II - EA Data

Thea Powell
Ambiental
Science Park Square
Brighton
BN1 9SB

Our ref: SSD105294
Your ref: 9992
Date: 13/11/2018

Dear Thea Powell,

Enquiry Regarding Product 4 for Flood Risk Assessment for St John's Church Hall
36-38 Surrey Street, Littlehampton, BN17 5BH

Thank you for your enquiry which was received on 25 October 2018.

We respond to requests under the Freedom of Information Act 2000 and Environmental Information Regulations 2004. The information is attached.

The information on Flood Zones in the area relating to this address is as follows:

The site is in an area located within Flood Zone 3 as shown on our Flood Map for Planning (Rivers and Sea).

Note - This information relates to the area that the above named property is in and is not specific to the property itself as it is influenced by factors such as the height of door steps, air bricks or the height of surrounding walls. We do not have access to this information and is not currently used in our flood modelling.

Flood Zone definitions can be found at www.gov.uk/guidance/flood-risk-and-coastal-change#Table-1-Flood-Zones

Flood Defences

There are flood defences in the form of a wall. The estimated standard of protection is 1 in 300 years (0.3% AEP). The asset is maintained privately.

Model Information

The model used was the Arun To Adur Coastal Modelling which was completed by JBA Consulting in 2012. A model update was run in 2017 to take into account the new flood defences.

Flood History

We hold no record of previous flooding events affecting this site.

Please note our records are not comprehensive and may not include all events. I recommend contacting the Lead Local Flood Authority, **West Sussex County Council** or the Local Authority, **Arun District Council** for a more comprehensive flood history check.

FRA advisory text

Name	Product 4
Description	Detailed Flood Risk Assessment Map for St John's Church Hall 36-38 Surrey Street, Littlehampton, BN17 5BH.
Licence	<u>Open Government Licence</u>
Information Warnings	None
Information Warning - OS background mapping	<i>The mapping of features provided as a background in this product is © Ordnance Survey. It is provided to give context to this product. The Open Government Licence does not apply to this background mapping. You are granted a non-exclusive, royalty free, revocable licence solely to view the Licensed Data for non-commercial purposes for the period during which the Environment Agency makes it available. You are not permitted to copy, sub-license, distribute, sell or otherwise make available the Licensed Data to third parties in any form. Third party rights to enforce the terms of this licence shall be reserved to OS.</i>
Attribution	Contains Environment Agency information © Environment Agency and/or database rights. Contains Ordnance Survey data © Crown copyright 2018 Ordnance Survey 100024198.

Data Available Online

Many of our flood datasets are available online:


- [Flood Map For Planning \(Flood Zone 2, Flood Zone 3 ,Flood Storage Areas, Flood Defences, Areas Benefiting from Defences\)](#)
- [Risk of Flooding from Rivers and Sea](#)
- [Historic Flood Map](#)
- [Current Flood Warnings](#)

Please get in touch if you have any further queries or contact us within two months if you'd like us to review the information we have sent.

Yours sincerely,

Eleonora Pilla
FCRM Officer - PSO West Sussex

Flood Map for Planning (Rivers and Sea) created 13/11/2018

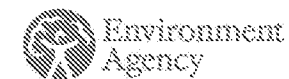

Scale 1: 10,000



Flood Map for Planning (Rivers & Sea)

- ~~~~ Sealed Main Rivers
- - - Defences
- ~~~~ Flood Storage Areas
- Areas benefiting from flood defences
- Flood Zone 3
- Flood Zone 2

Flood Map Areas (assuming no defences)

Flood Zone 3 shows the area that could be affected by flooding:

- from the sea with a 1 in 200 or greater chance of happening each year
- or from a river with a 1 in 100 or greater chance of happening each year.

Flood Zone 2 shows the extent of an extreme flood from rivers or the sea with up to a 1 in 1000 chance of occurring each year.

© Crown Copyright and database rights 2018 . Ordnance Survey 100024198





Environment
Agency



Legend


- Main River
- 0.5% AEP Defended Tidal
- 0.1% AEP Defended Tidal
- 0.5% AEP (2065) Defended Tidal
- 0.5% AEP (2115) Defended Tidal

Annual Exceedance Probability (AEP) The probability of a flood of a particular magnitude, or greater occurring in any given year.

Scale: 1:10,000

00.2250.45

Kilometers

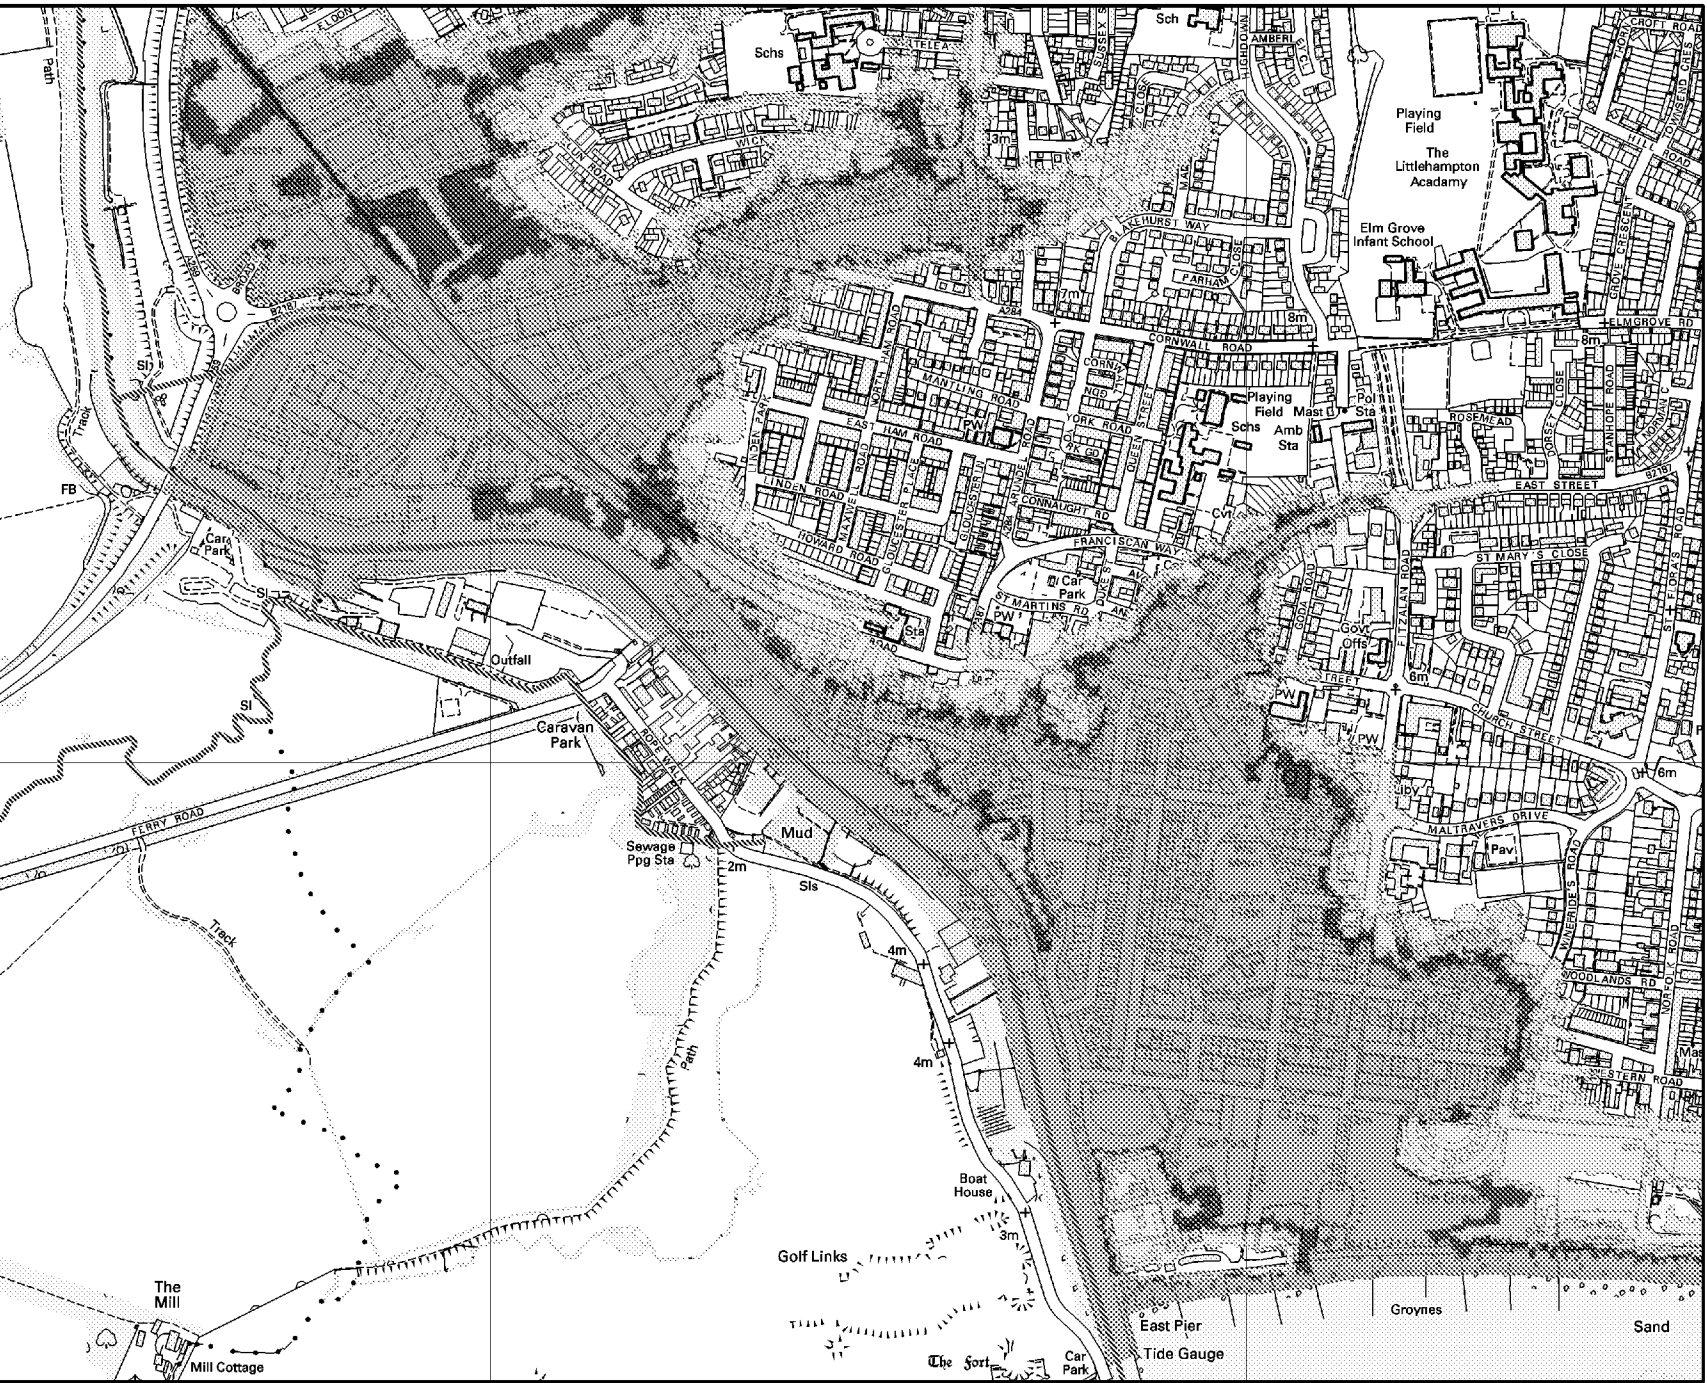



Environment
Agency



Legend

- Main River
- 0.5% AEP (2012) (Undefended)
- 0.1% AEP (2012) (Undefended)
- 0.5% AEP (2070) (Undefended)
- 0.5% AEP (2115) (Undefended)

Annual Exceedance Probability (AEP) The probability of a flood of a particular magnitude, or greater occurring in any given year.

Scale: 1:10,000



00.2250.45
Kilometers




Environment
Agency



Legend

- Node_Points
- ==== Main River

Scale: 1:1,000

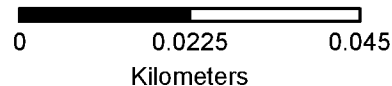

Product 4 Flood Risk Data Requested by: Ambiental

Site: St John's Church Hall, 36-38 Surrey Street, Littlehampton, BN17 5BH

Table 1: Water Levels: Tidal Undefended

Node Ref	NGR		Modelled Flood Levels in Metres AOD			
	Eastings	Northings	Undefended Annual Exceedance Probability			
			0.5%	0.5% (2070)	0.5% (2115)	0.1%
1	502668	102020	3.74	4.33	4.92	4.05

Table 2: Water Levels: Tidal Defended (2017 update)

Node Ref	NGR		Modelled Flood Levels in Metres AOD			
	Eastings	Northings	Defended Annual Exceedance Probability			
			0.5%	0.5% (2070)	0.5% (2115)	0.1%
1	502668	102020	-	-	4.10	-

Table 3: Water Depths: Tidal Undefended

Node Ref	NGR		Modelled Flood Depths in Metres			
	Eastings	Northings	Undefended Annual Exceedance Probability			
			0.5%	0.5% (2070)	0.5% (2115)	0.1%
1	502668	102020	0.23	0.82	1.41	0.54

Table 4: Water Depths: Tidal Defended (2017 update)

Node Ref	NGR		Modelled Flood Depths in Metres			
	Eastings	Northings	Defended Annual Exceedance Probability			
			0.5%	0.5% (2070)	0.5% (2115)	0.1%
1	502668	102020	-	-	0.59	-

All levels taken from: Arun to Adur Coastal Modelling, 2012, JBA Consulting. A model update was run in 2017 to take into account the new flood defences.

Produced on: 13/11/2018

There is no additional information or health warnings for these levels/depths or the model from which they have been produced.

Appendix III - Supplementary Information

