


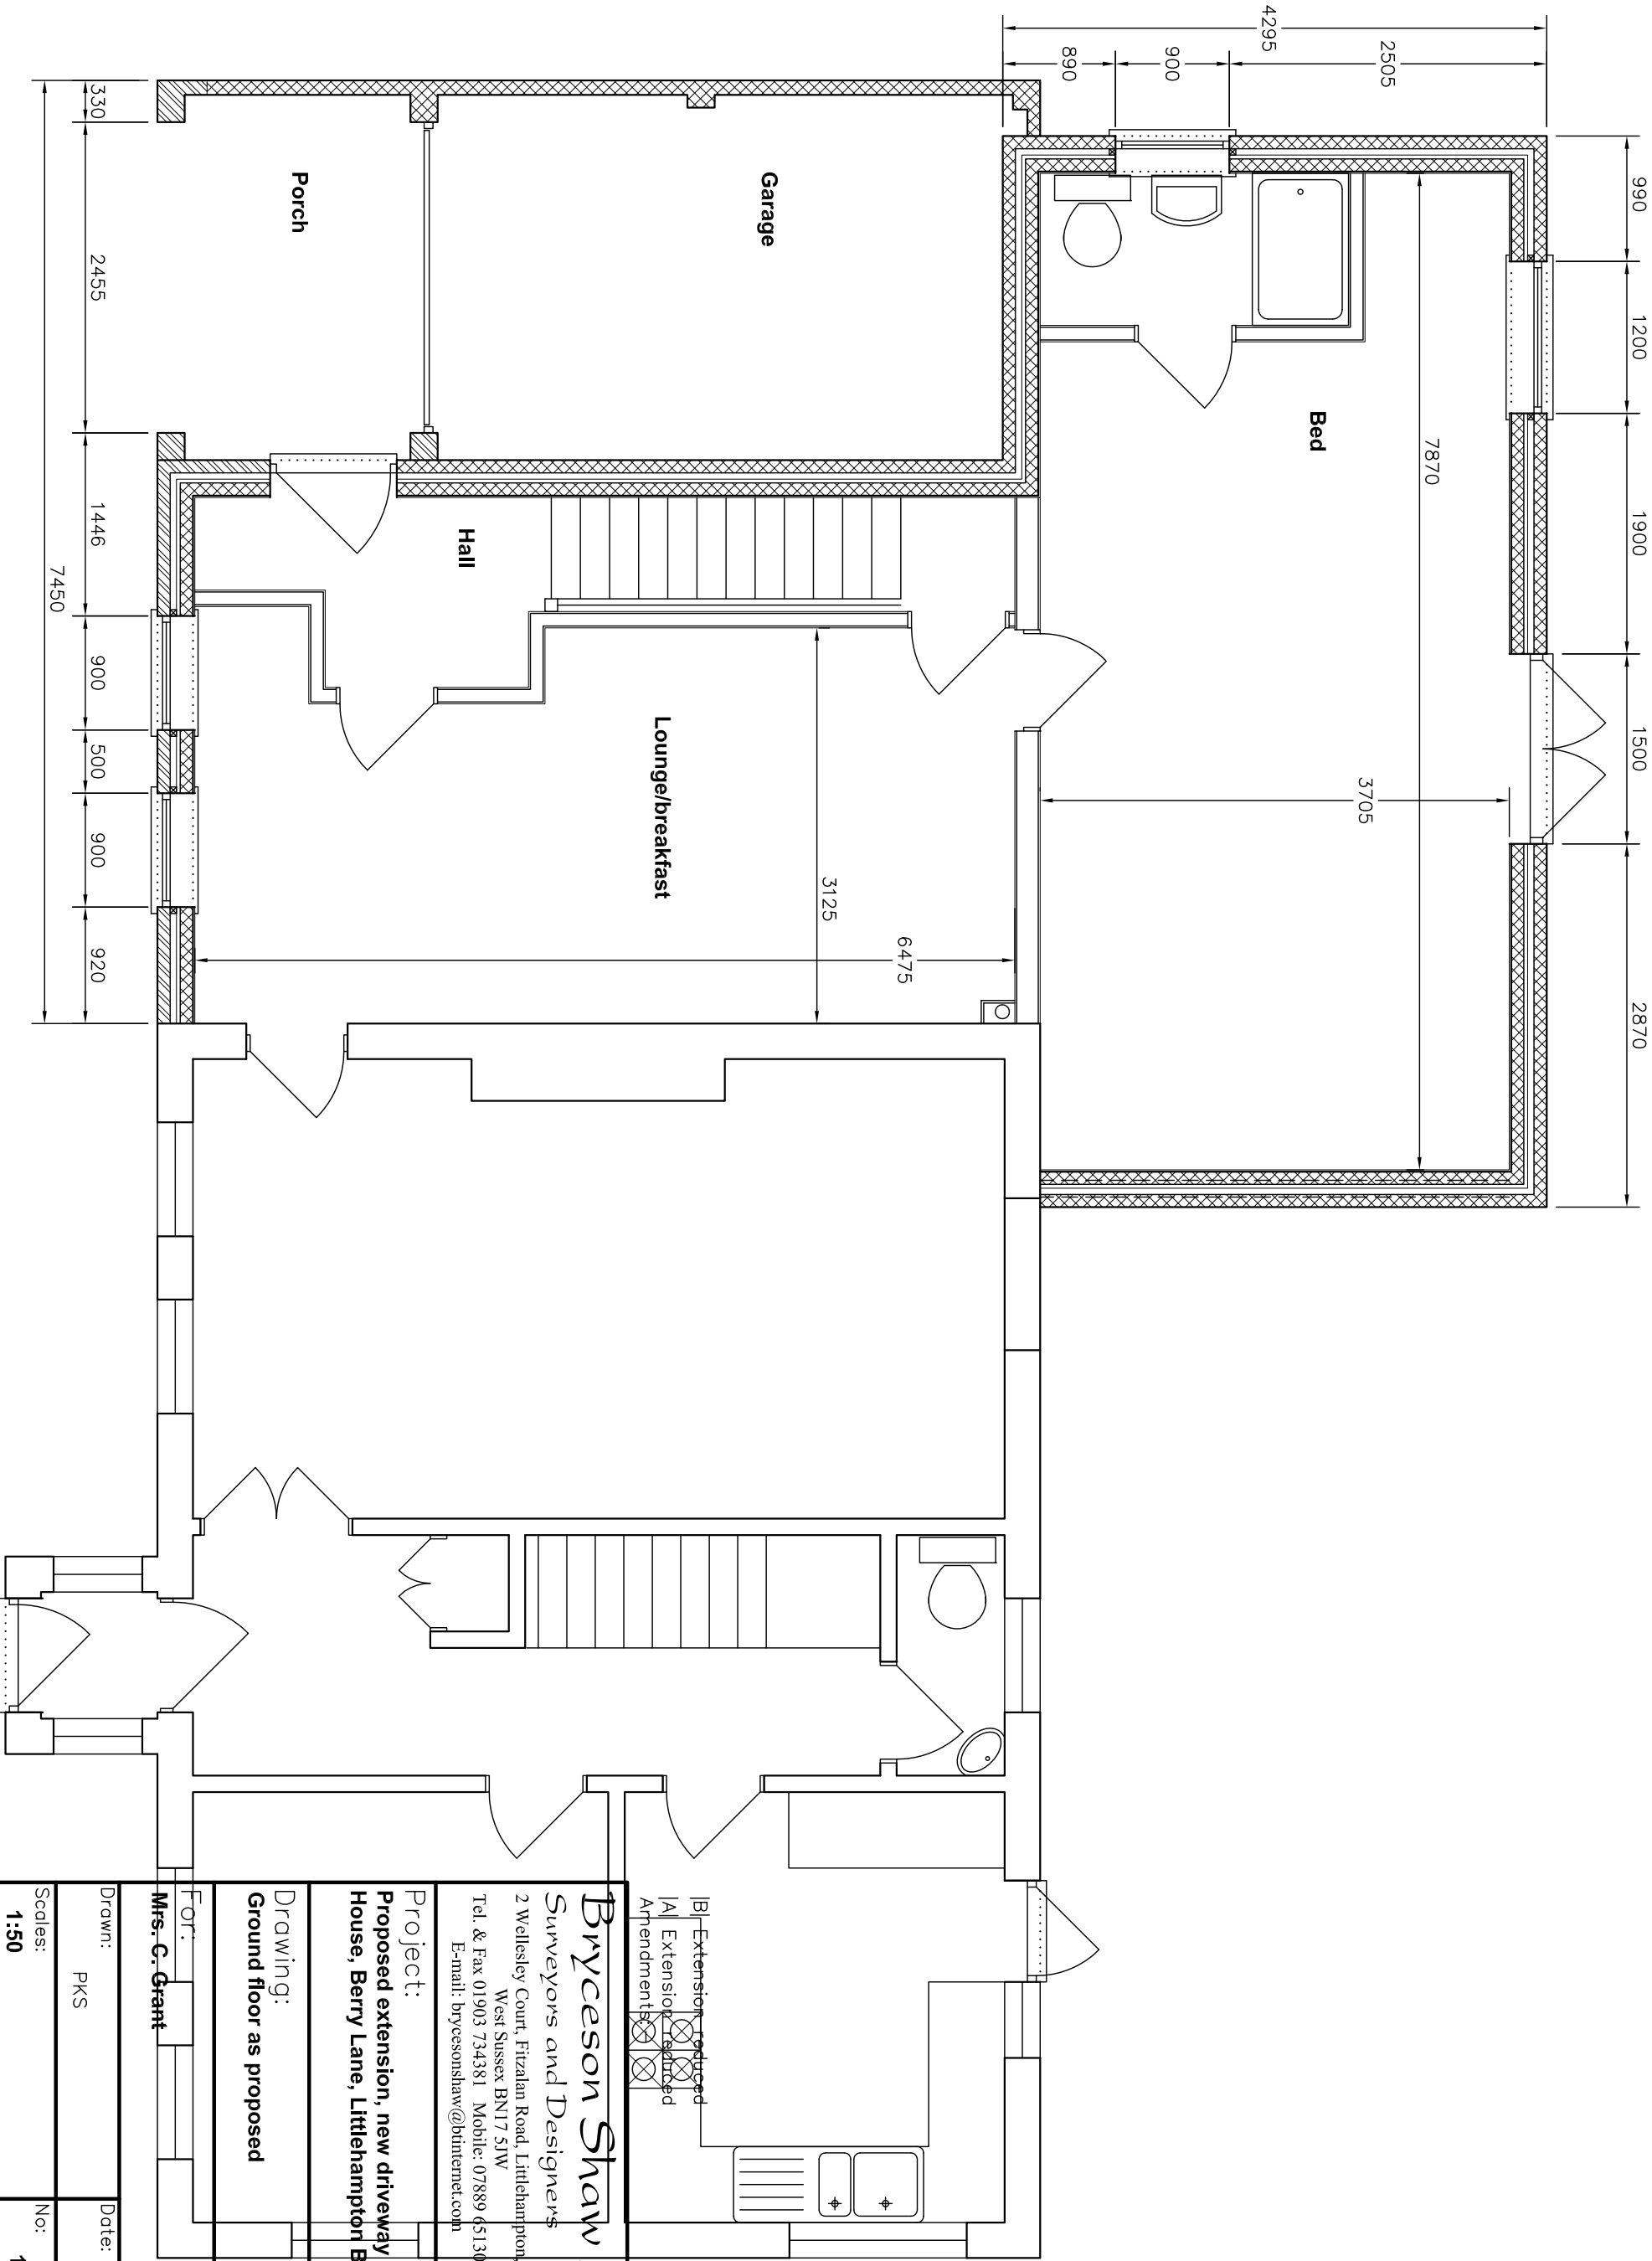

10/03/2011
01/03/2011

Bryceson Shaw Associates
Surveyors and Designers
2 Wellesley Court, Fitzalan Road, Littlehampton,
West Sussex BN17 5JW
Tel. & Fax 01903 734381 Mobile: 07889 651301
E-mail: brycesonshaw@btinternet.com

Project:
Proposed extension, new driveway and garden store; Berry House, Berry Lane, Littlehampton BN17 5HD

Drawing:
Ground floor as proposed

For:
Mrs. C. Grant

Drawn: PKS	Date: October 2010
Scales: 1:50	No: 1077/01/03/B
To scale when printed on A3	