



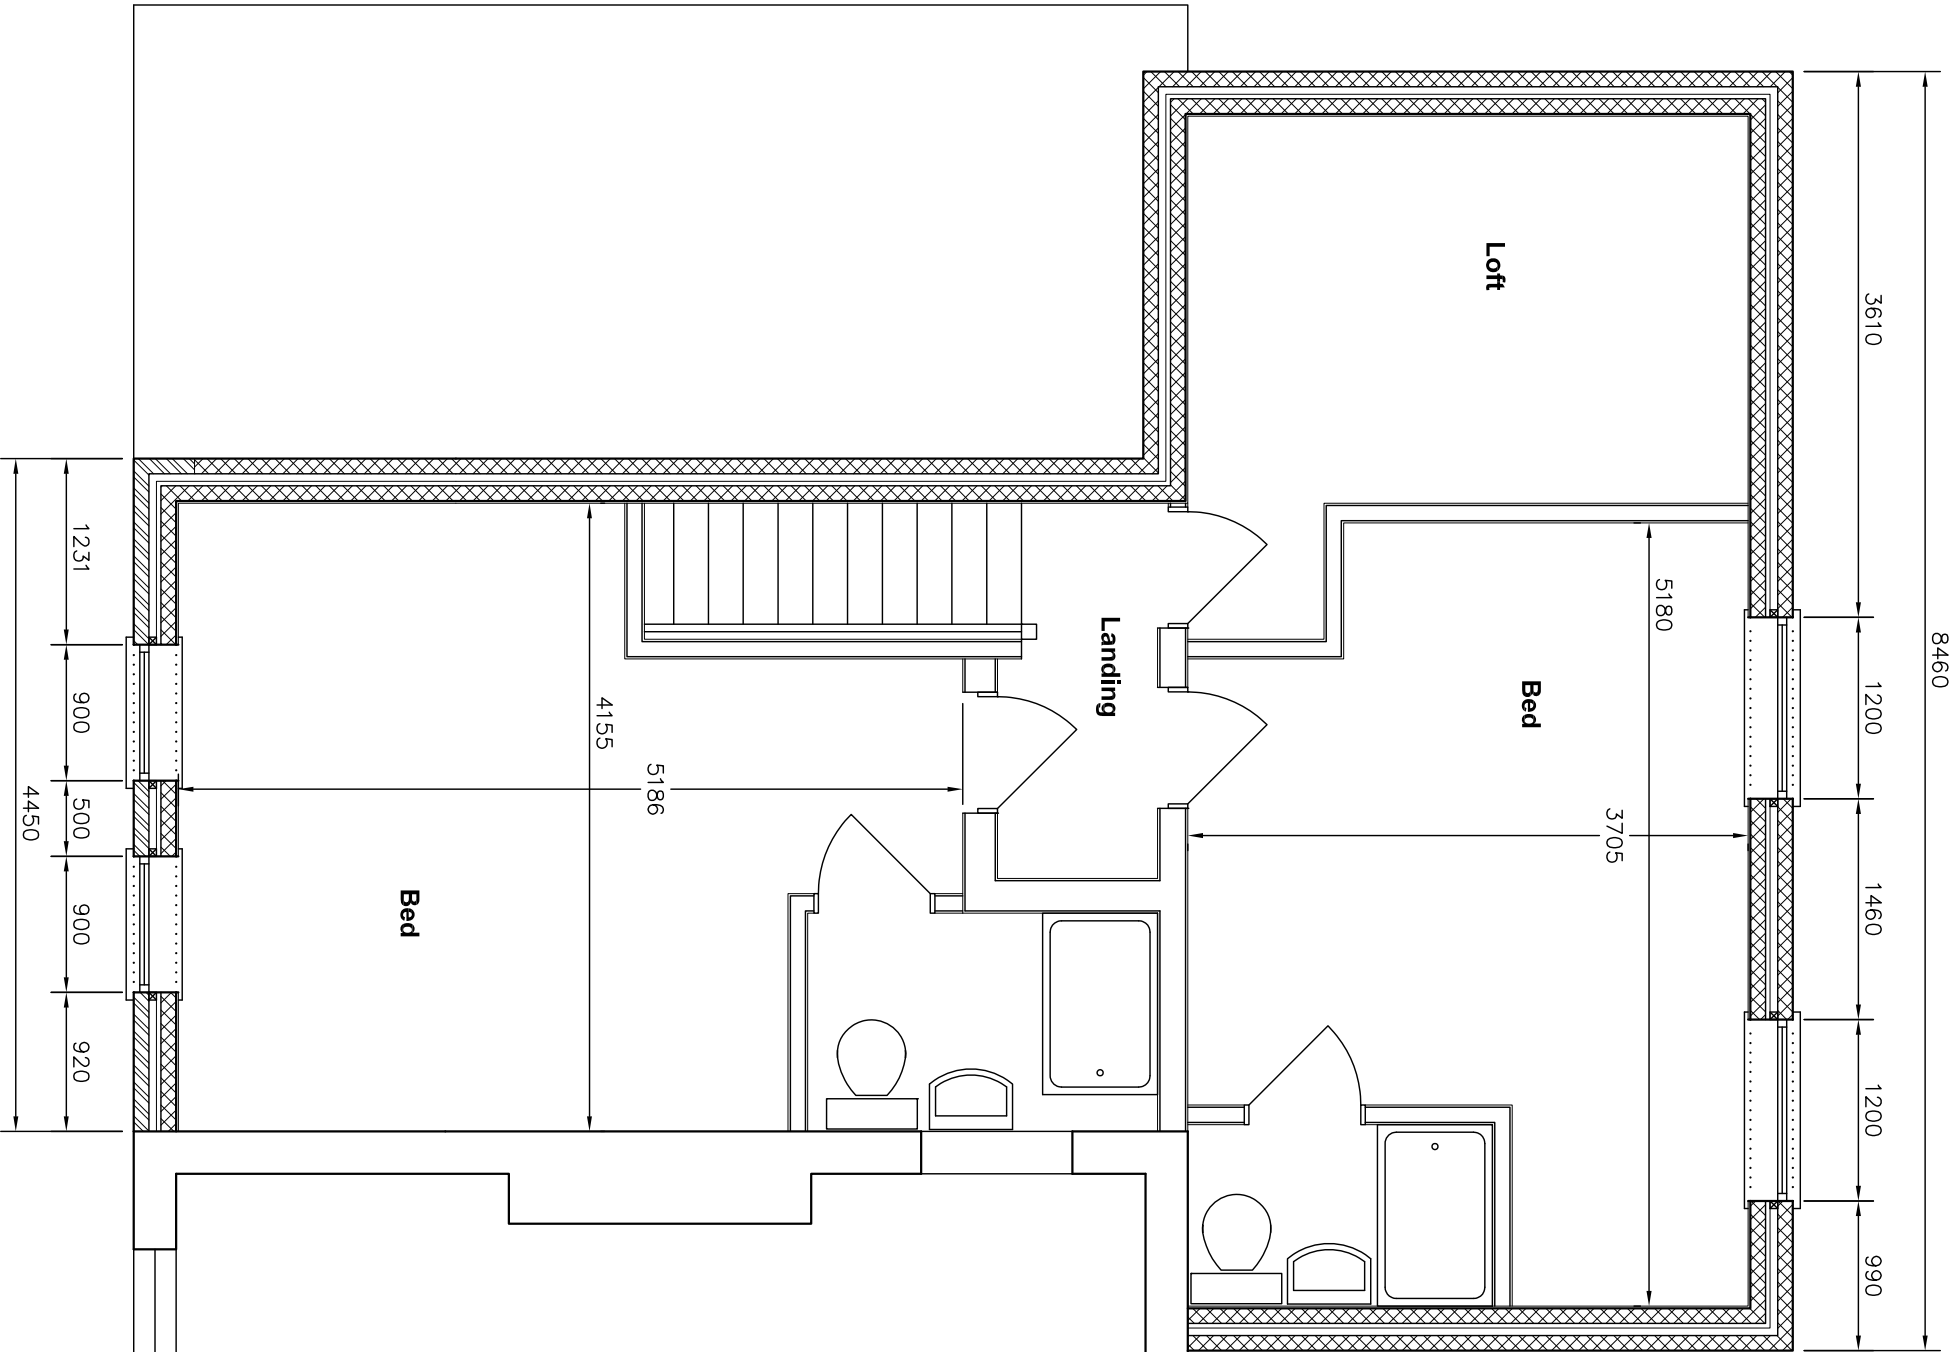

10/03/2011
01/03/2011

Byceson Shaw Associates
Surveyors and Designers
2 Wellesley Court, Fitzalan Road, Littlehampton,
West Sussex BN17 5JW
Tel. & Fax 01903 734381 Mobile: 07889 651301
E-mail: bycesonshaw@btinternet.com

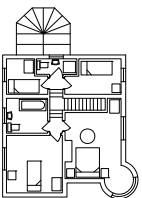

Project:
Proposed extension, new driveway and garden store; Berry
House, Berry Lane, Littlehampton BN17 5HD

Drawing:
First floor as proposed

For:

Mrs. C. Grant

Drawn:	PKS	Date:	October 2010
Scales:	1:50	No:	1077/01/04/B
To scale when printed on A3			