



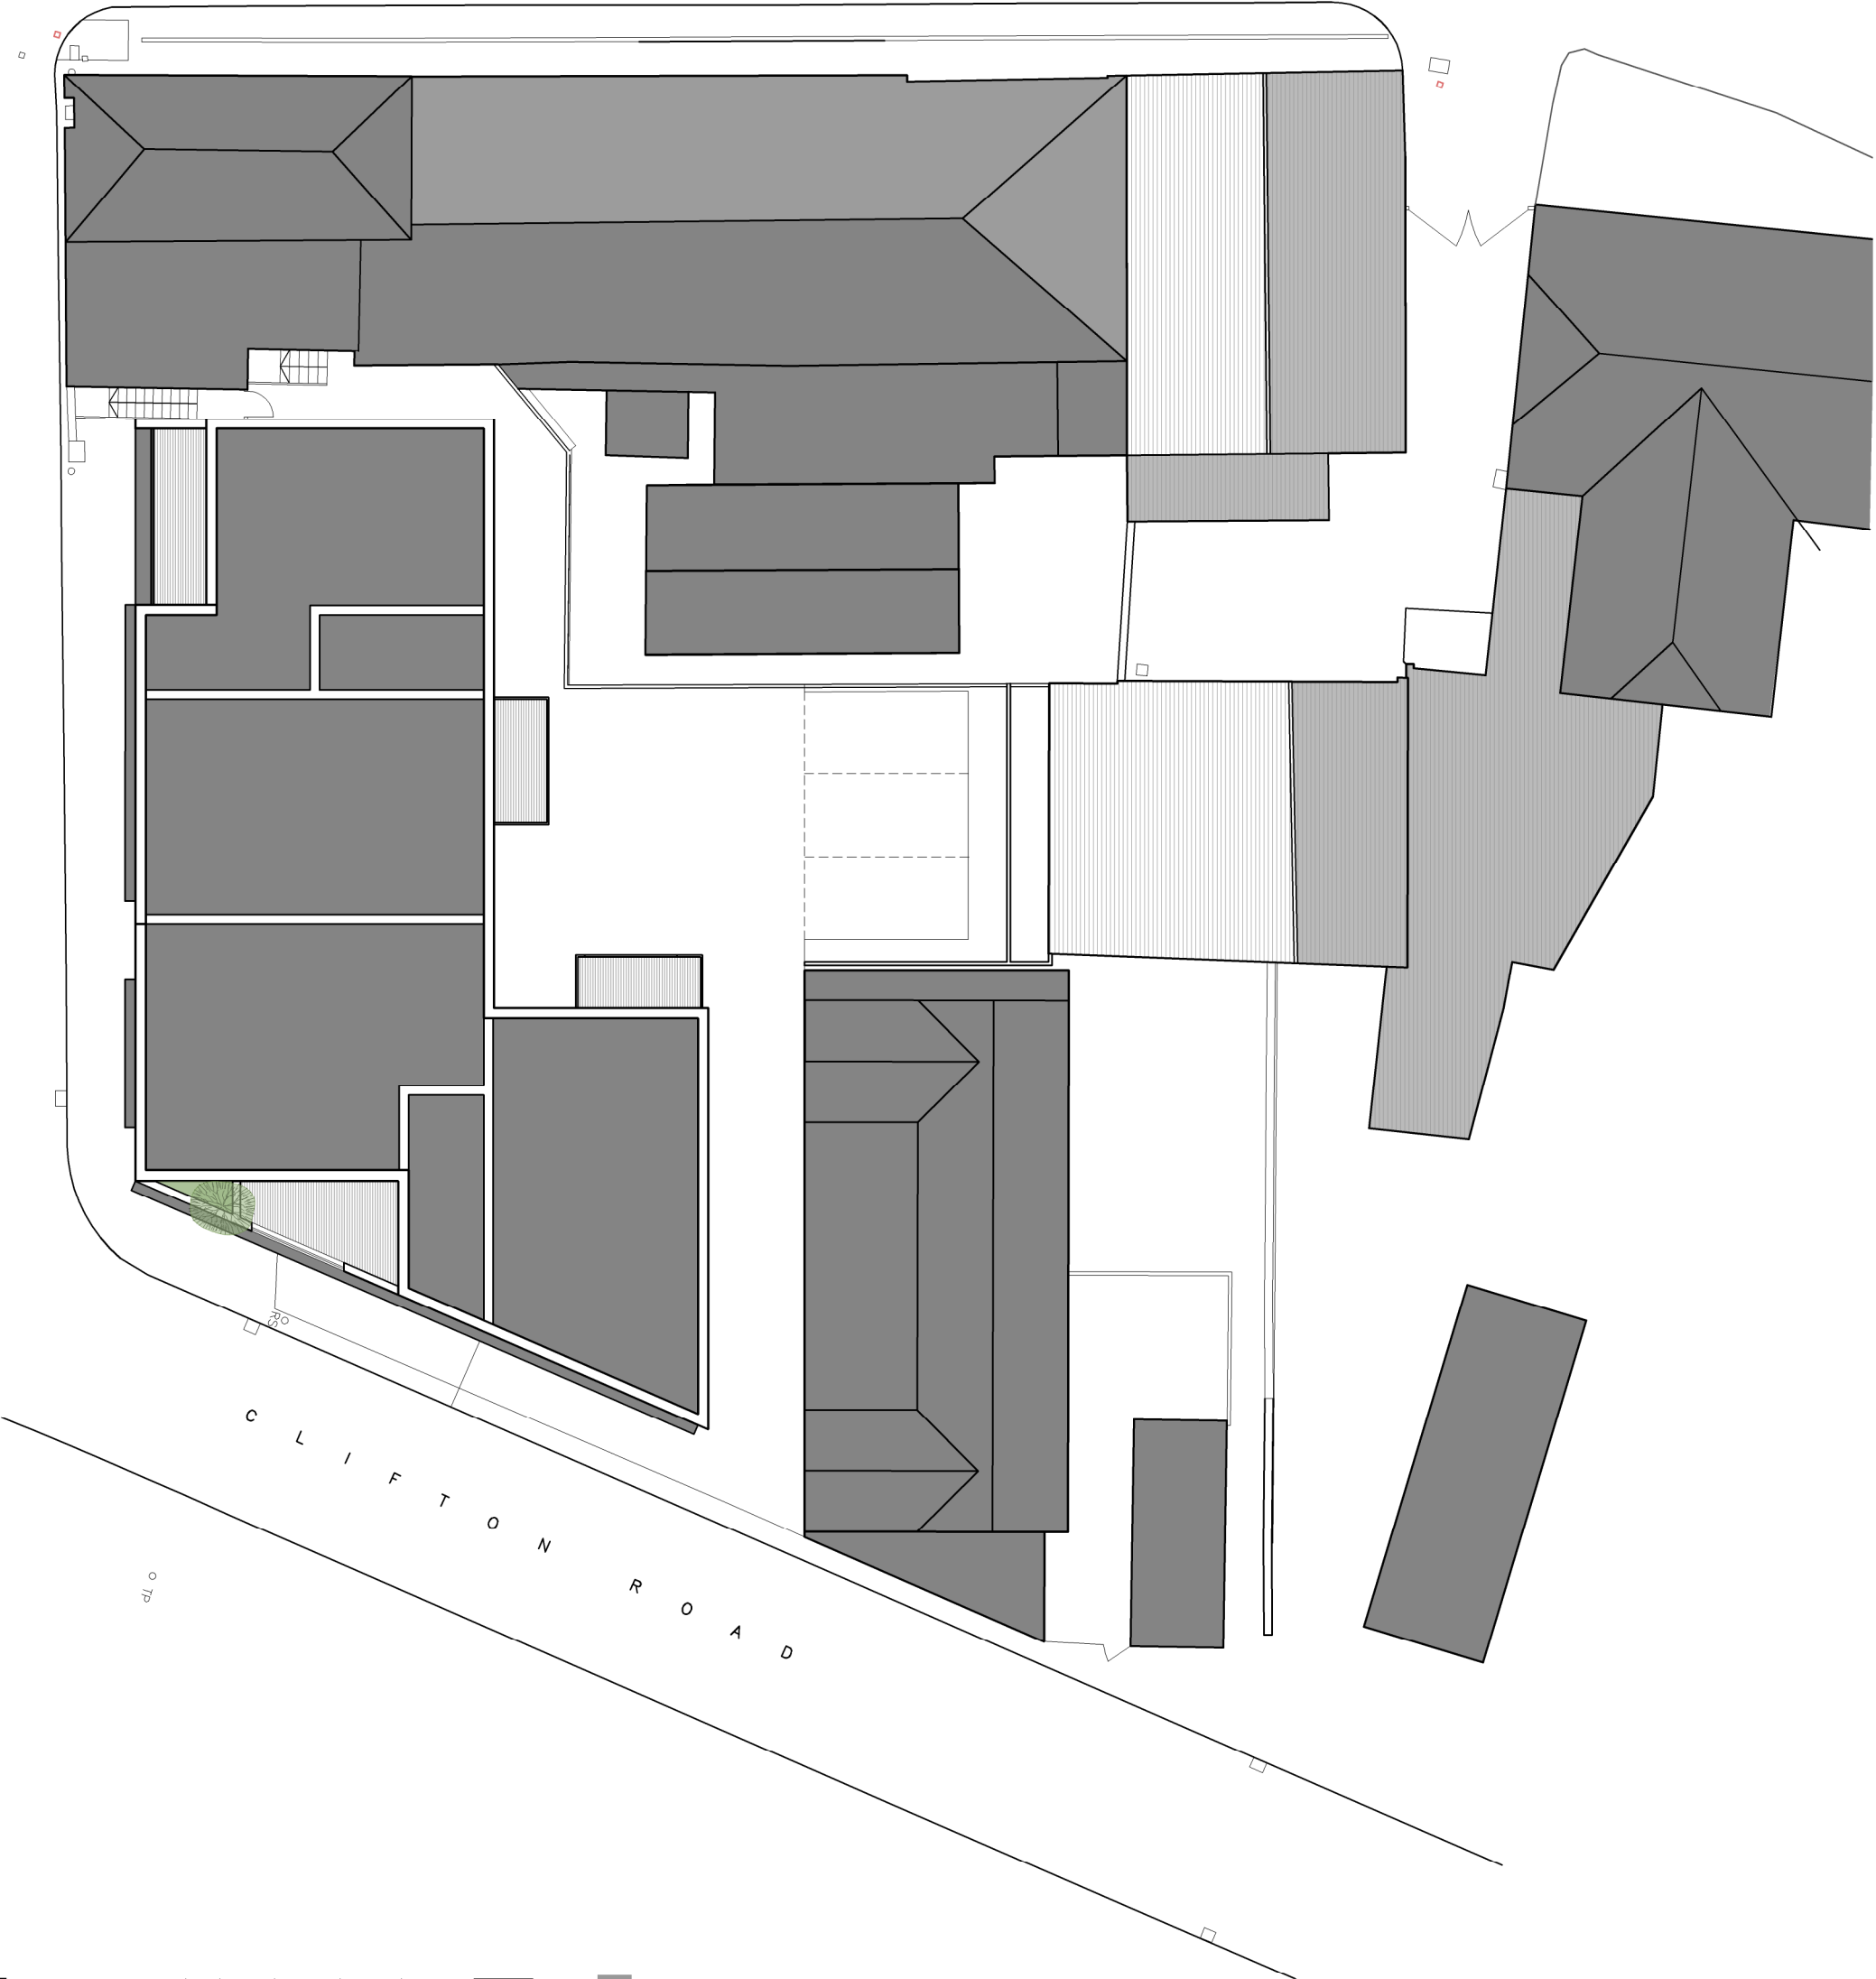

P I E R R O A D

C L I F T O N R O A D

0 7p

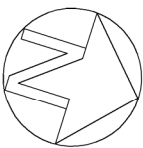

Planning issue

rev.	date
------	------

These drawings should be approved by local Authority
No dimensions to be scaled from this drawing. All dimensions to be checked on site. This drawing is copyright and should not be reproduced without the permission of the Architects.

client Emsdale Residential Limited

project 46A Pier Road
Littlehampton, BN17 5LW

drawing Existing Roof Plan

scale	1:200@A3	date	FEB 18	drawn	JN
-------	----------	------	--------	-------	----

19a Withbury Avenue
Hove, East Sussex
BN3 6HS
tel: 01273 203230
fax: 01273 321067
email: info@taunthorpe.co.uk

Turner Associates
Architects and Planning Consultants

TA 1098 / 03

rev.