


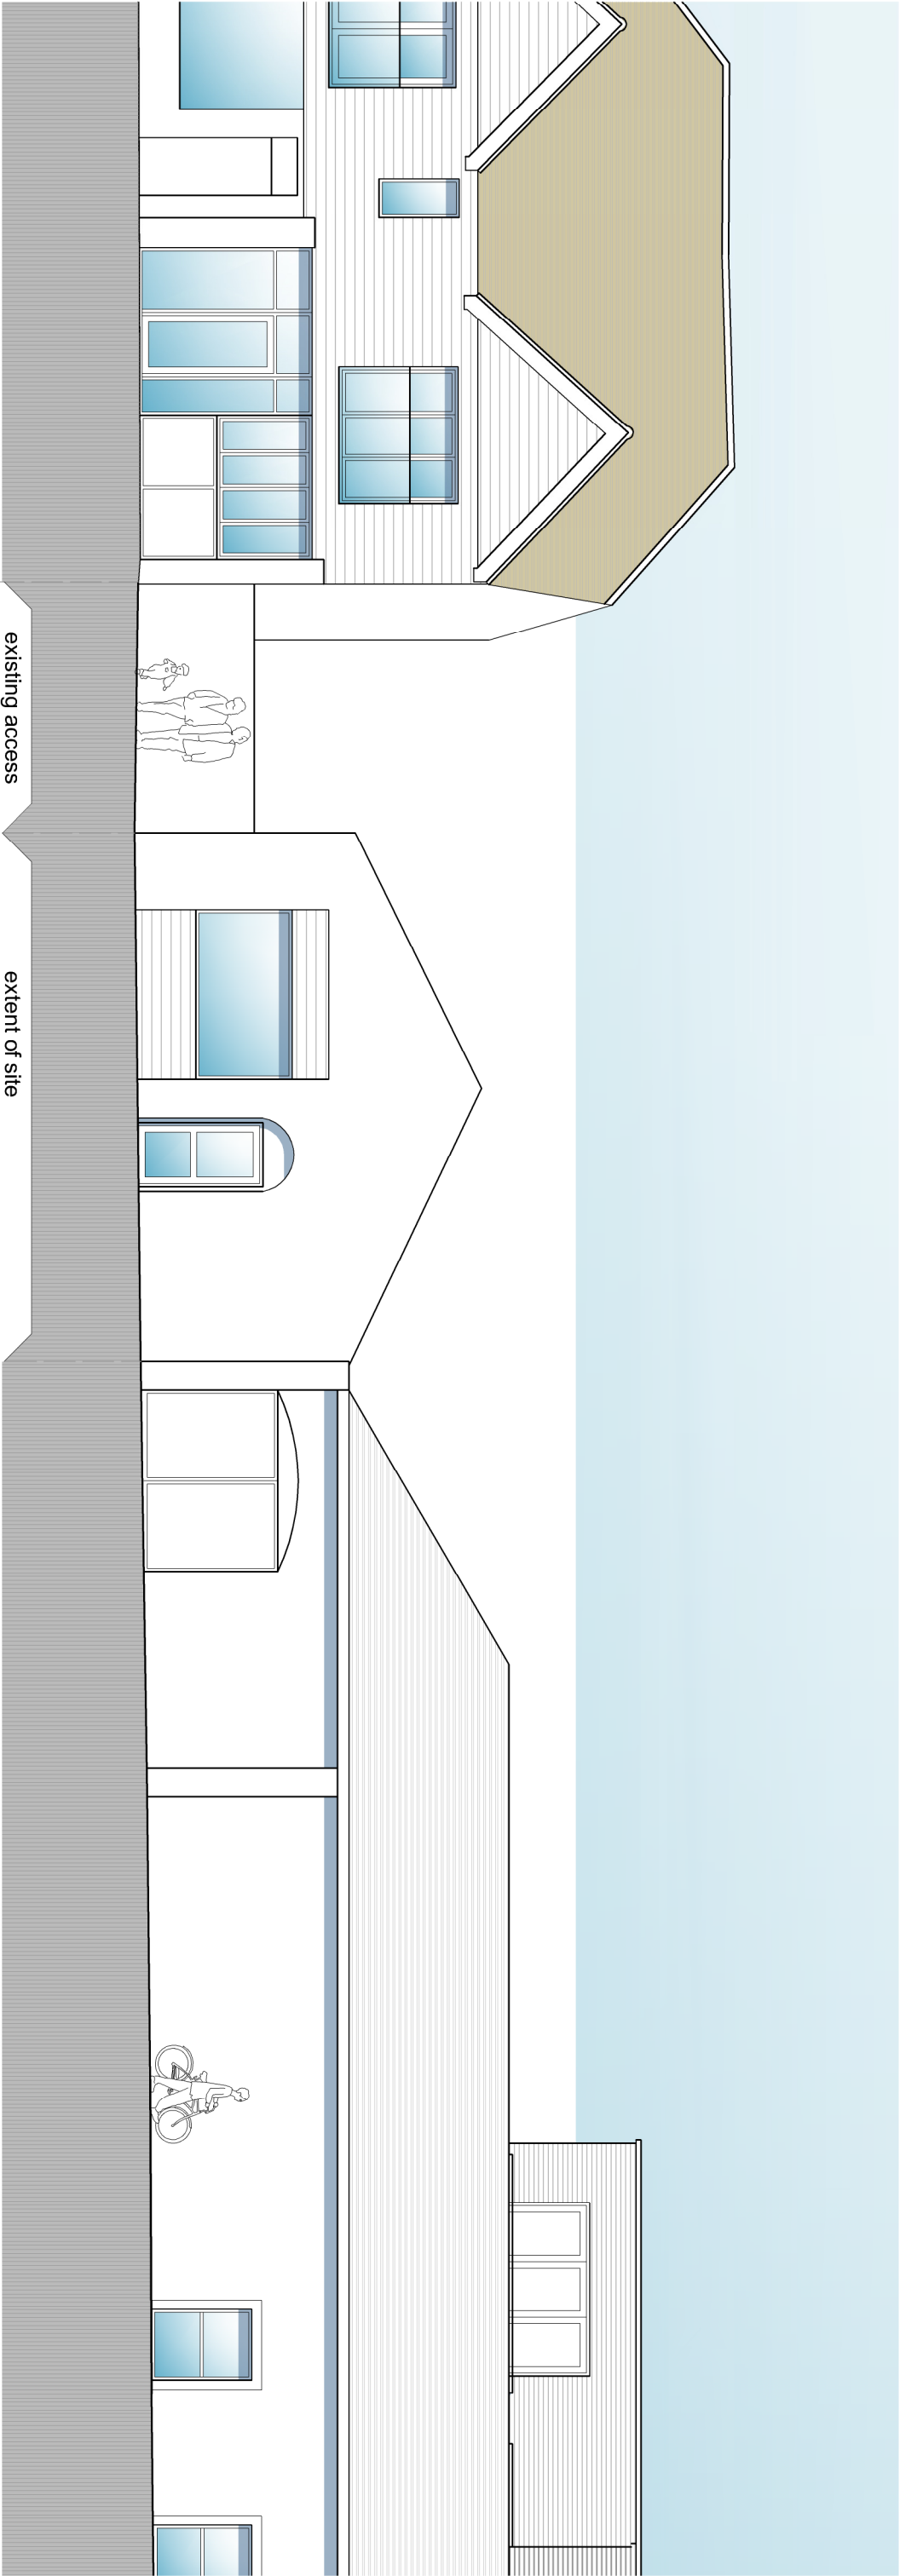

Existing elevation (west) to Pier Road Scale 1:100 @A3

Planning issue

rev.	date

These drawings should be approved by local Authority
No dimensions to be scaled from this drawing. All dimensions to be checked on site. This drawing is copyright and should not be reproduced without the permission of the Architects.

client Emsdale Residential Limited


project 46A Pier Road
 Littlehampton, BN17 5LW

drawing Existing Elevation

scale	1:100@A3	date	MARCH 18
		drawn	JN

19a Wilbury Avenue tel: 01273 203230
Hove, East Sussex fax: 01273 321667
BN3 6HS email: info@taunarchitects.co.uk

Turner Associates
Architects and Planning Consultants

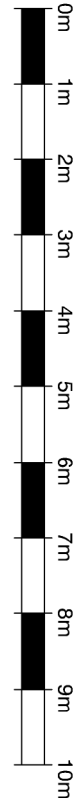

TA 1098 / 05	rev.