


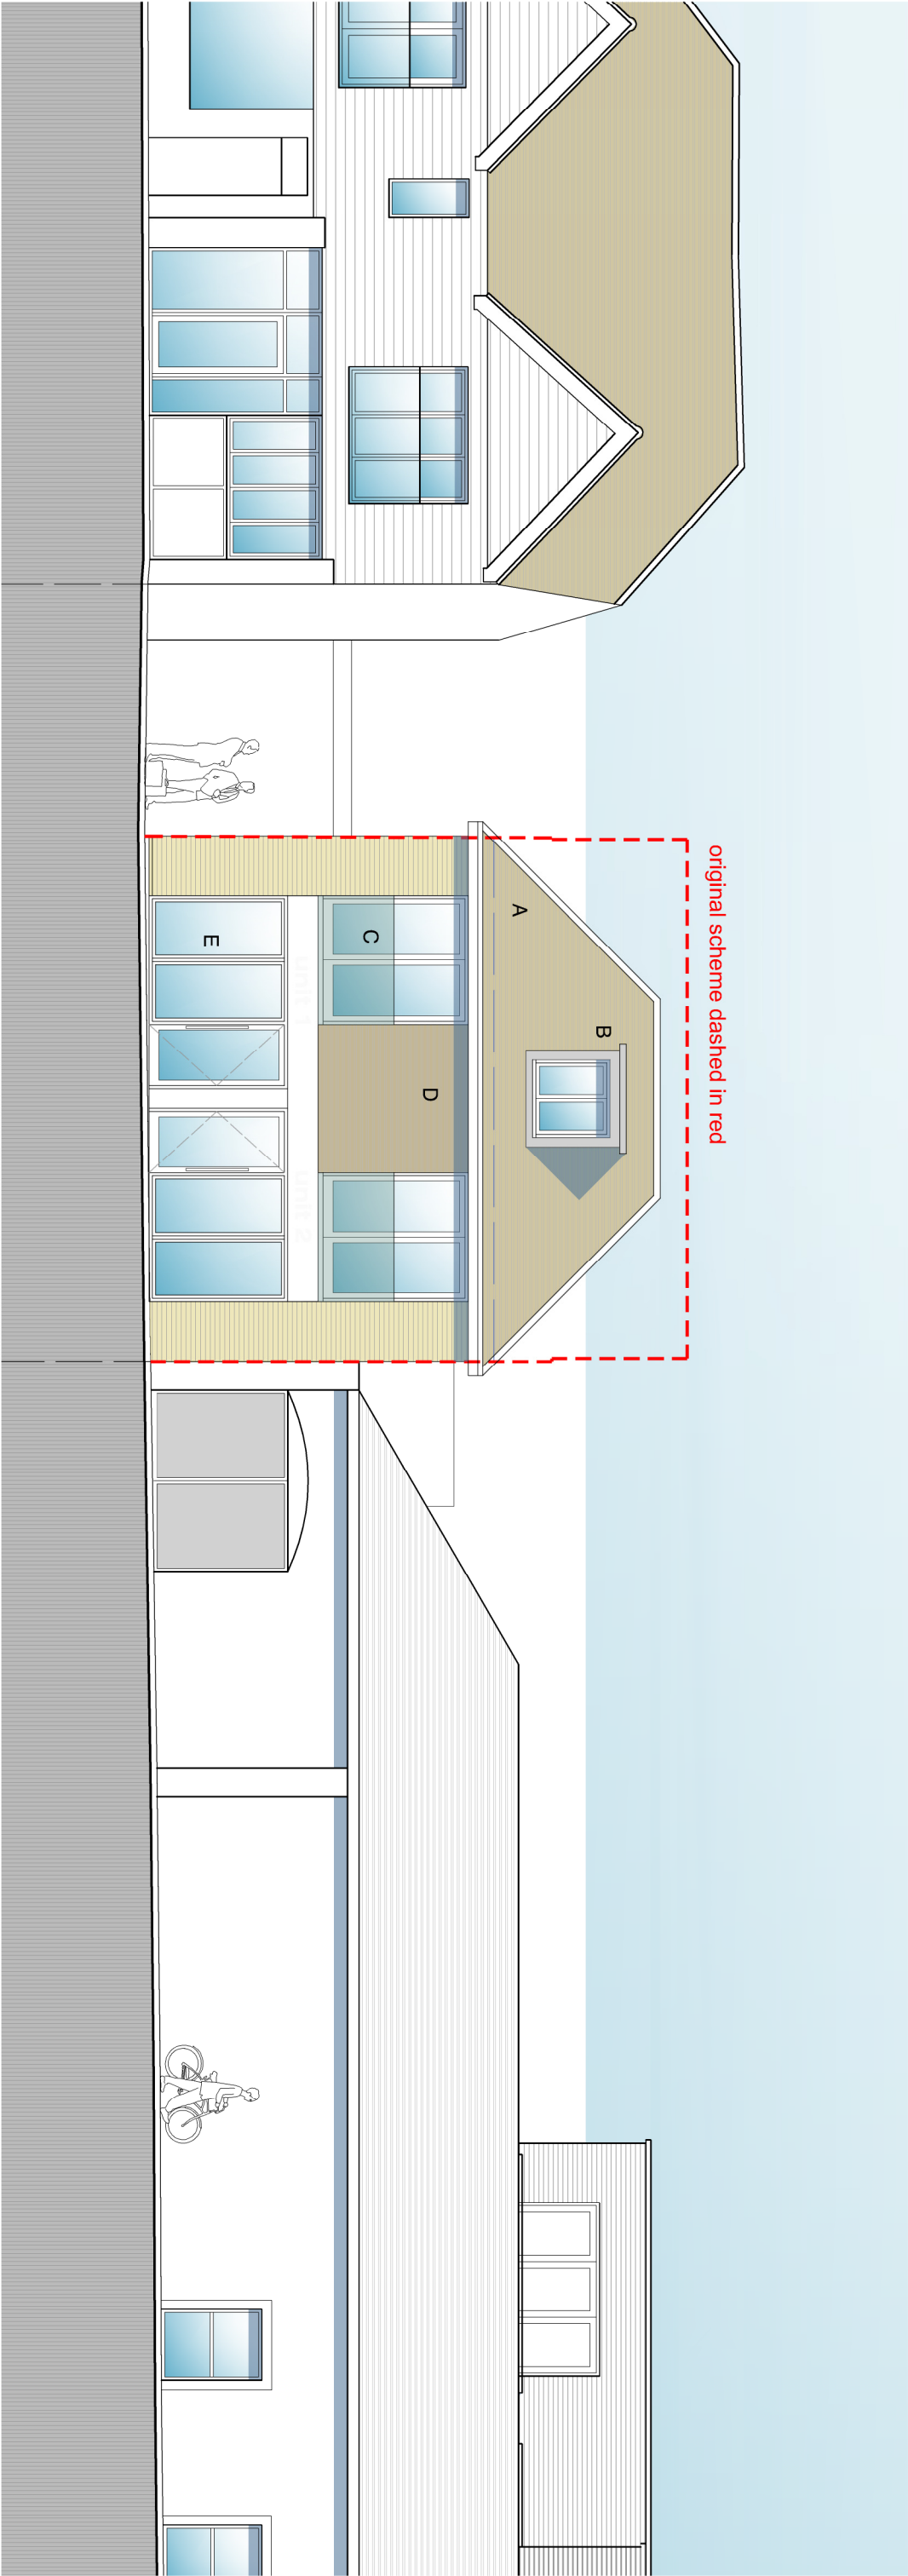

Proposed street elevation (west) to Pier Road Scale 1:100 @A3

Key

- A pitched roof
- B metal clad flat roof dormer
- C glazed Juliet balcony
- D timber slatted cladding
- E glazed shop entrances

For information

B 150119 Revised scheme

rev.	date

These drawings should be approved by local Authority
No dimensions to be scaled from this drawing. All dimensions to be checked on site. This drawing is copyright and should not be reproduced without the permission of the Architects.

client Emsdale Residential Limited


project 46A Pier Road
Littlehampton, BN17 5LW

drawing Proposed street elevation

scale	1:100@A3	date	FEB 2018	drawn	JN
-------	----------	------	----------	-------	----

19a Wilbury Avenue
Hove, East Sussex
BN3 6HS
tel: 01273 203230
fax: 01273 321667
email: info@taunarchitects.co.uk

Turner Associates
Architects and Planning Consultants

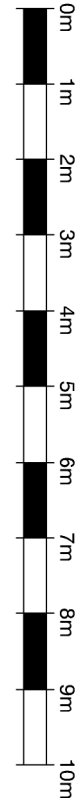

TA 1098 / 13 B rev.