ARUN DISTRICT COUNCIL:LU/87/06/ 05/04/2006

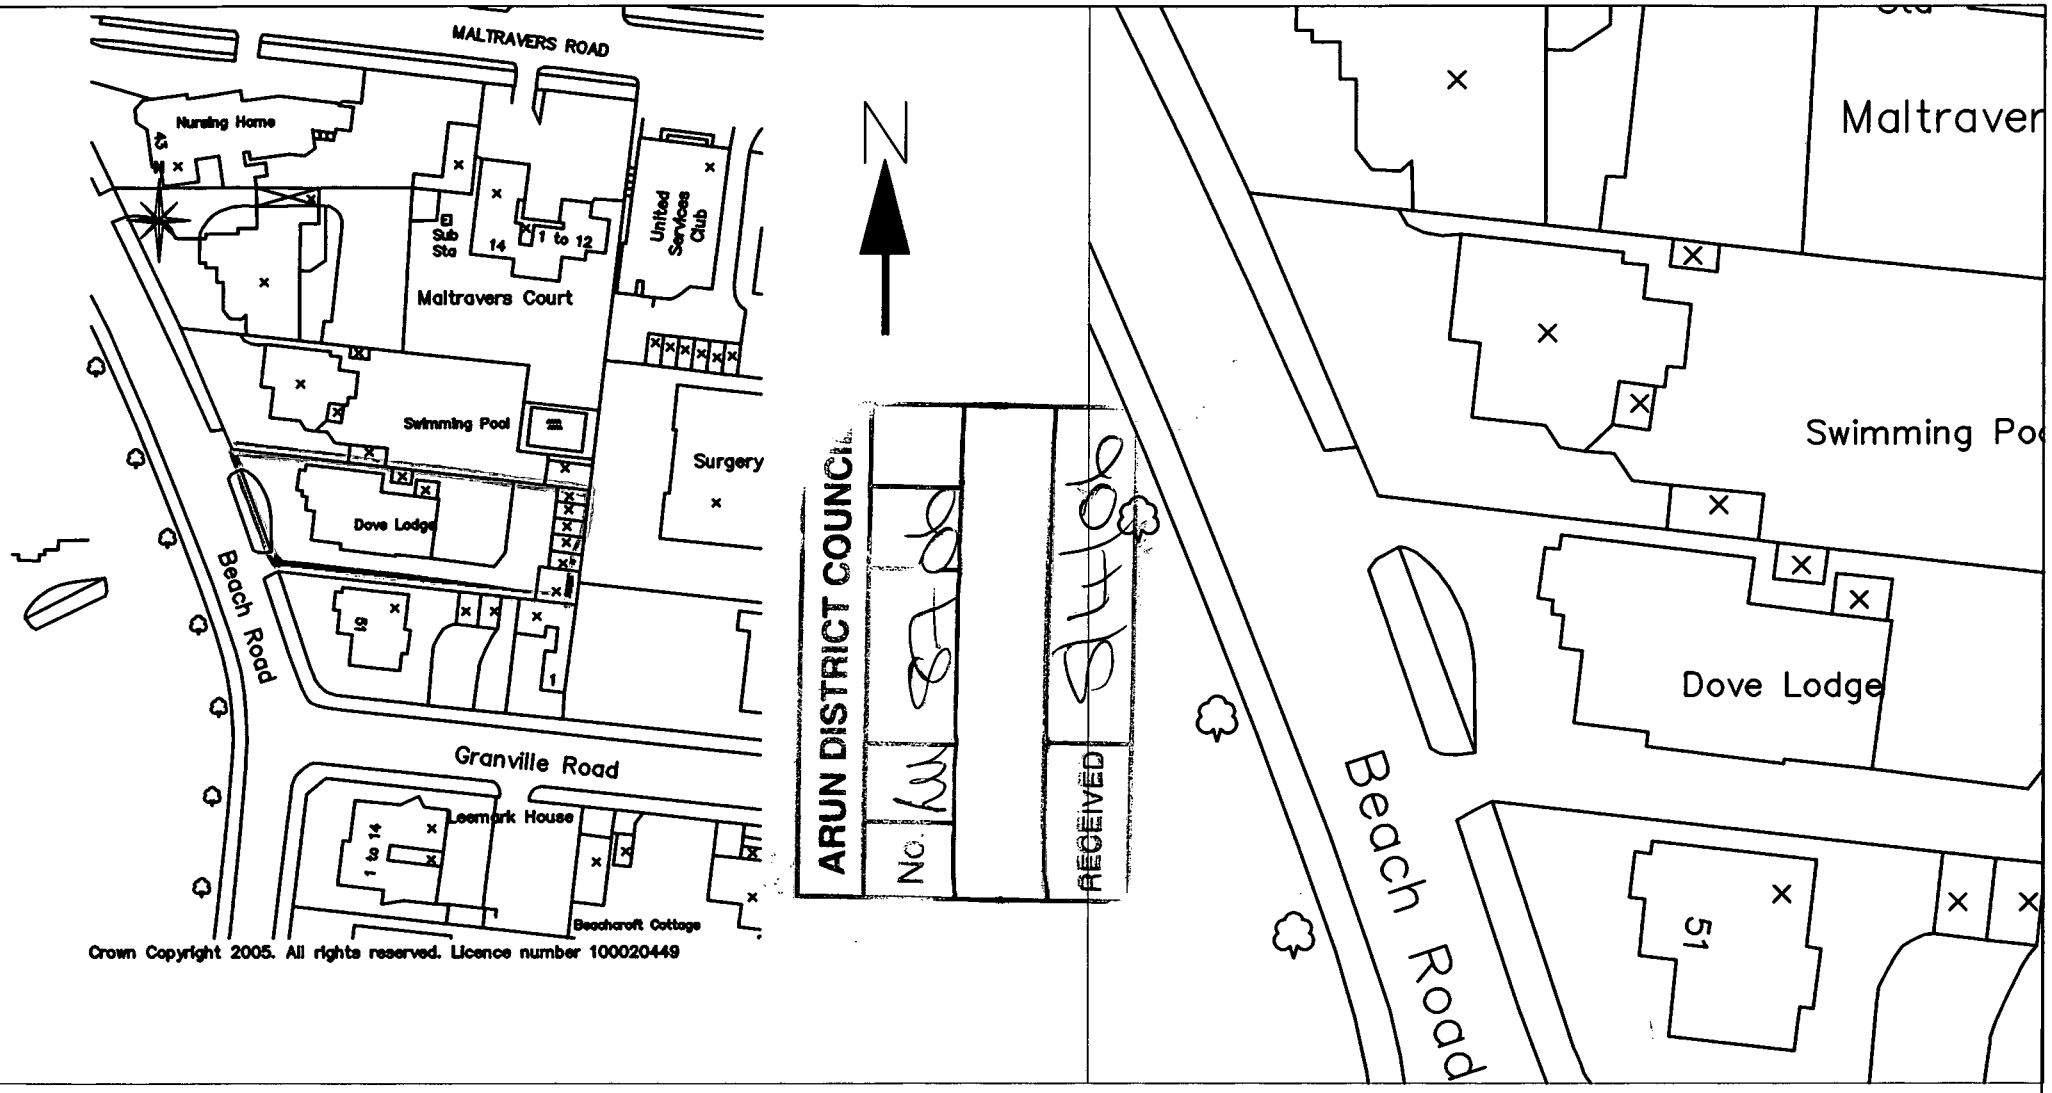

LOCATION PLAN Scale 1:1250
BLOCK PLAN Scale 1:500
Dove Lodge
Beach Road
Littlehampton
West Sussex

Caldotec Ltd
41 Willowhayne Ave,
East Preston,
West Sussex, BN16 1PL
Ph: 01903 859176
Fax: 01903 859166