ARUN DISTRICT COUNCIL:LU/87/06/ 05/04/2006



Side – North

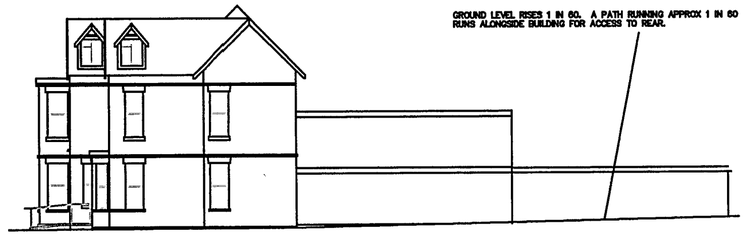

Front – West

Side – South

PROPOSED ELEVATIONS 1:200

ARUN DISTRICT COUNCIL
No. LU/87/06
RECEIVED 5/4/06

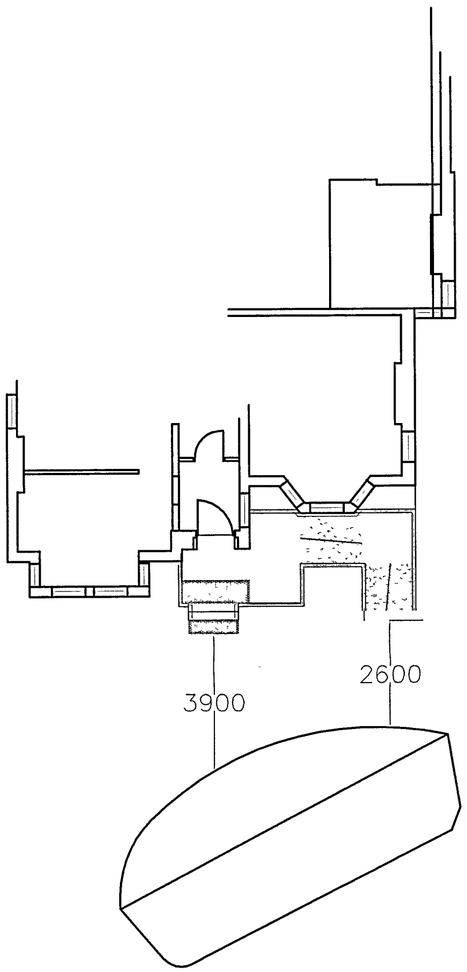

PART BLOCK PLAN
N.T.S.

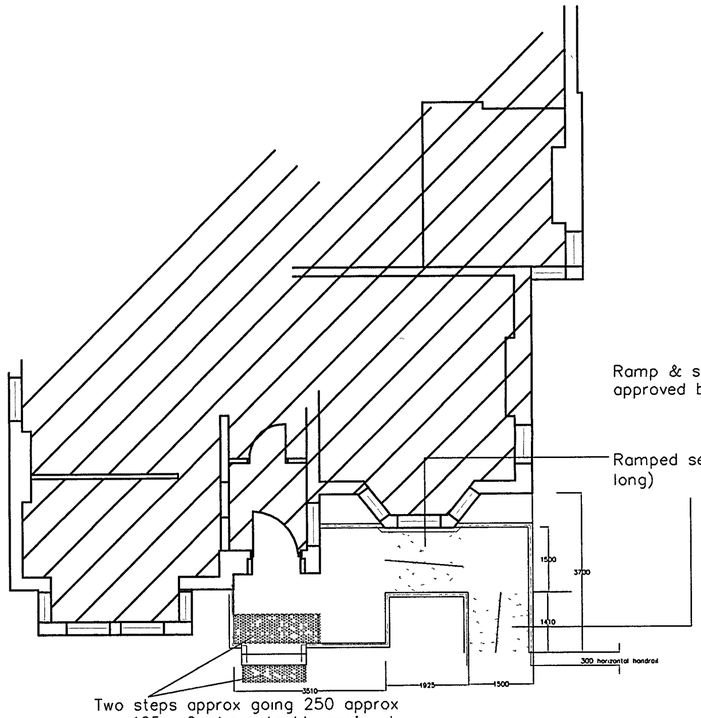

Two steps approx going 250 approx rise 125 Cordrouy tactile paving to top and bottom as shown

Ramped sections 1 in 12 (under 2M long)

PROPOSED RAMP & STEPS - PLAN VIEW

Ramp & steps to be non slip finish approved by Building Inspector

1:100

Continuous handrail to be min 45mm thick powder coated to client choice of colour and between 900–1000h, consistent throughout

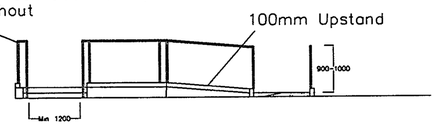

PROPOSED RAMP & STEPS - ELEVATION

1:100

SCALE As Shown

PROPOSALS FOR ACCESS RAMP
Dove Lodge
Beach Road
Littlehampton
West Sussex

ALL FINISHES TO MATCH EXISTING

Drawn by
Caldotec Ltd
41 Willowhayne Ave,
East Preston,
West Sussex, BN16 1PL
Ph: 01903 859176
Fax: 01903 859166