




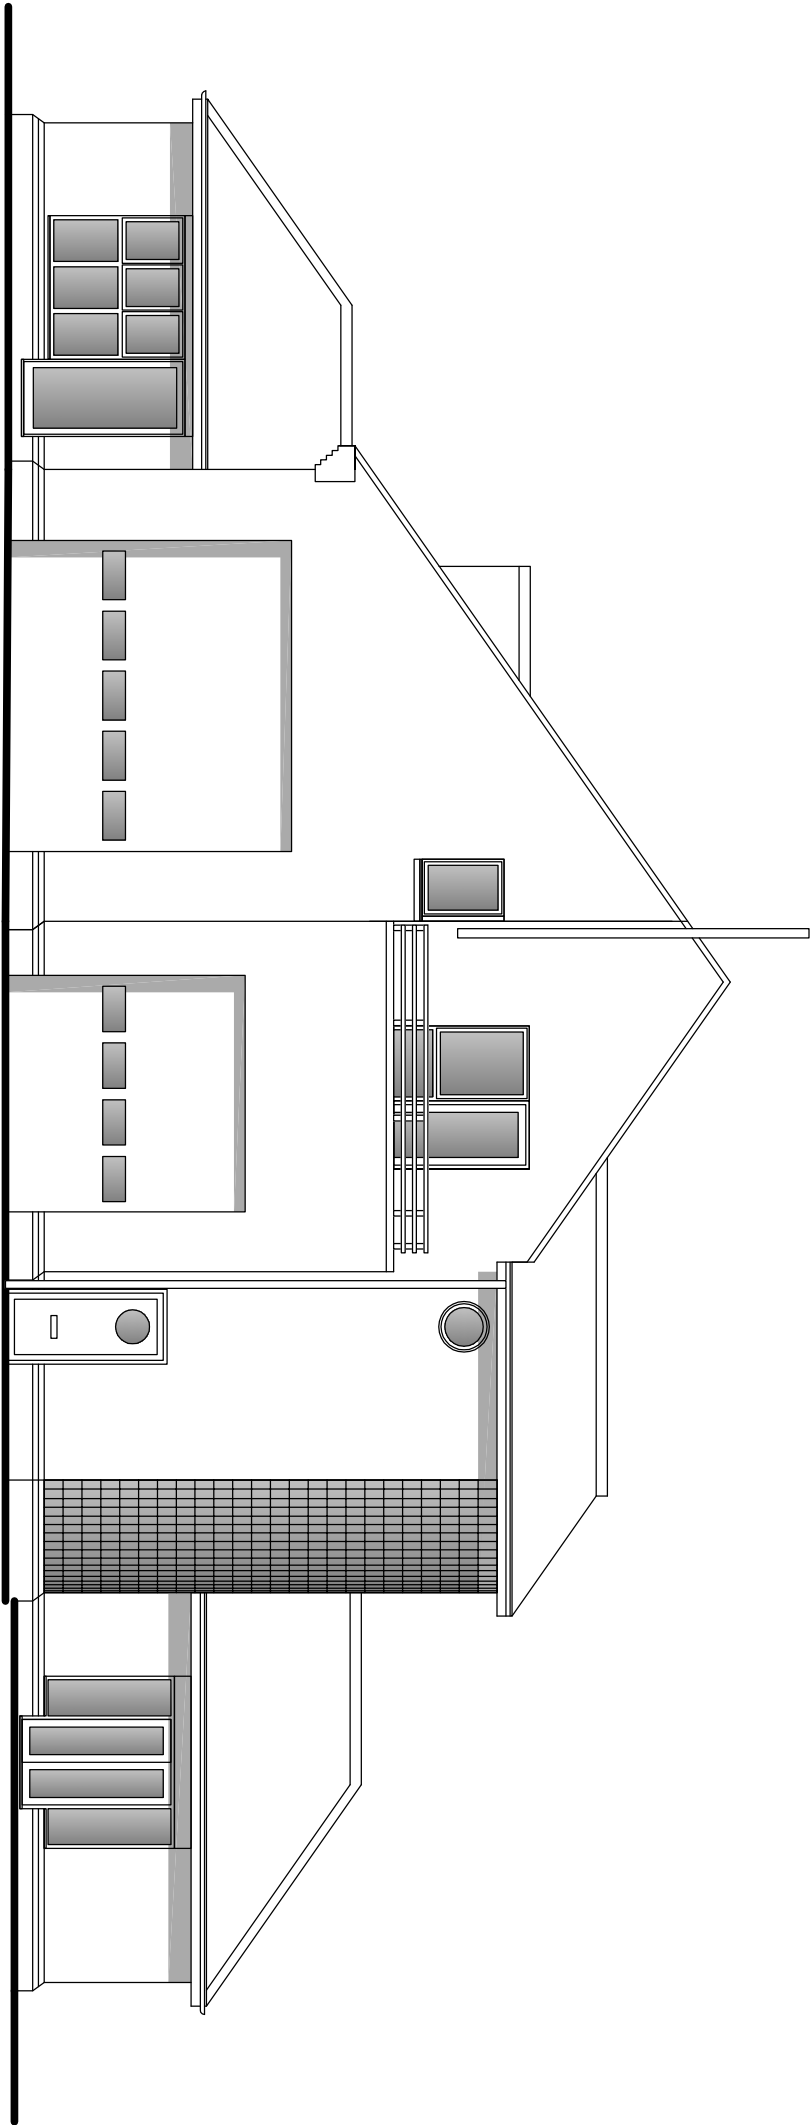


Existing South West Elevation

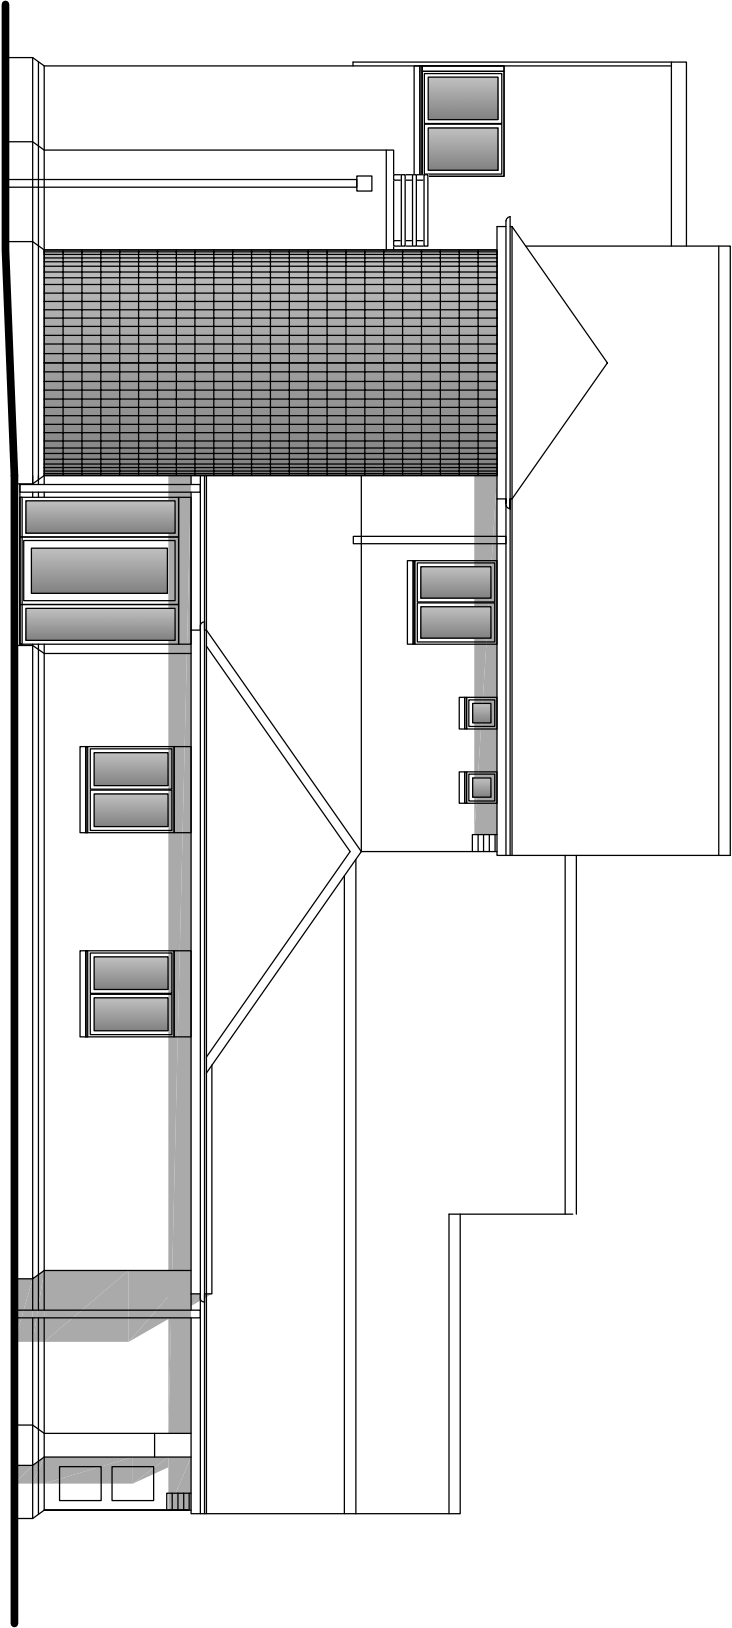


Existing South East Elevation

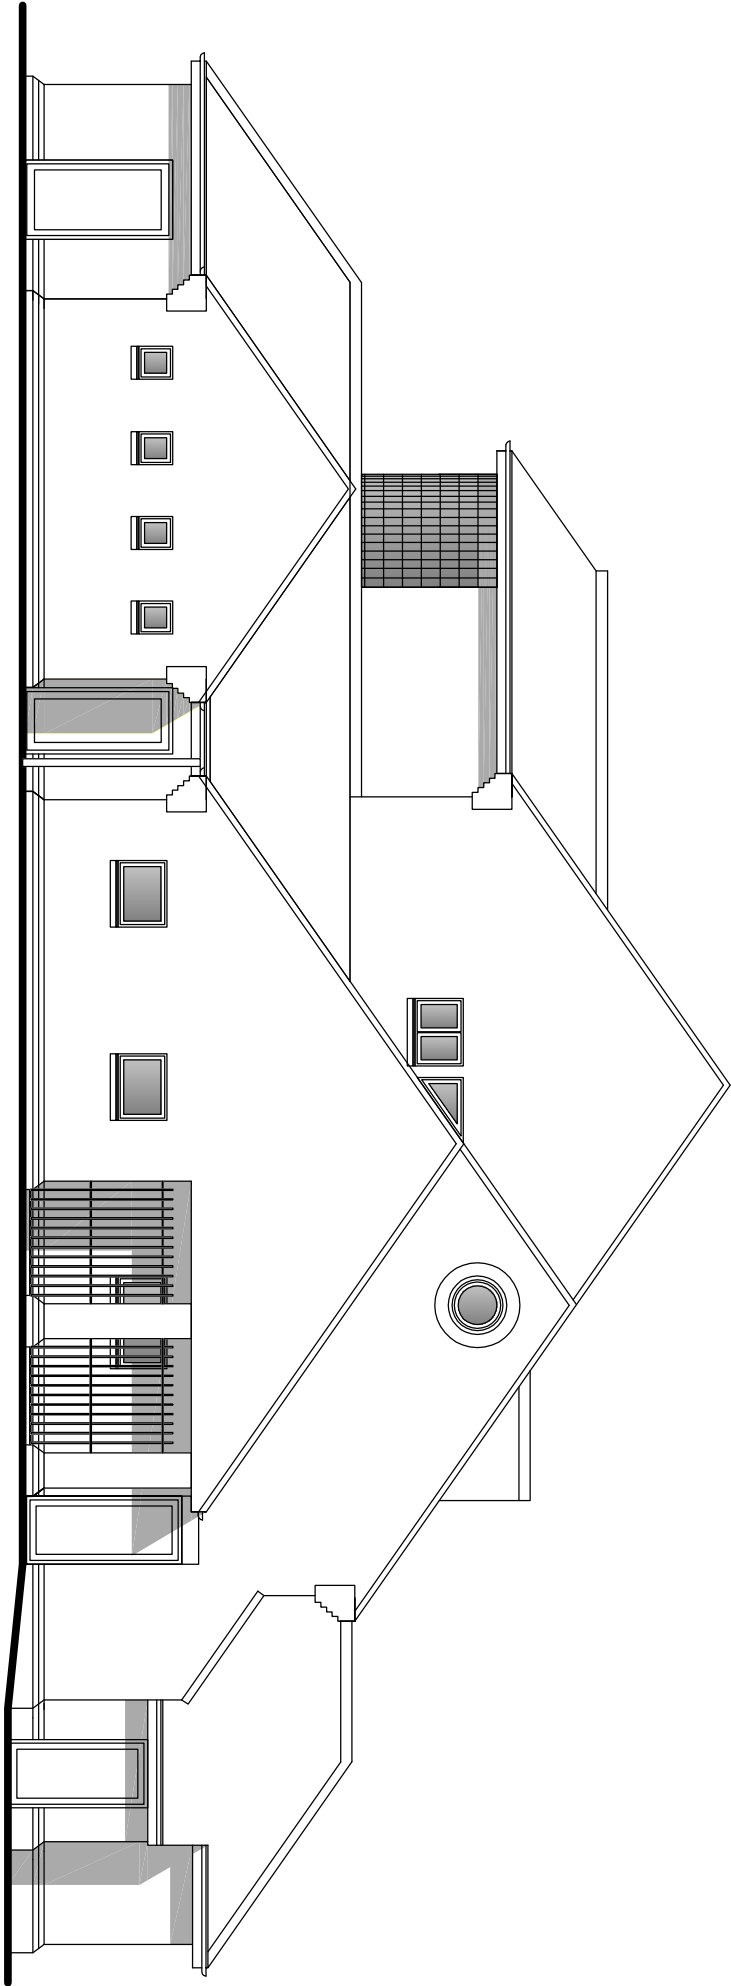

Existing North East Elevation

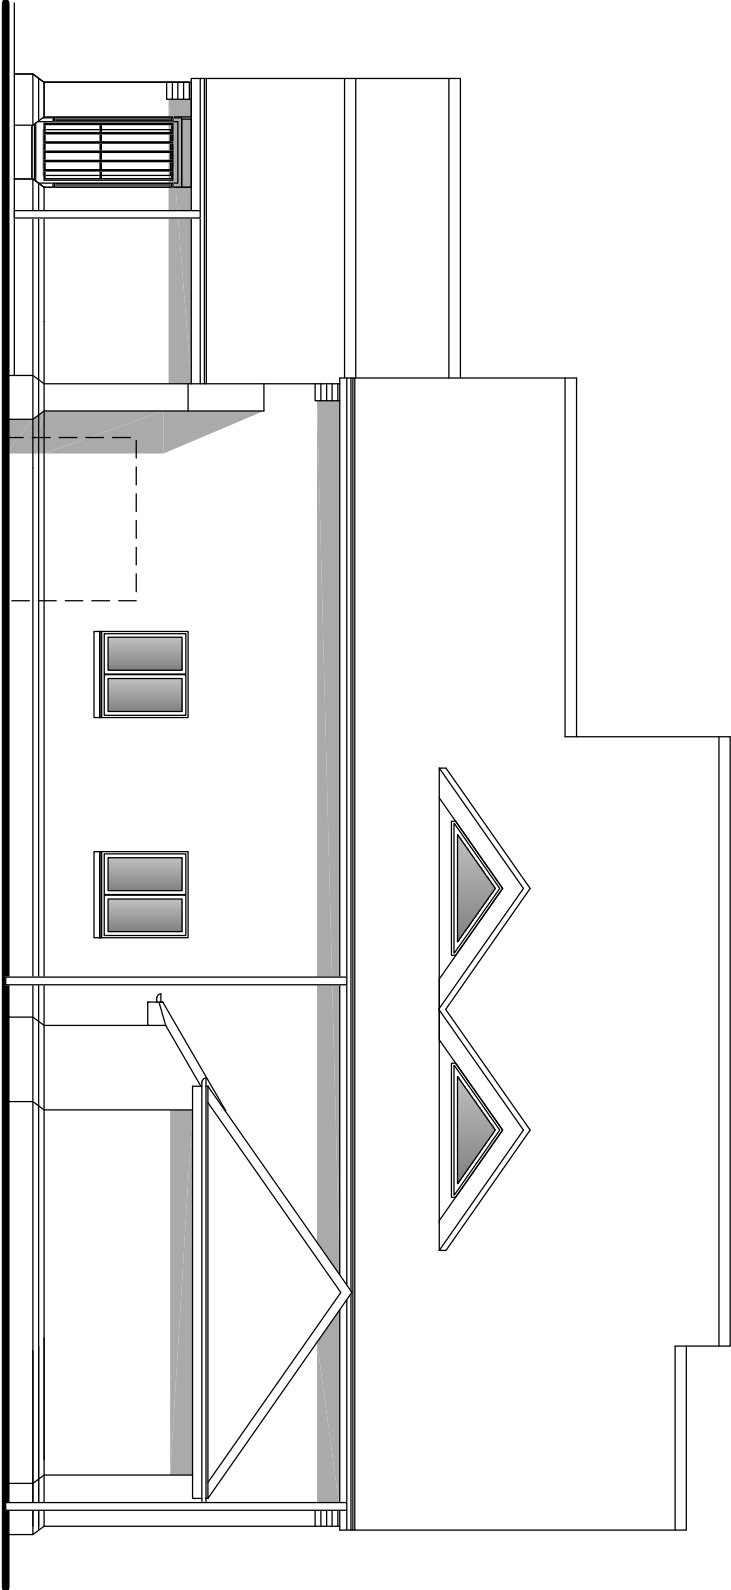

Existing North West Elevation

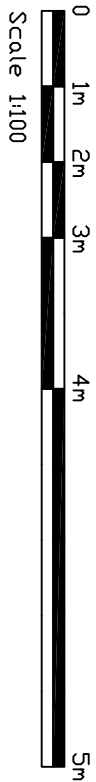

 Lifeboats The RNLI is the charity that saves lives at sea	
ADDRESS:-	Littlehampton Lifeboat Station Fishermans Quay West Sussex BN17 5RL
DATE:-	17th November 2019
SCALE:-	Plans & Elevations 1-100 Block Plan 1-500
DWG – L’hampton – 19/01	