




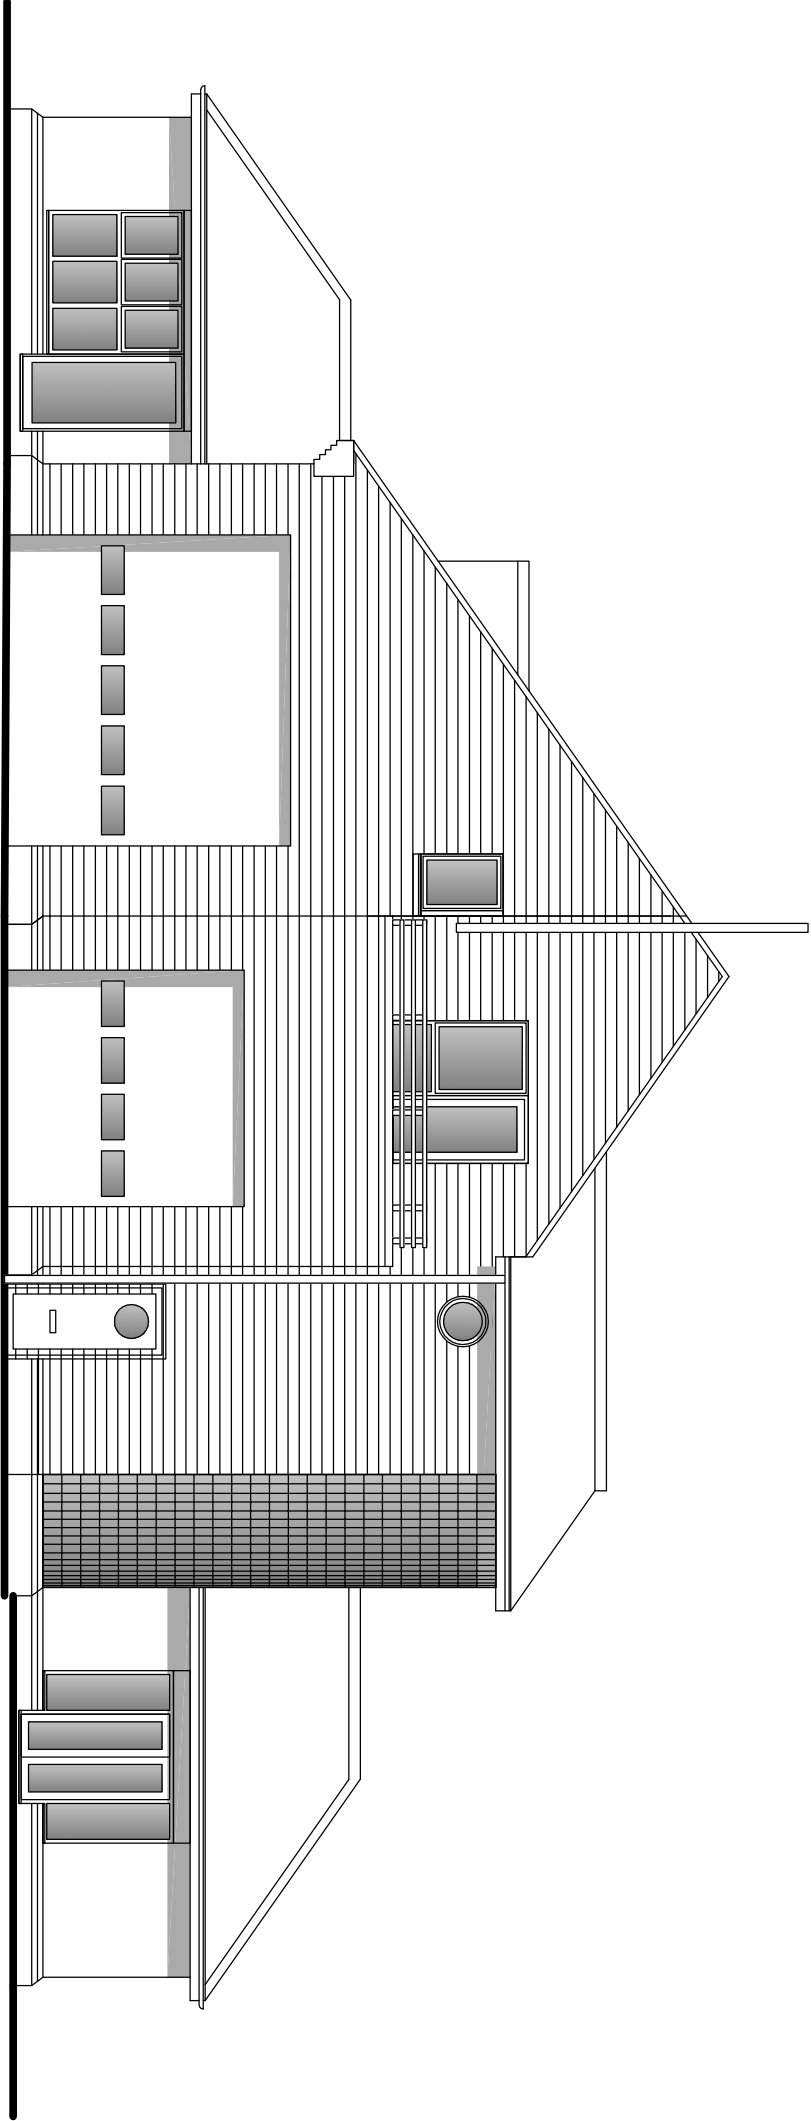


Proposed South West Elevation

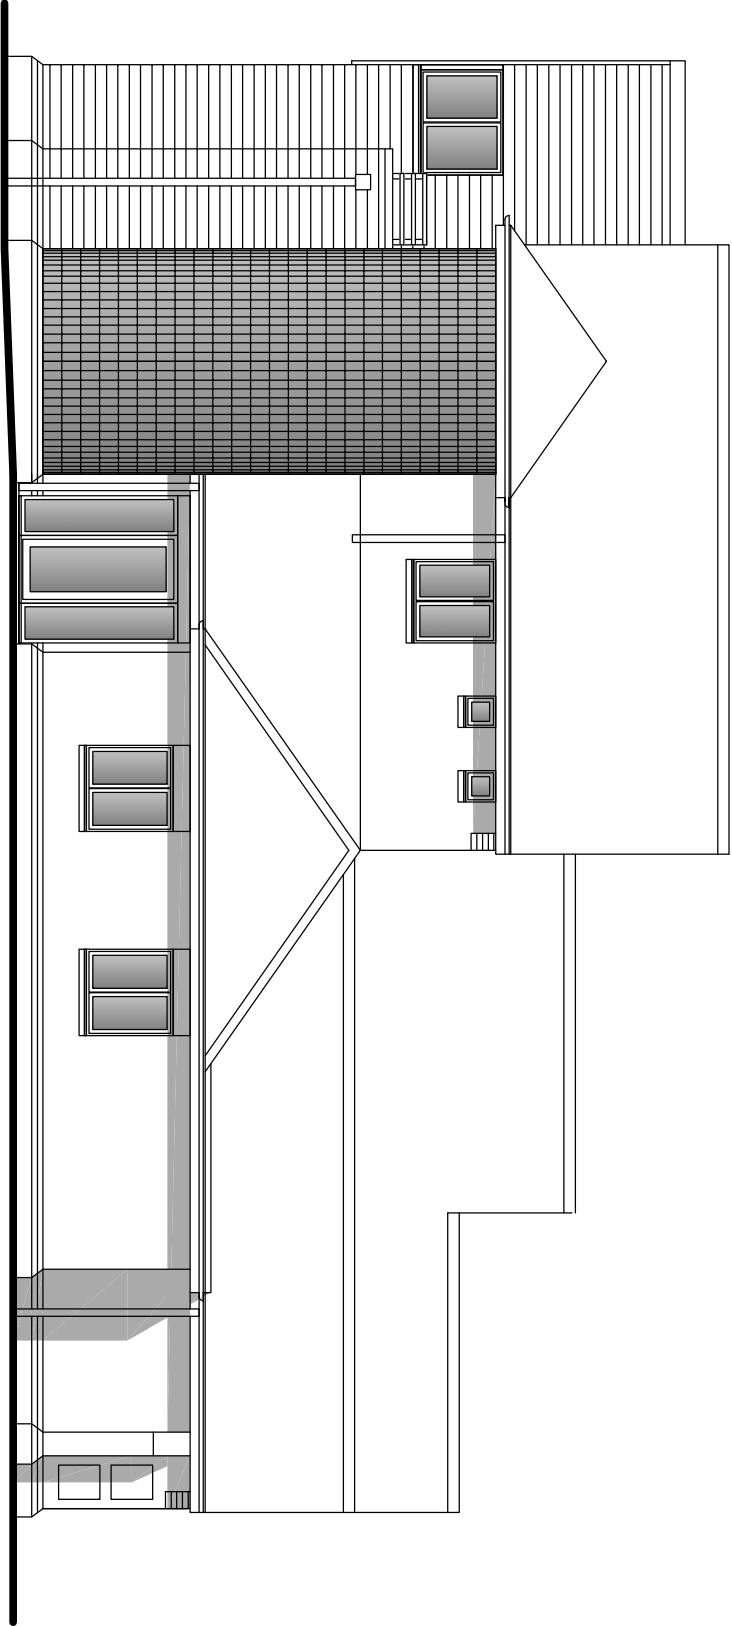


Proposed South East Elevation

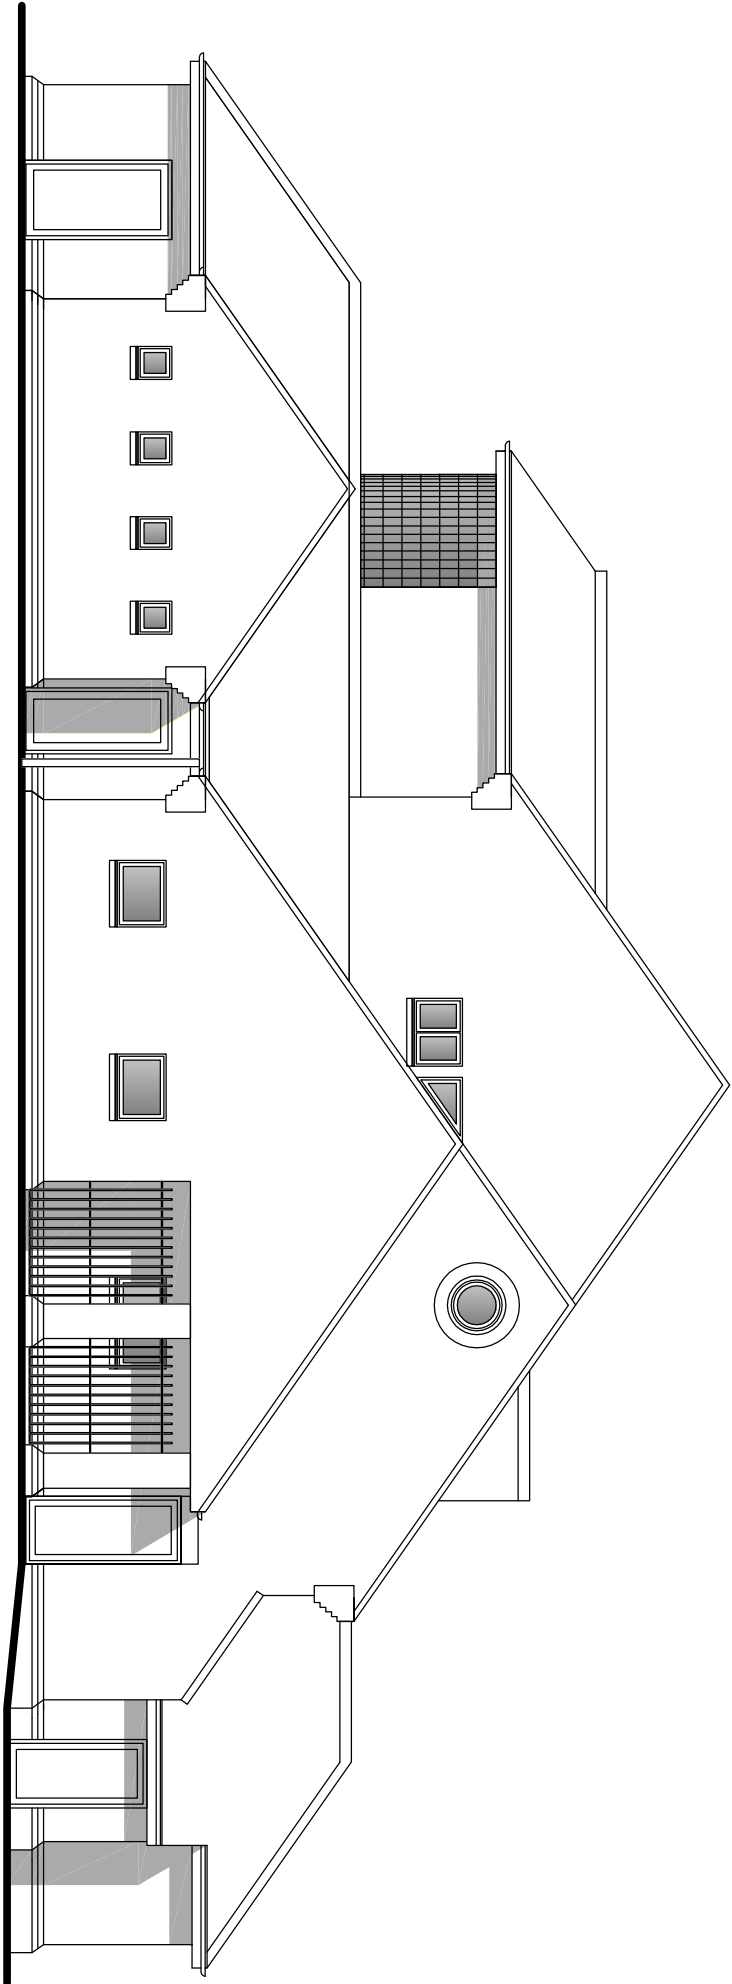

Proposed North East Elevation

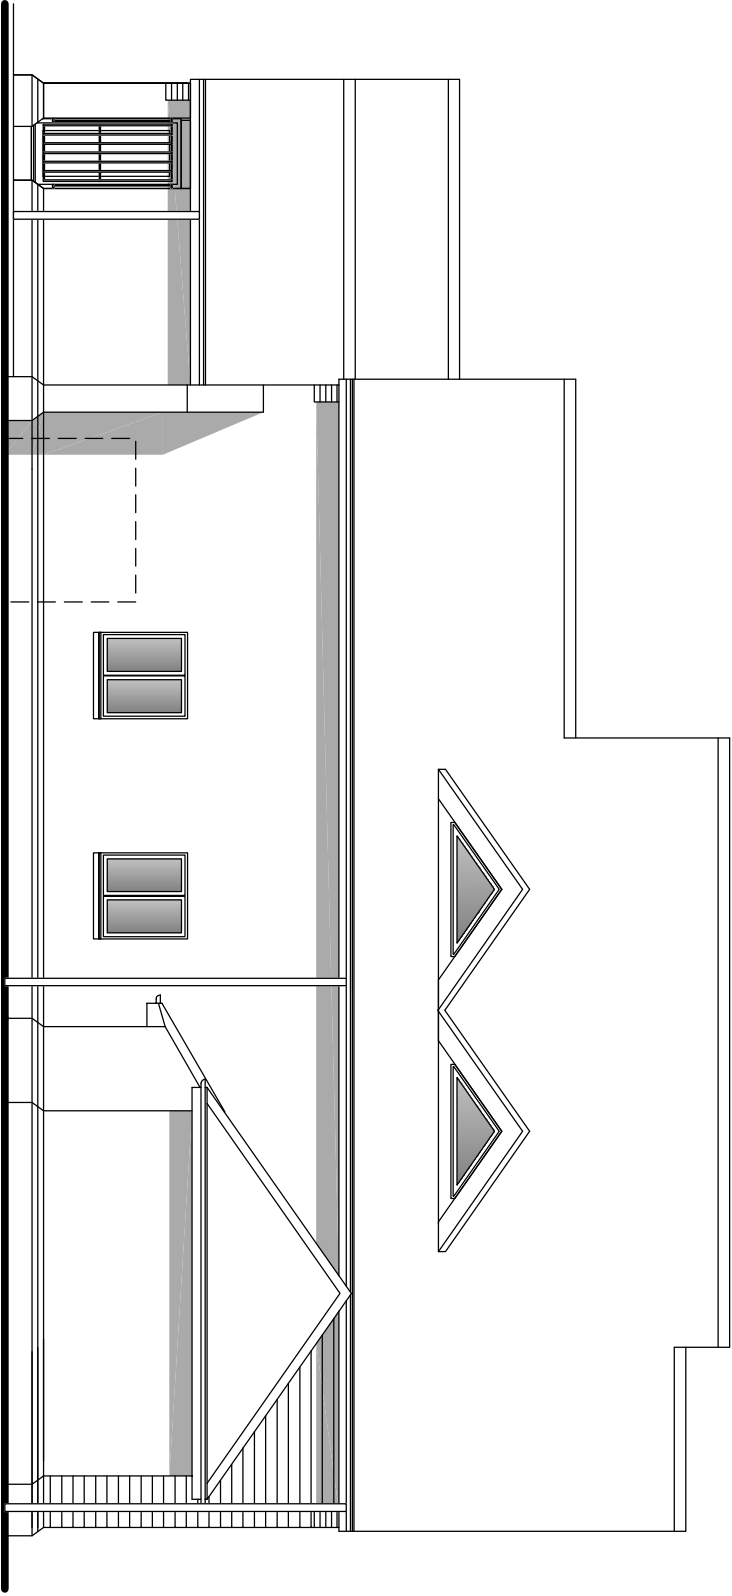

Proposed North West Elevation

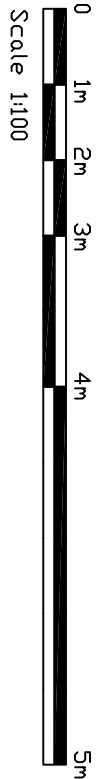



The **RNLI** is the charity

that saves lives at sea

ADDRESS:-

Littlehampton Lifeboat Station
Fishermans Quay
West Sussex
BN17 5RL

DATE:-

17th November 2019

SCALE:-

Plans & Elevations 1-100
Block Plan 1-500

DWG – L’hampton – 19/02