
PROPOSED RAMPED ACCESS TO COMMUNAL ENTRANCE
TO FLATS Nos 1-6 MADEHURST COURT, GLOUCESTER RD, LITTLEHAMPTON

SITE LOCATION PLAN 1:1250

N
W E
S

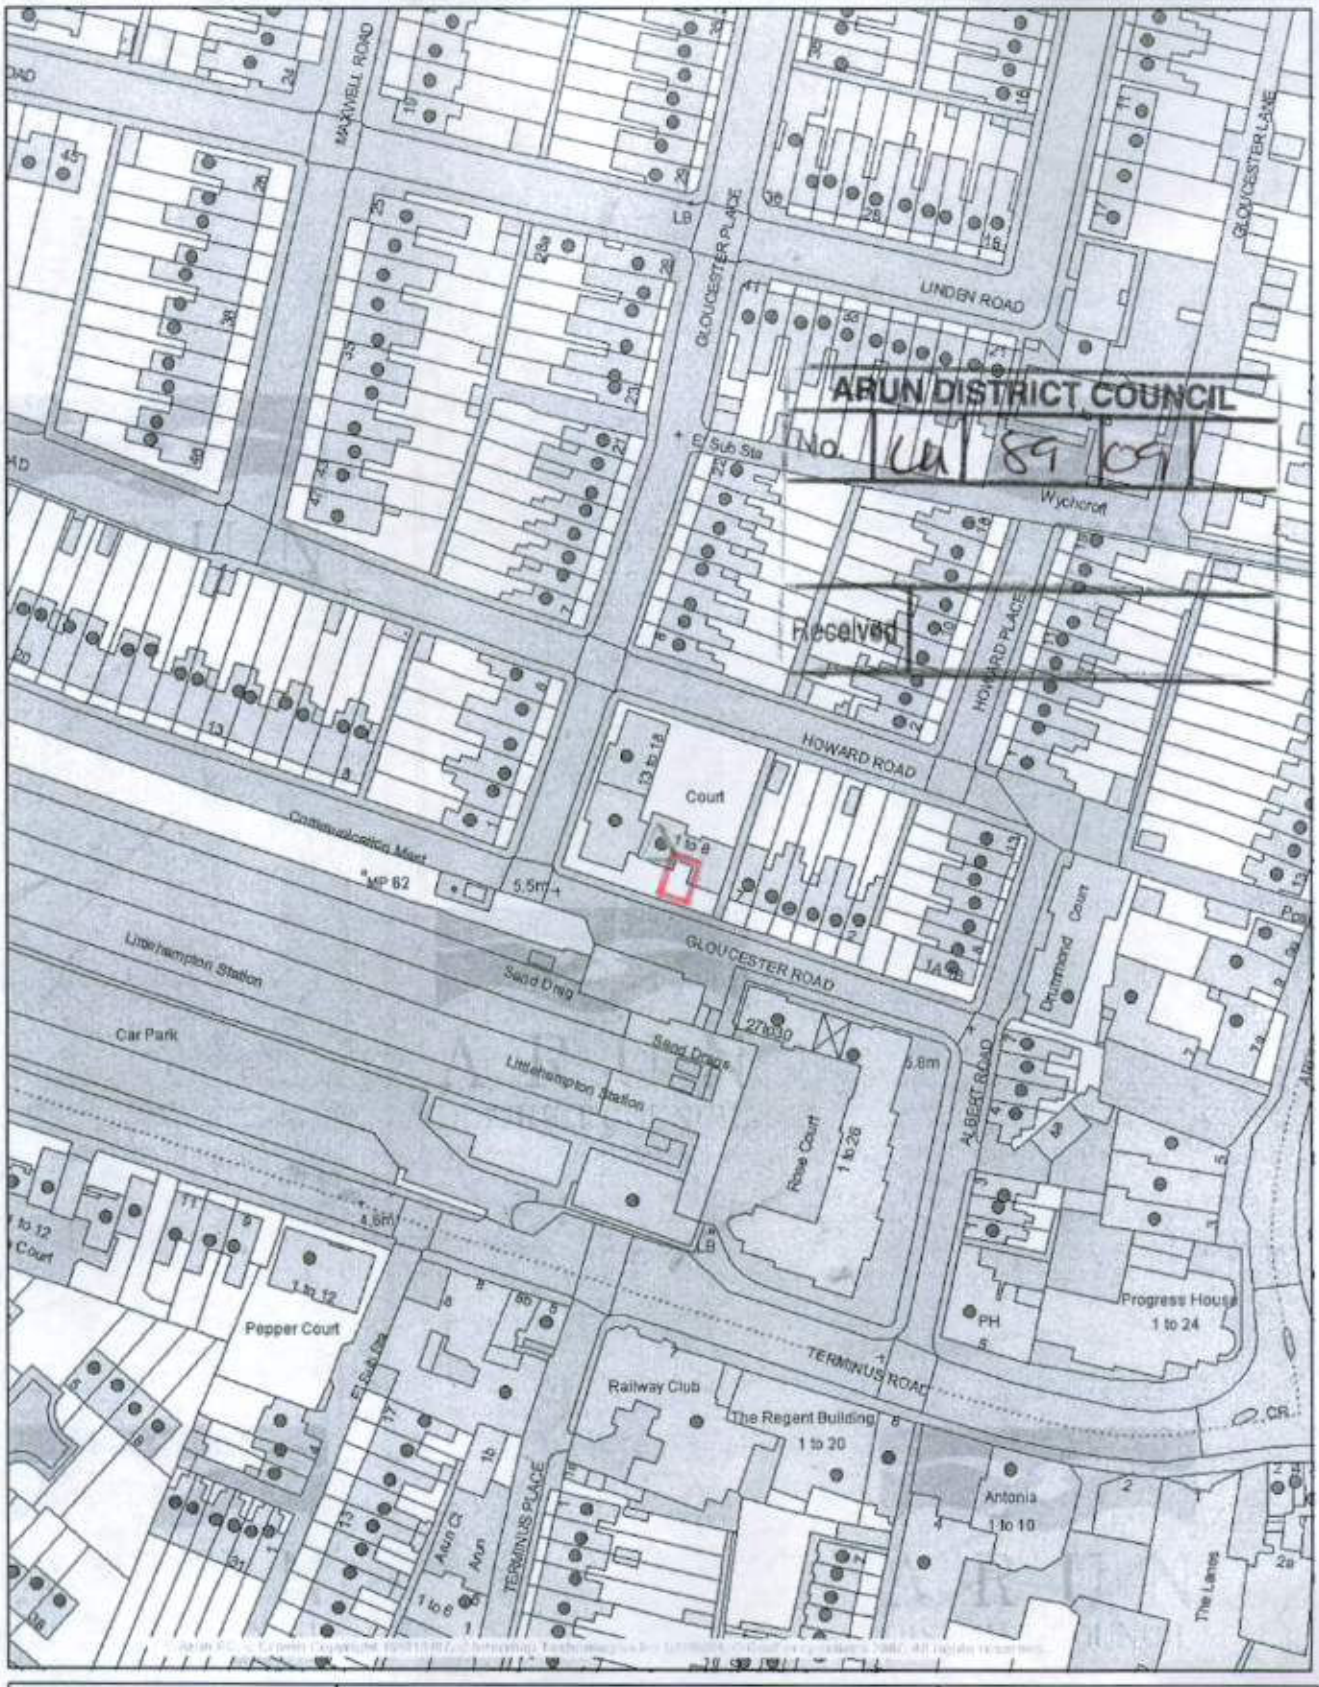

ARUN DISTRICT COUNCIL
No. LU/89/09/
Received

ARUN
DISTRICT COUNCIL

Based on the Ordnance Survey mapping with the permission of the Controller of Her Majesty's Stationery Office © Crown Copyright. Unauthorised reproduction infringes Crown Copyright and may lead to prosecution or civil proceedings.
Arun District Council 100018487.

Scale 1/1250
Date 23/1/2009
Centre = 502535 E 102229 N