
PROPOSED RAMPED ACCESS TO COMMUNAL ENTRANCE TO FLATS Nos 1-6 MADEHURST COURT, GLOUCESTER RD, LITTLEHAMPTON.

BLOCK PLAN 1:500

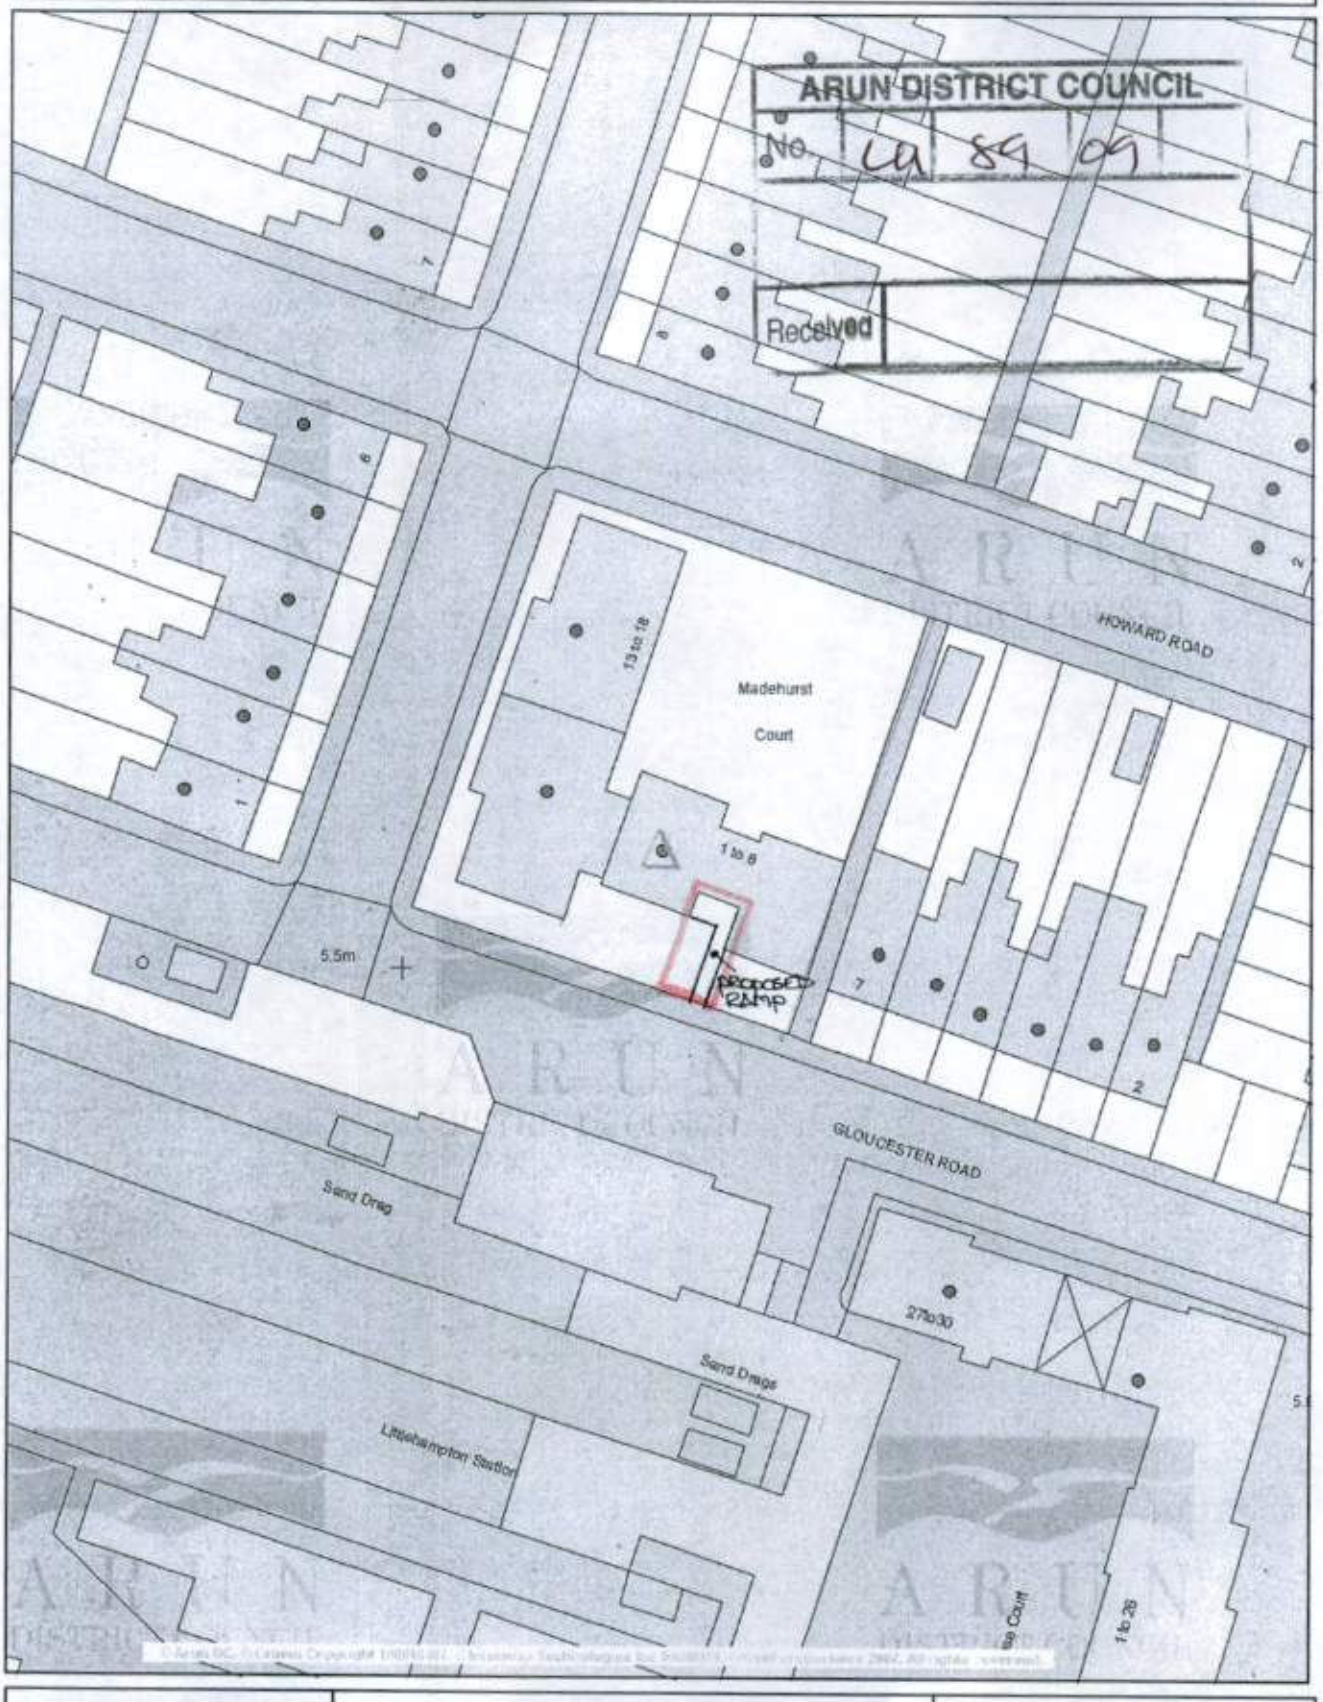

ARUN DISTRICT COUNCIL

Based on the Ordnance Survey mapping with the permission of the Controller of Her Majesty's Stationery Office © Crown Copyright. Unauthorised reproduction infringes Crown Copyright and may lead to prosecution or civil proceedings. Arun District Council 100018487.

Scale 1/500
Date 23/1/2009
Centre = 502535 E 102229 N