

ARUN DISTRICT COUNCIL LU/89/09/

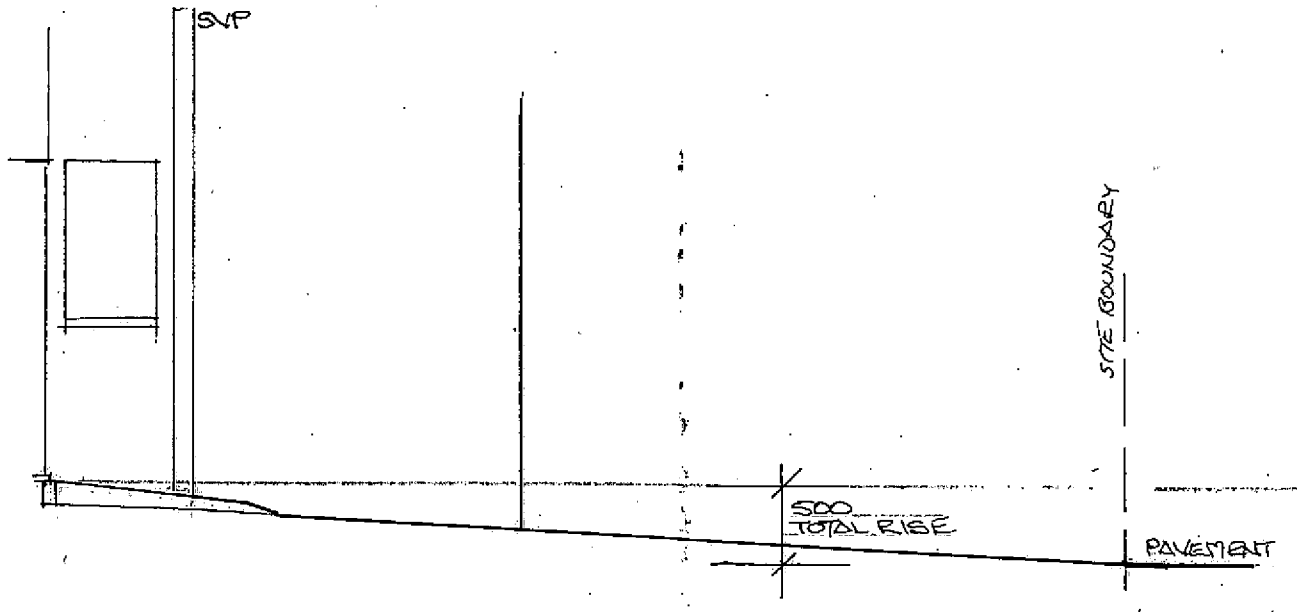


SECTION AS EXISTING

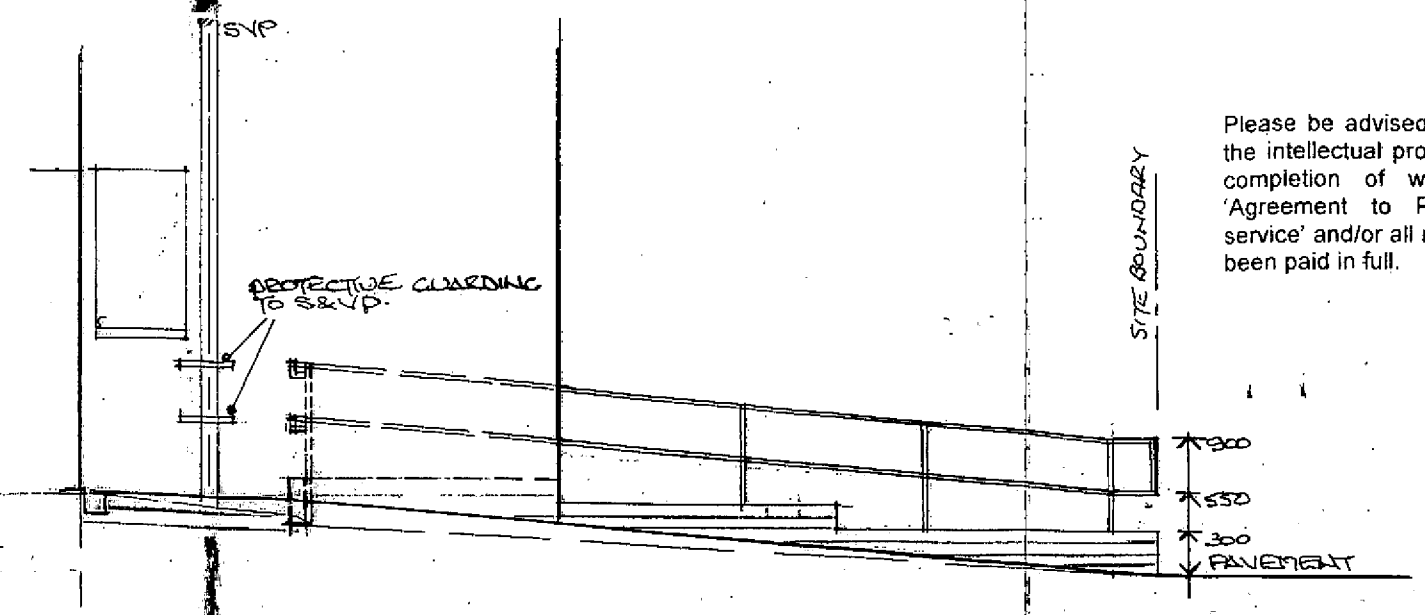


SECTION AS PROPOSED

Please be advised that this drawing remains the intellectual property of Anchor Trust until completion of works as agreed in the 'Agreement to Provide the Staying Put service' and/or all monies due to Anchor have been paid in full.

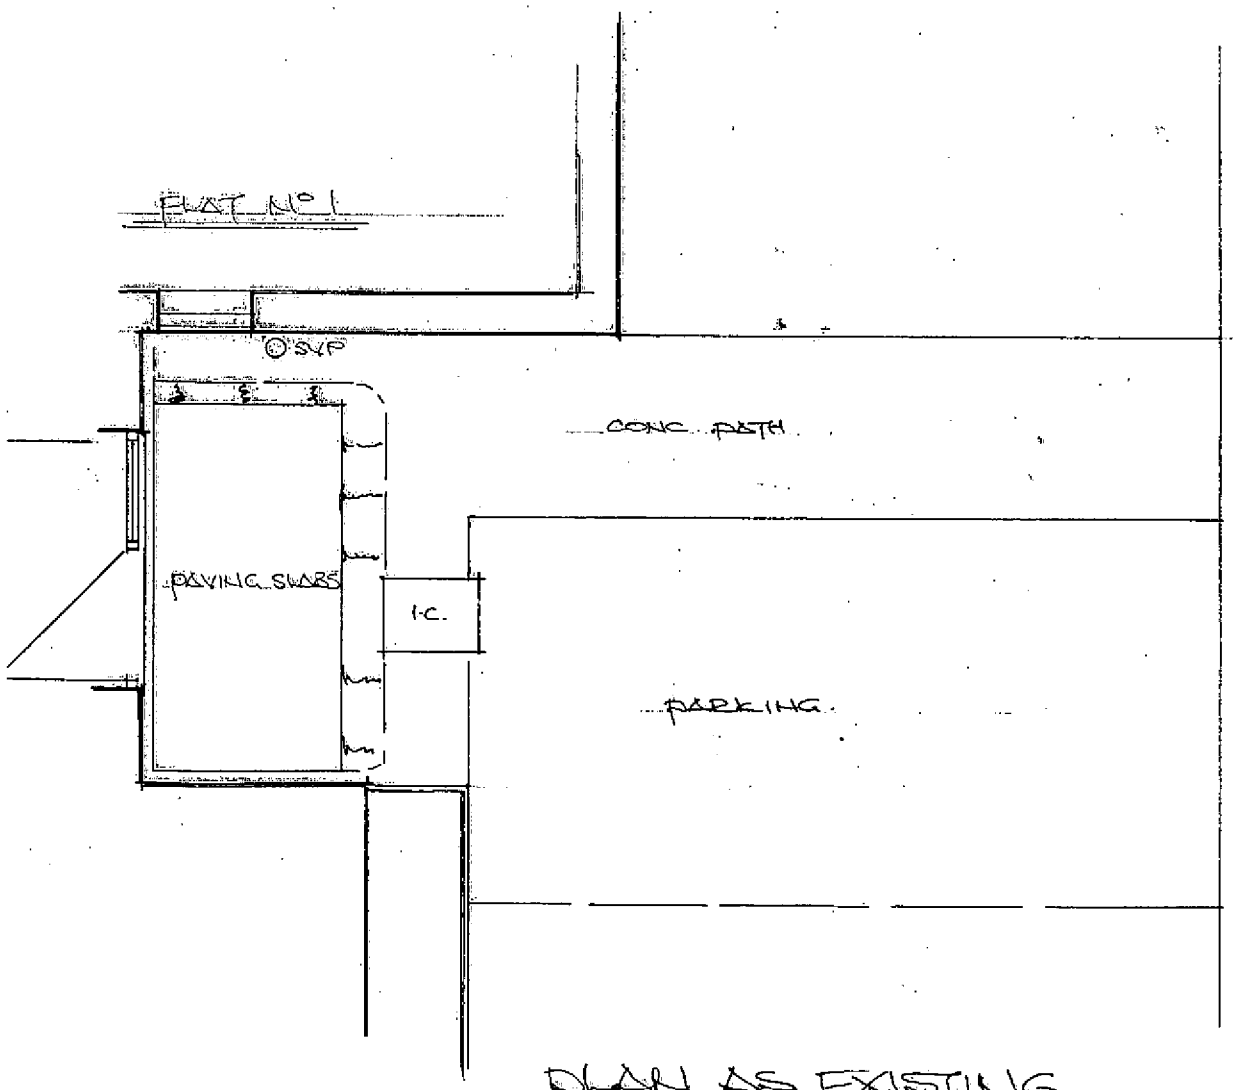

PLAN AS EXISTING

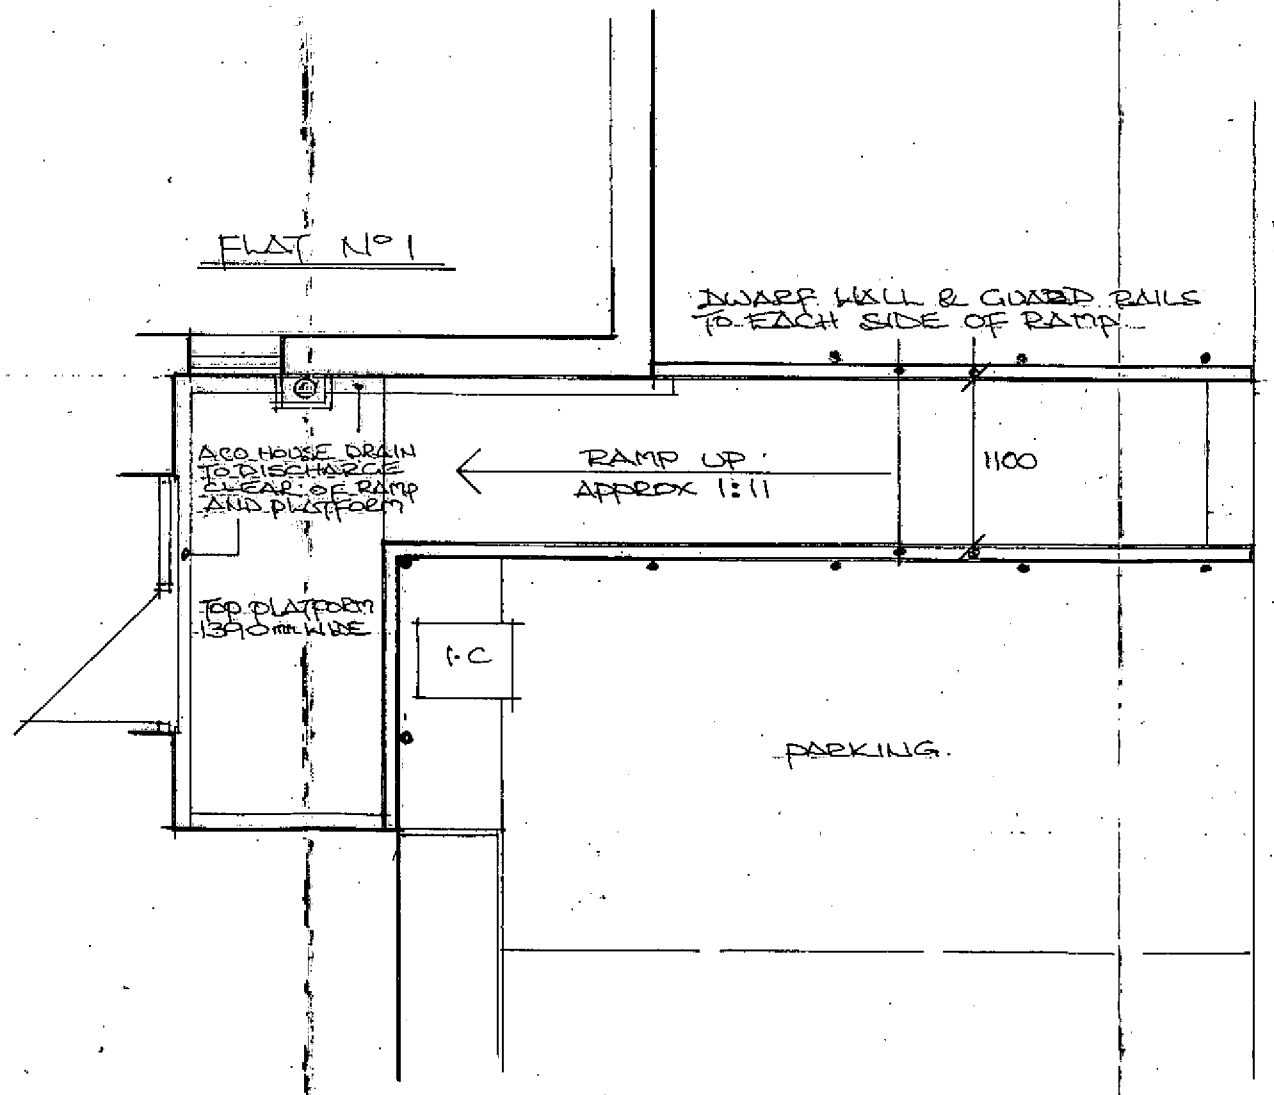

PLAN AS PROPOSED

ARUN DISTRICT COUNCIL

No. LU/89/09

Received

1 MADEHURST COURT
GLOUCESTER ROAD
LITTLEHAMPTON
FOR MR C. HOWARD
PROPOSED RAMP TO COMMUNAL ENTRANCE

SKETCH PROPOSAL

Scale 1:50
Date JUN 08
Drawn RGW

1682 2/01

Anchor Staying Put, Arun & Worthing
3 Churchill Court
112 The Street
Rustington
BN16 3DA
Tel: 01903 788 440