

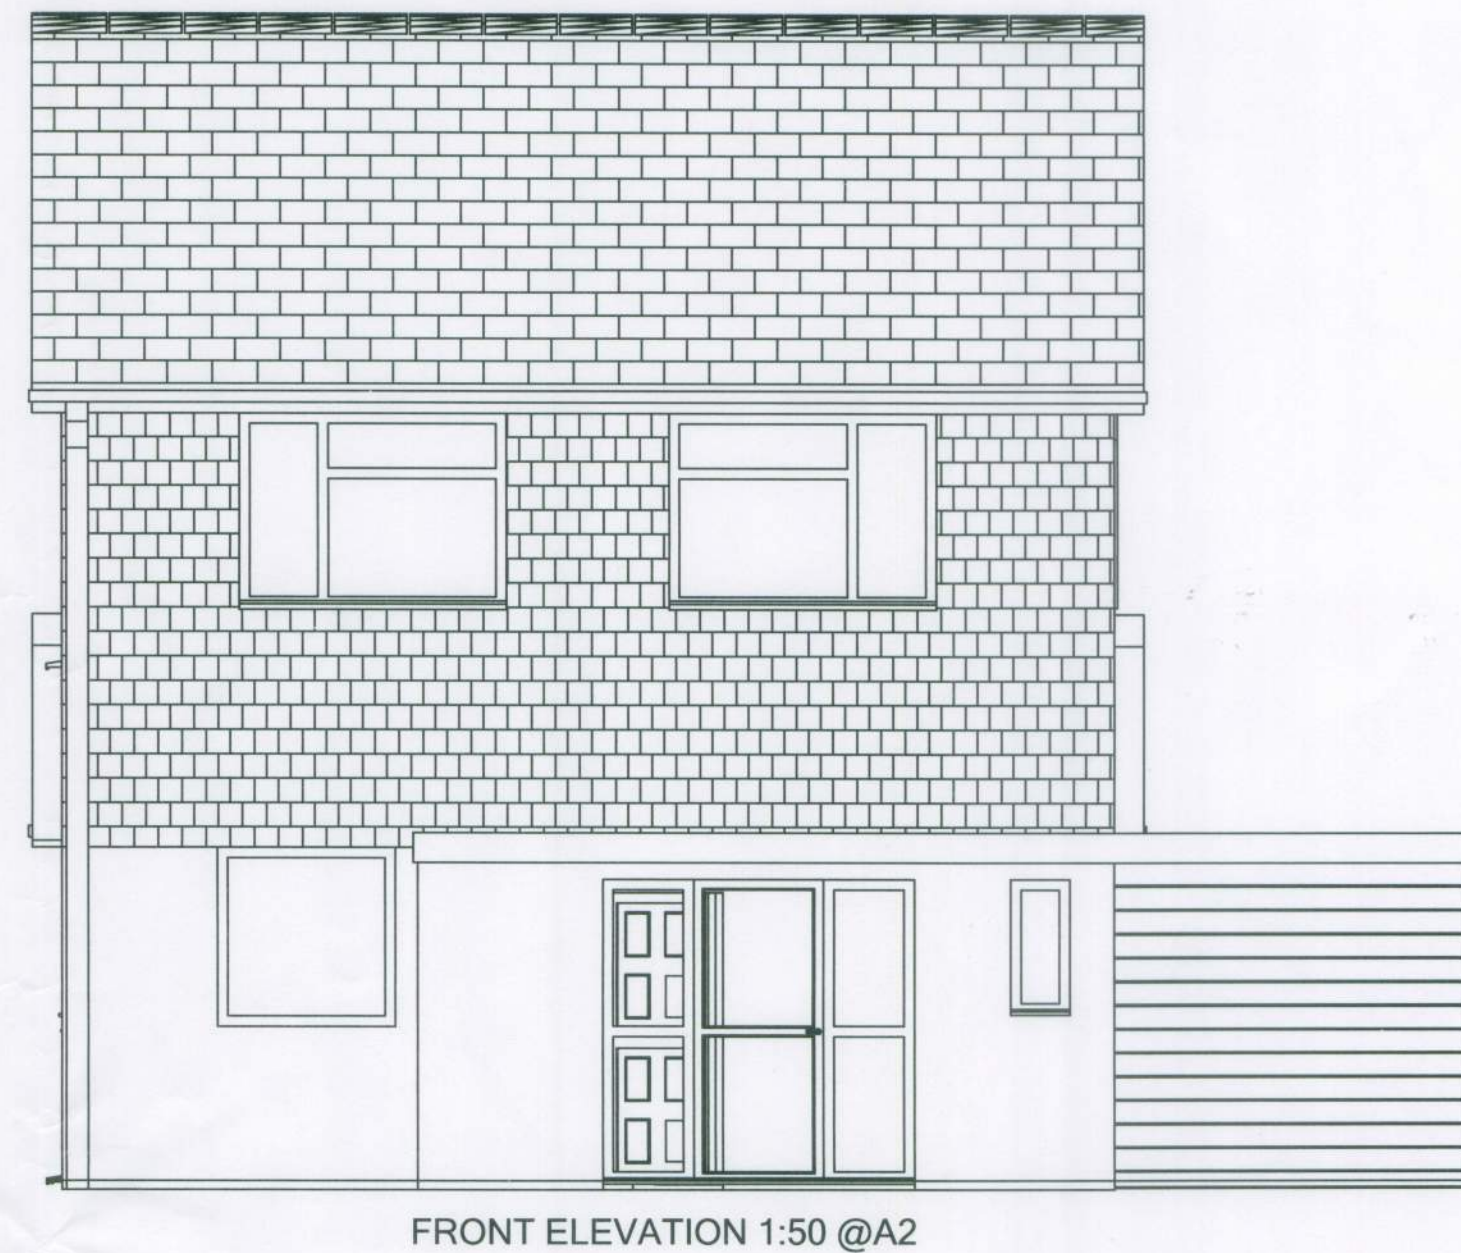


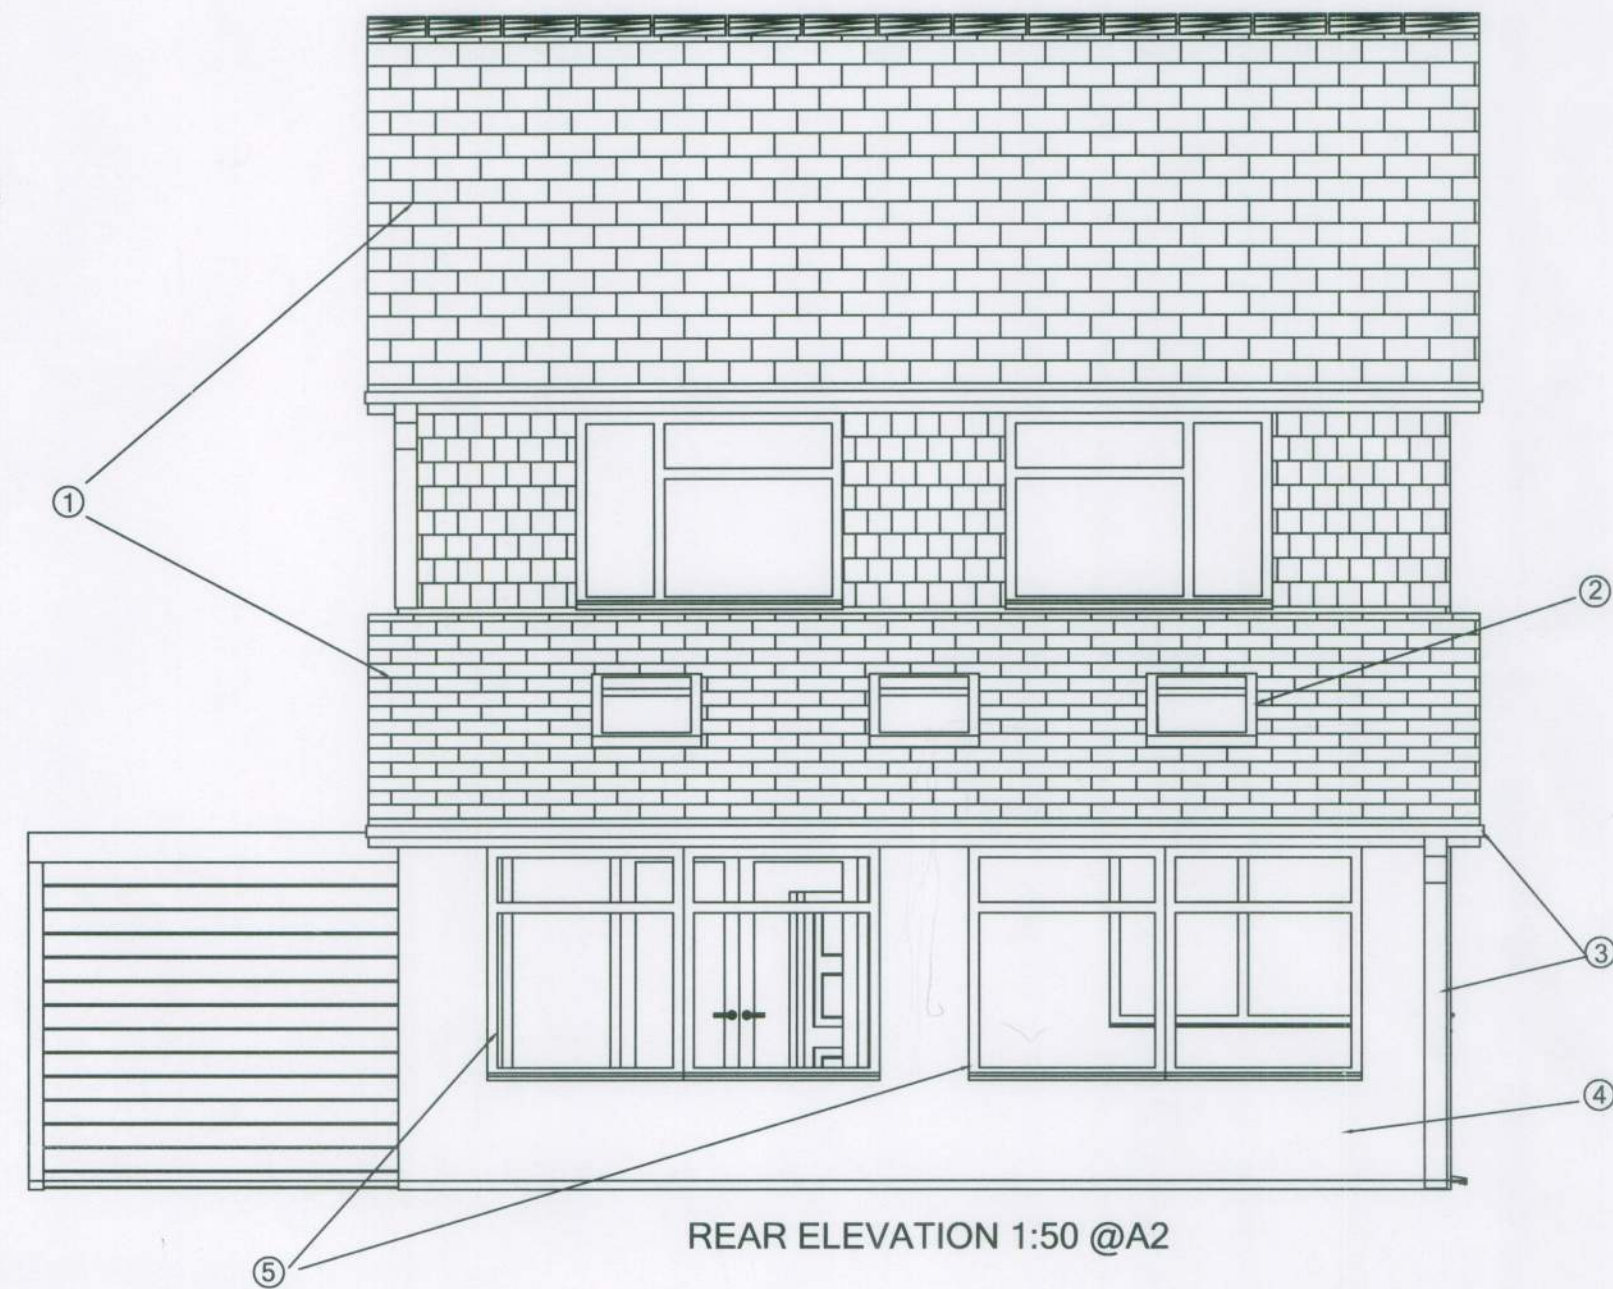

- ① CONCRETE TILES TO MATCH EXSITING
- ② UPVC ROOF WINDOWS
- ③ SOFFITS, FACIAS AND RAINWATER GOODS TO MATCH EXSITING
- ④ RENDERED BLOCKWORK
- ⑤ UPVC WINDOWS AND DOORS TO MATCH EXSITING

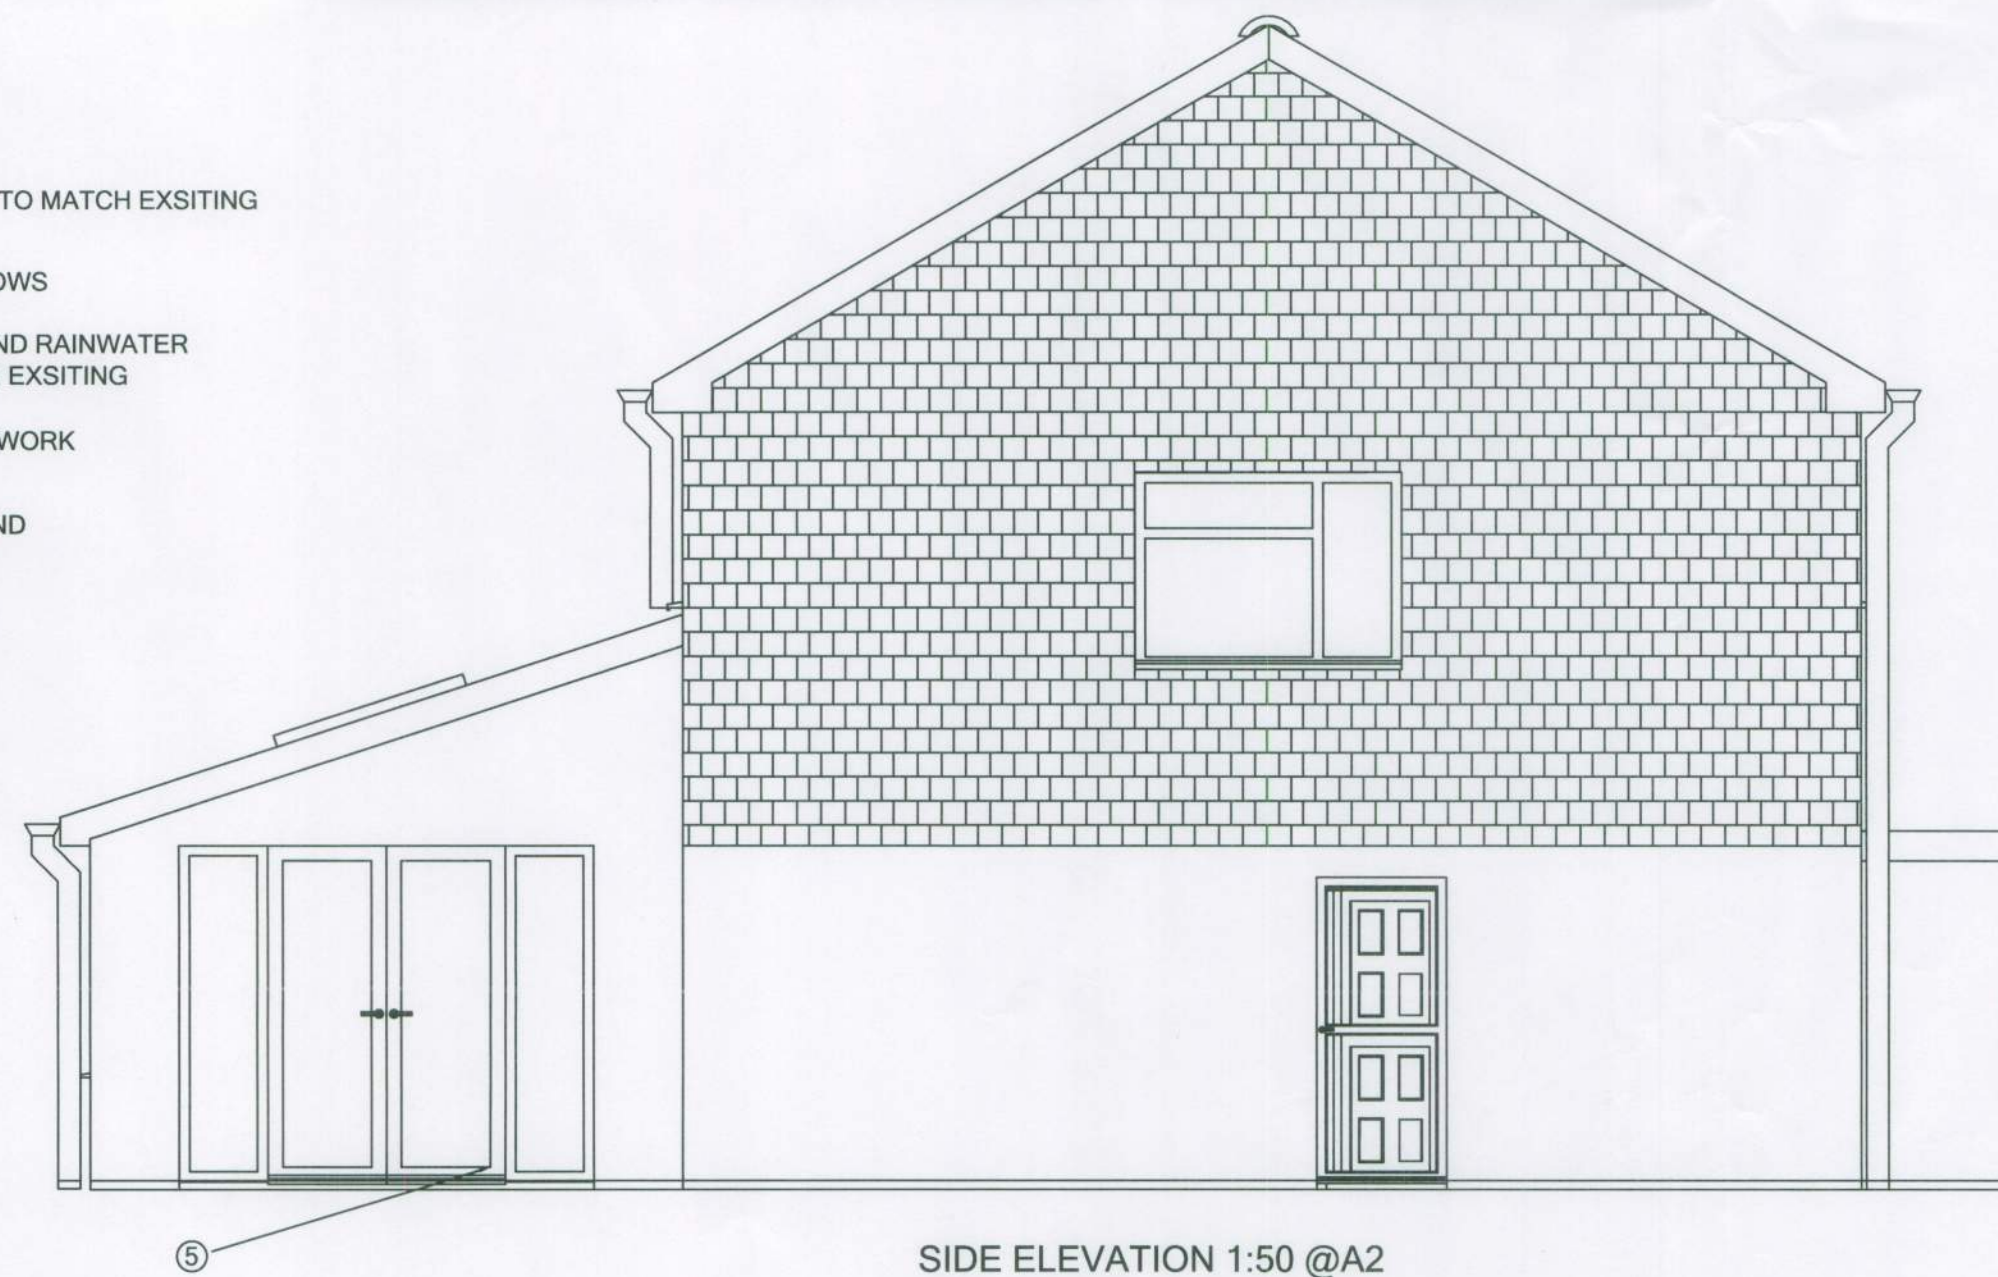

Notes:-

1. All dimensions to be checked on site. All Sub-contractors and suppliers details and dimensions to be checked and agreed by the general contractor
2. Contractor to take all necessary site dimensions prior to manufacturing components detailed in this drawing.
3. All timber sizes to be finished unless otherwise noted, with timber treatment to be either protim or vac-vac
4. All materials and workmanship to comply with the current building regulations, relevant British standards and manufacturing recommendations

Project name and address :-

MR D HARPER
10 WEST HEAD,
LITTLEHAPTON,
WEST SUSSEX,

Drawing Title :-

PROPOSED
ELEVATIONS
AND SITE
LOCATION PLAN

Date :- 30/11/12

Drawn By :-

Checked By :-

Scale :- 1:50 AND 1:1250

Drawing No. :-

WH10/02

Revisions
