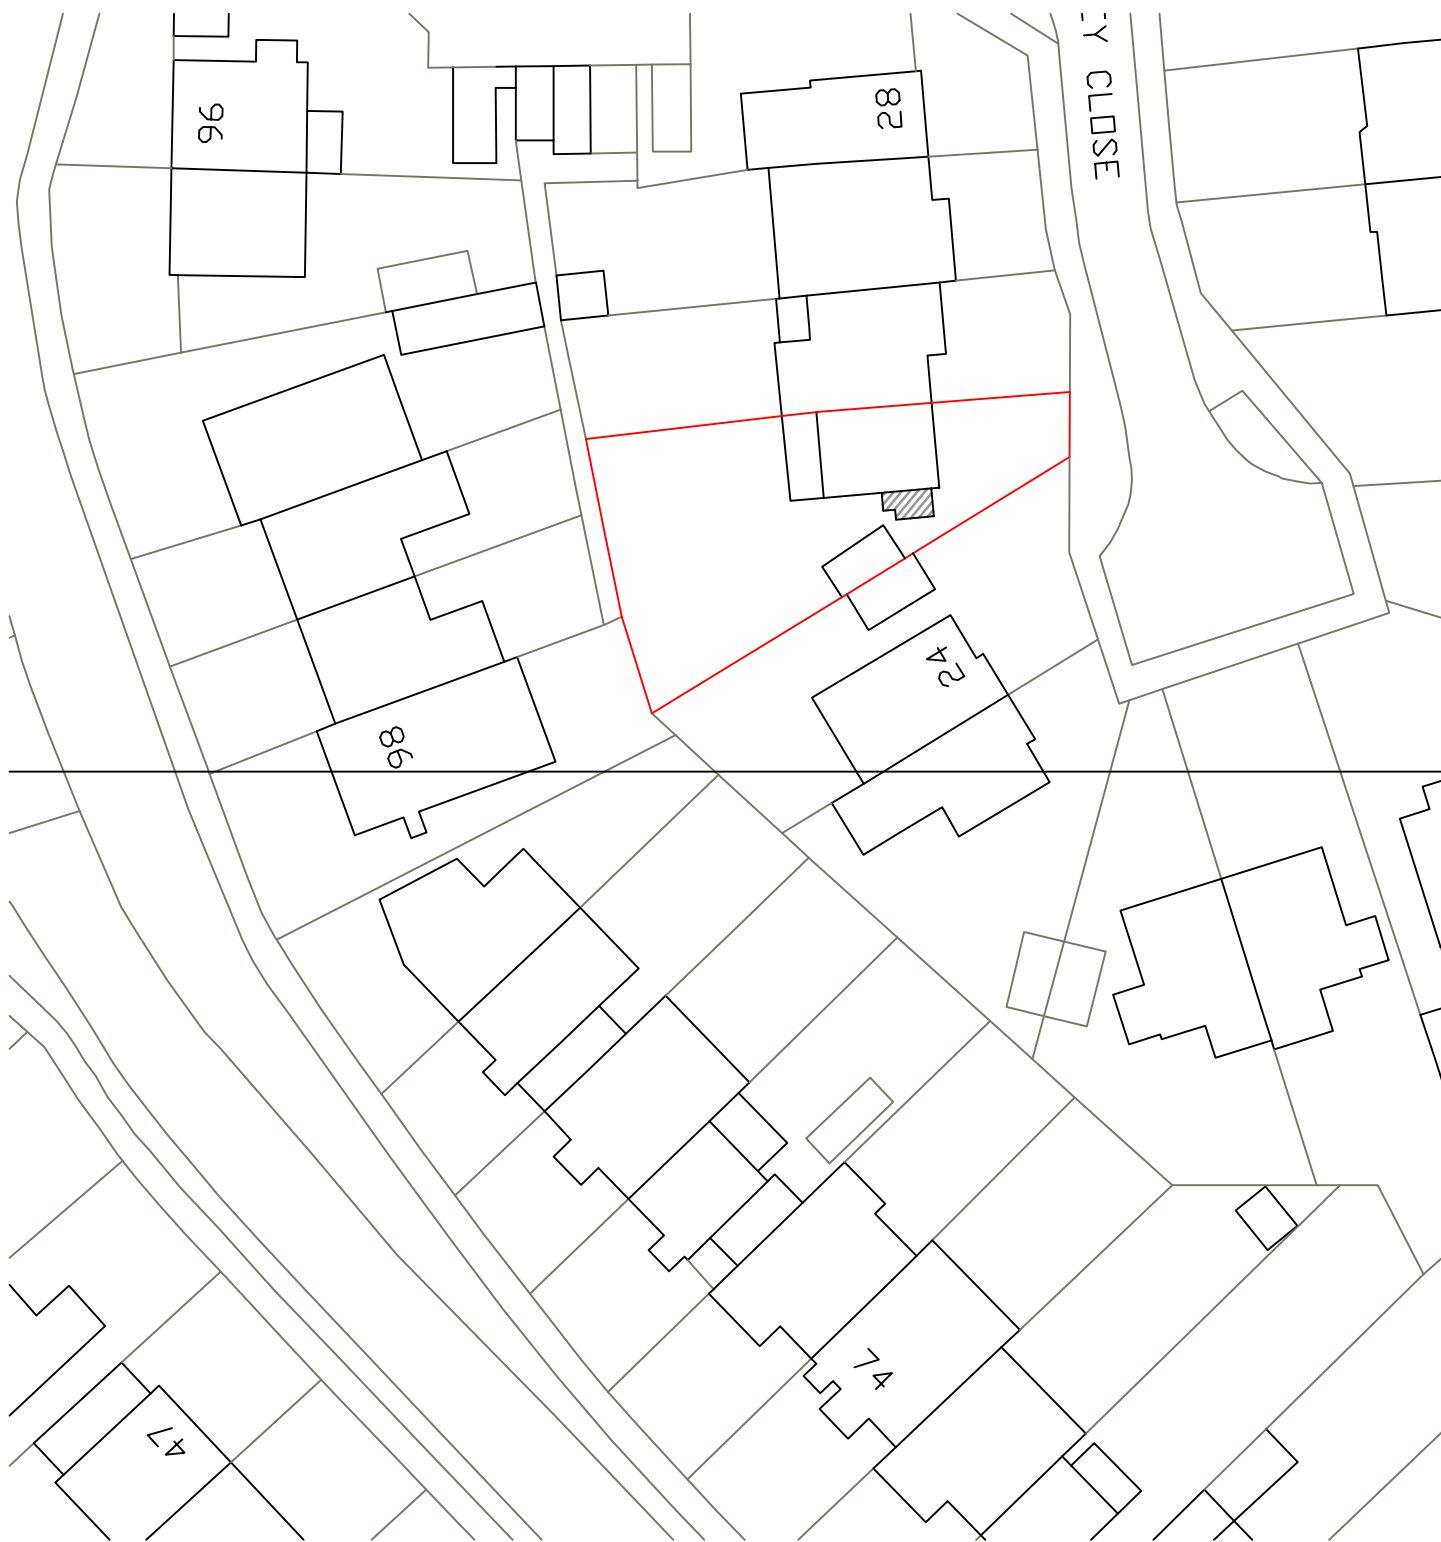


Metres
25 Amberley Close
Littlehampton
Block Plan 1:500
A4 Paper