
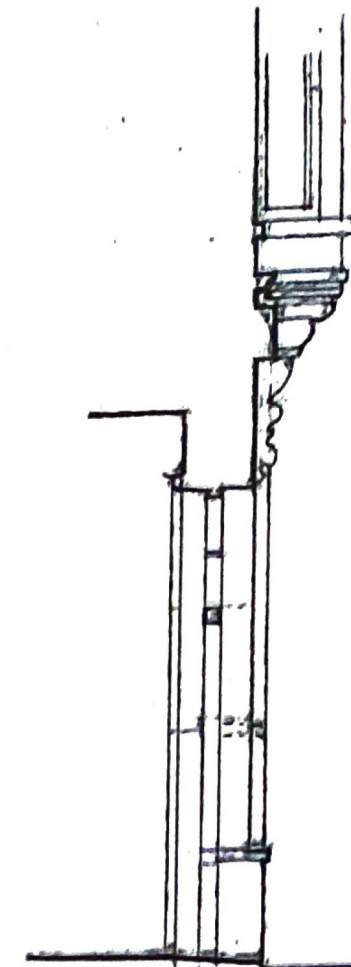


- NOTE:
13. THIS DRAWING IS FOR PLANNING PURPOSES ONLY.
 14. DETAILED SITE INVESTIGATIONS TO BE UNDERTAKEN PRIOR TO ANY WORKS COMMENCING ON SITE
 15. NO STRUCTURAL WORKS TO BE UNDERTAKEN WITHOUT ENGINEERS AGREEMENT
 16. NO WORKS TO COMMENCE PRIOR TO PLANNING CONSENT AND COMPLIANCE WITH PLANNING CONDITIONS

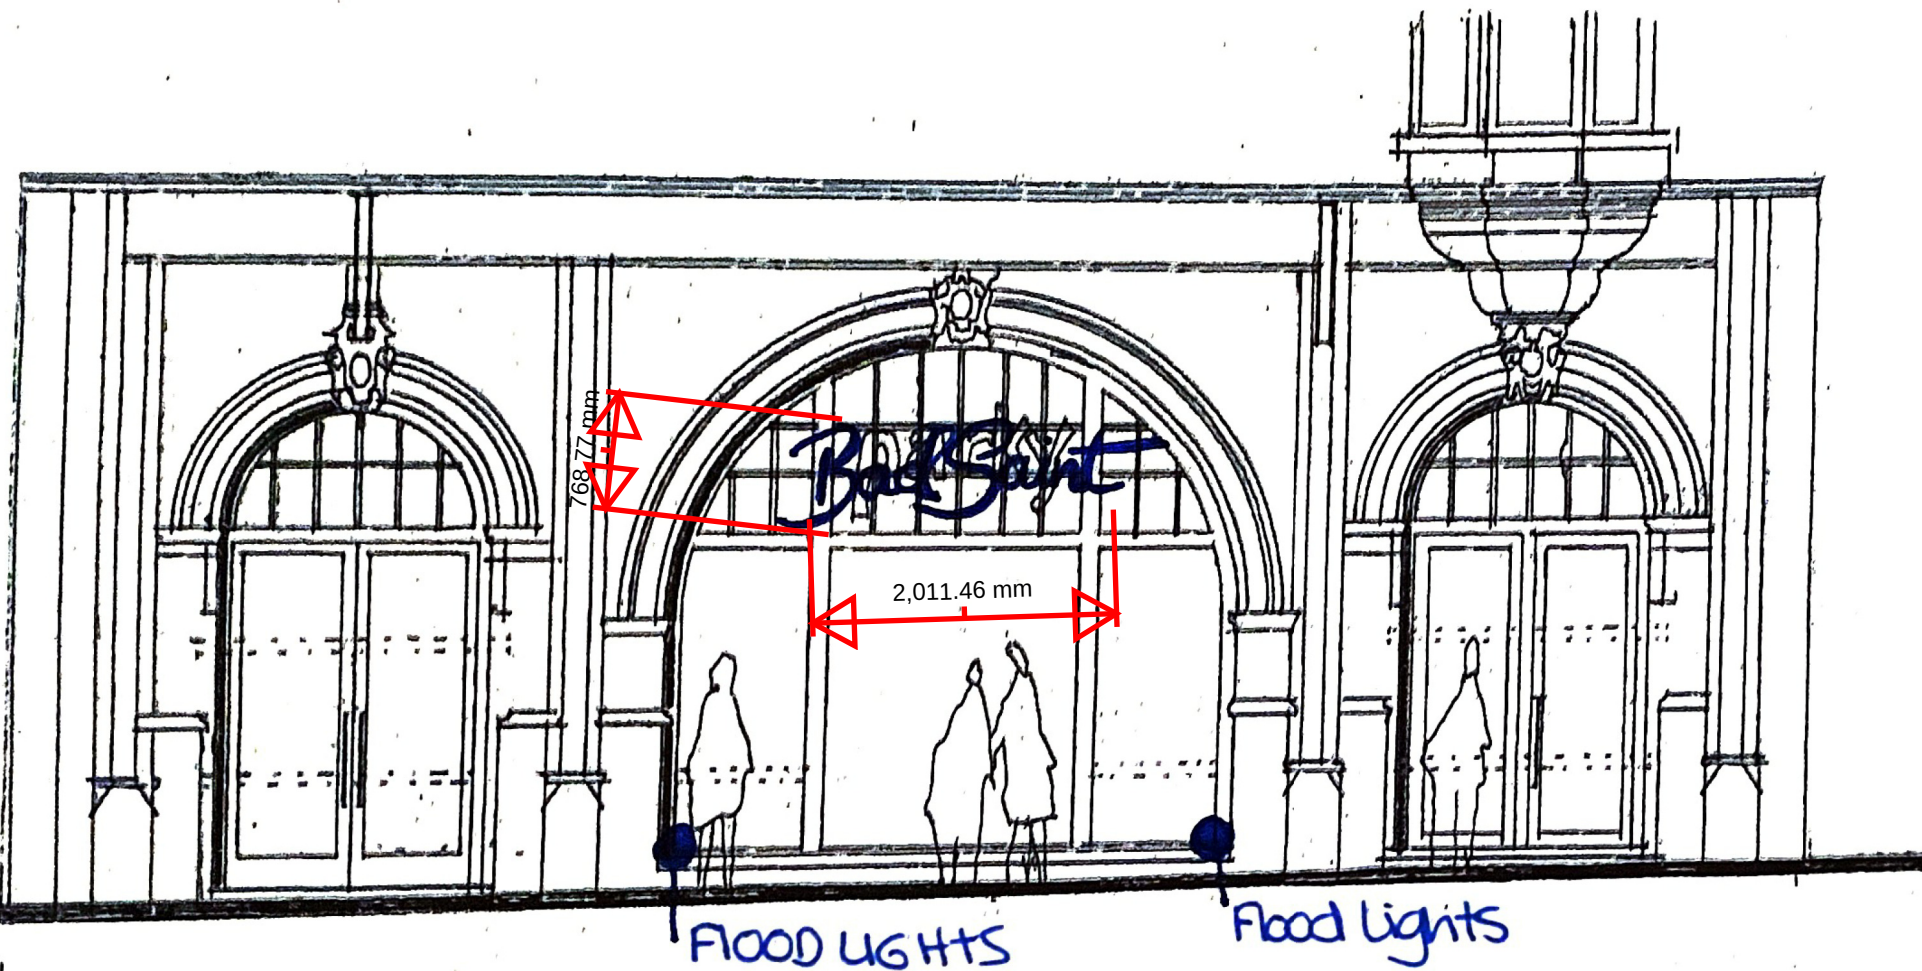

SIGNAGE AND LIGHTING BY FUTURE TENANT

UPPER GLAZING TO BE RETAINED

NEW DOORS AND ENLARGED WINDOWS TO MATCH EXISTING

ALTERATIONS TO STONEWORK TO MATCH EXISTING

SECTION

HIGH STREET SHOPFRONT
 LOWER CILL LINE, ADAPT STONE FACINGS
 TO MATCH EXISTING TO FORM ENLARGED
 SHOP WINDOWS PLUS NEW OR
 RELOCATED DOORS
 FULL DETAILS TO BE AGREED WITH THE
 CONSERVATION OFFICER AFTER
 PLANNING CONSENT

PROPOSED ALTERATIONS TO SHOPFRONT
52 HIGH STREET LITTLEHAMPTON
GRAHAM NICOLLS LTD. BUILDING DESIGN + TECHNOLOGY

M: 07990 522709

SCALE / 1:50 @ A3
DATE / 07.03.2019
DWG No / 040519/TP.04