


St Catherine's Catholic Primary School BN176HL

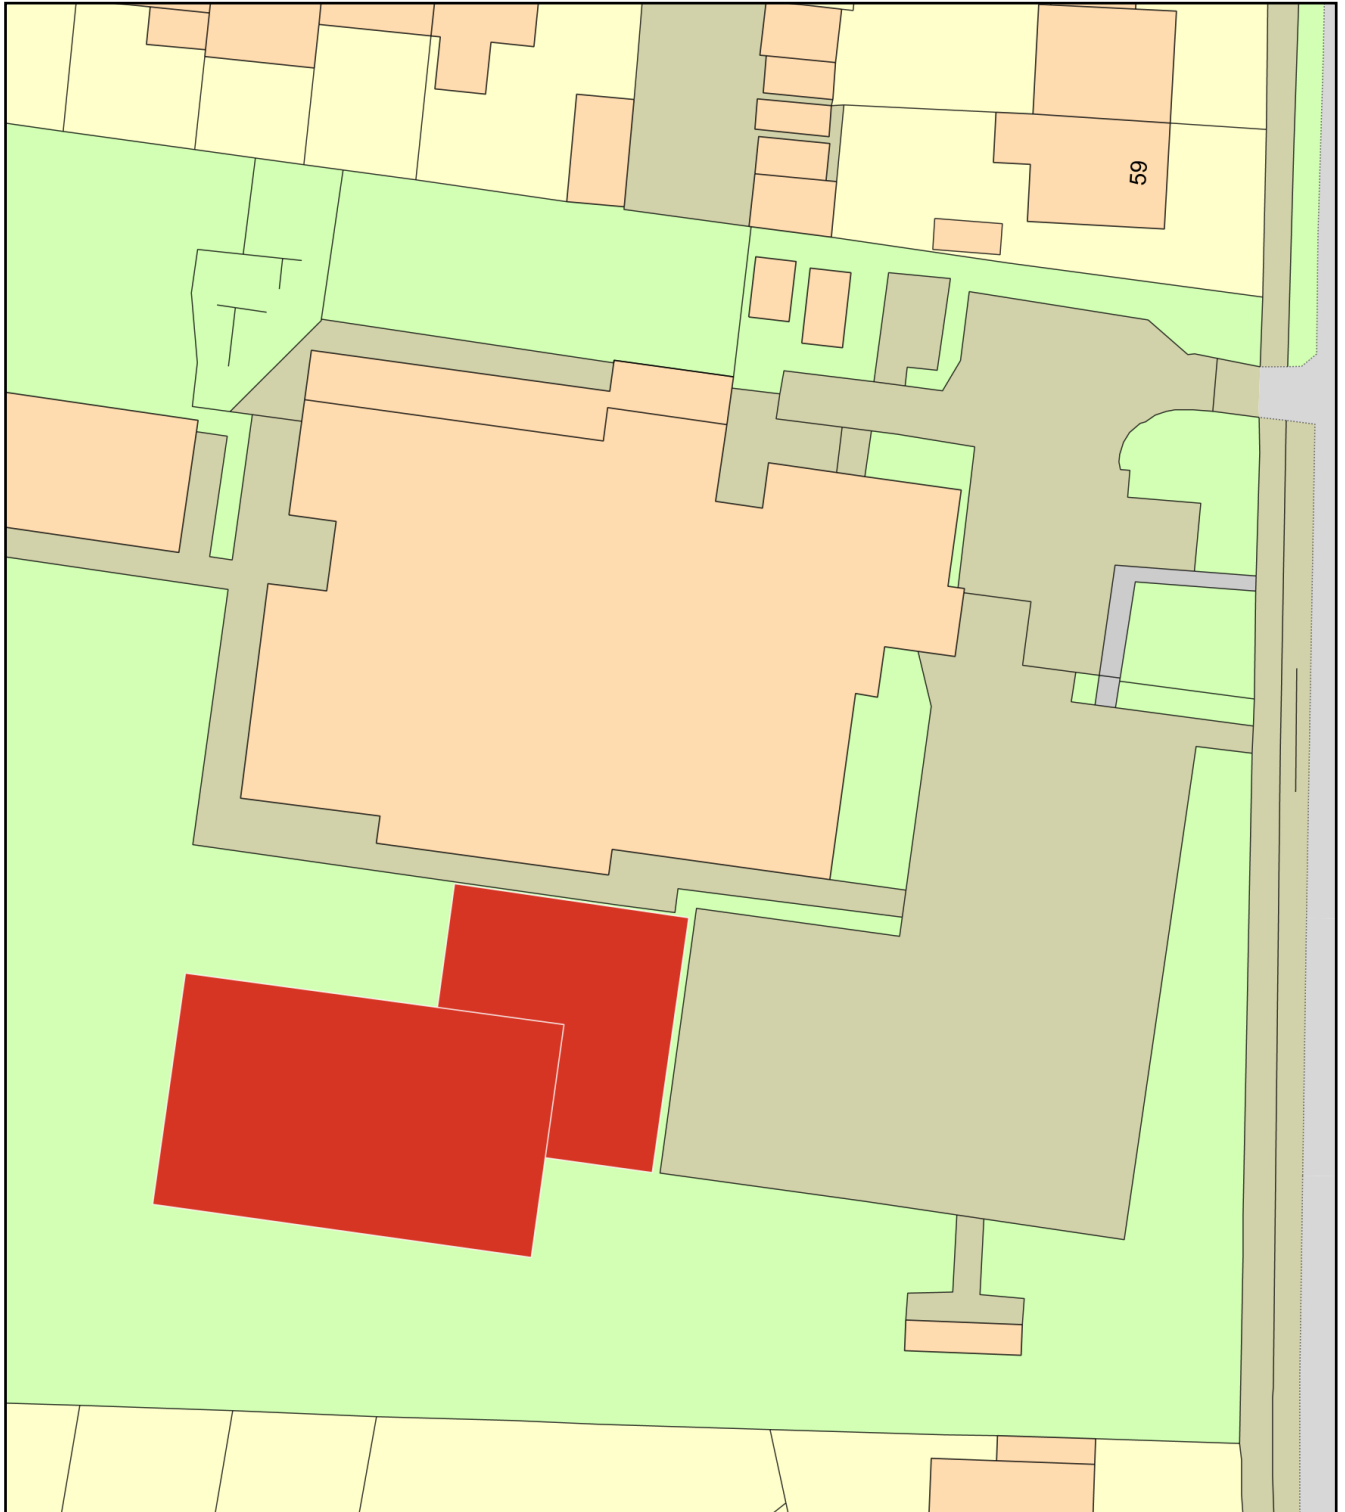

0 20
Metres



Plan Produced for: Arun District Council

Date Produced: 09 Feb 2026

Plan Reference Number: TQRQM26040155402872

Scale: 1:500 @ A4