
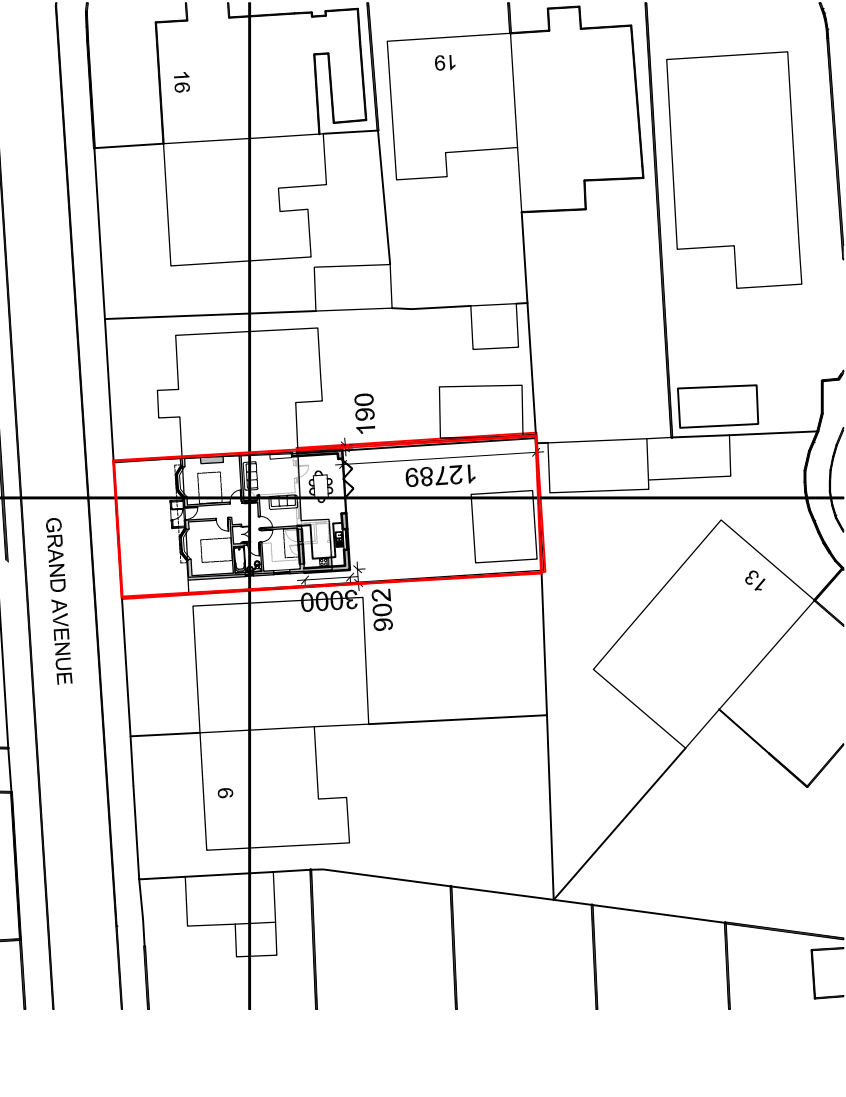



This drawing is to be read in conjunction with all other relevant drawings and specifications. Do not scale from this drawing (Unless for planning purposes). Use figured dimensions only. All levels and dimensions to be checked on site prior to commencement of works on site. All dimensions and dimensions are to be brought to the attention of the Client. Responsibility is accepted for attention and/or deviation from the design without prior knowledge.

Copyright reserved.

This drawing may only be used under licence for the client and location specified in the title block. It may not be copied or disclosed to any other third party without prior written consent.

It is the responsibility of the Client to check legal boundaries are correctly indicated and that relevant Party Wall Notices (usually served via a Surveyor) where required have been served to adjoining neighbours prior to any commencement of works. No responsibility will be held by S. Harvey for any failure in the above.

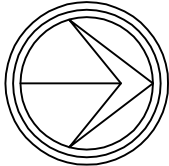

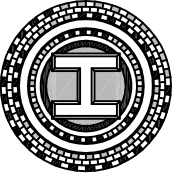PLANNING			
		S. Harvey 2 Greenfield Way, Storrington, West Sussex, RH20 4PY. T: 07833 178649 E: simonharvey@hotmail.com	
Client: Mr & Mrs Merridue		Project: Rear Extension (Permitted Development)	
Address: 10 Grand Avenue, Littlehampton, West Sussex, BN17 7NG		Drawing Title: SITE BLOCK & LOCATION PLAN	
Drawing Number: 23_100		Date: January 2018	
Scale: 1:1250 / 1:500 @ A3		Scale: 1:1250 / 1:500 @ A3	

A - Boundary dimensions added to planners request. 19.04.2018

Revision