
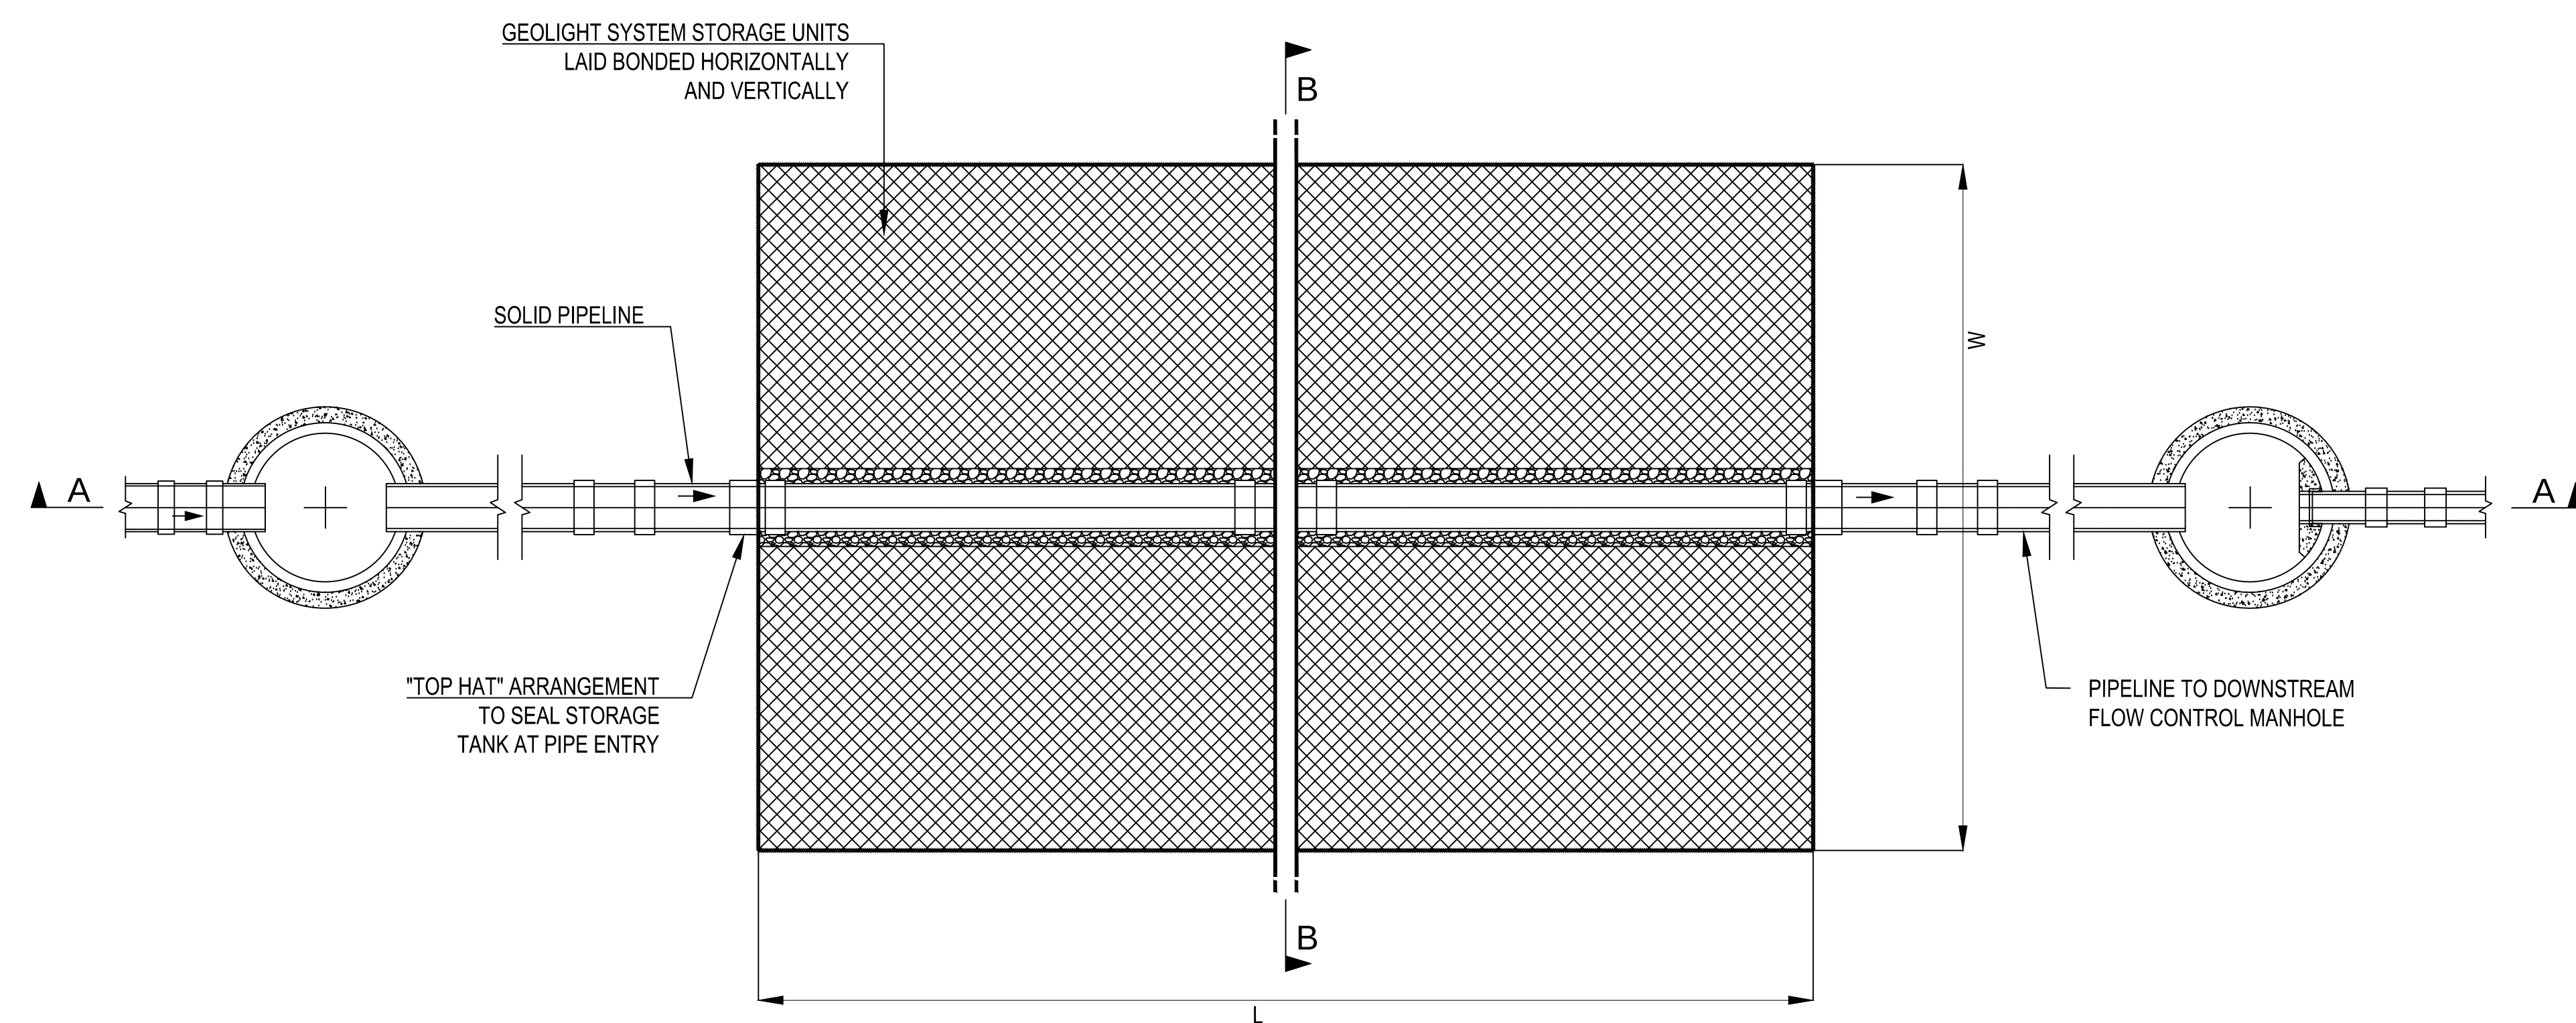
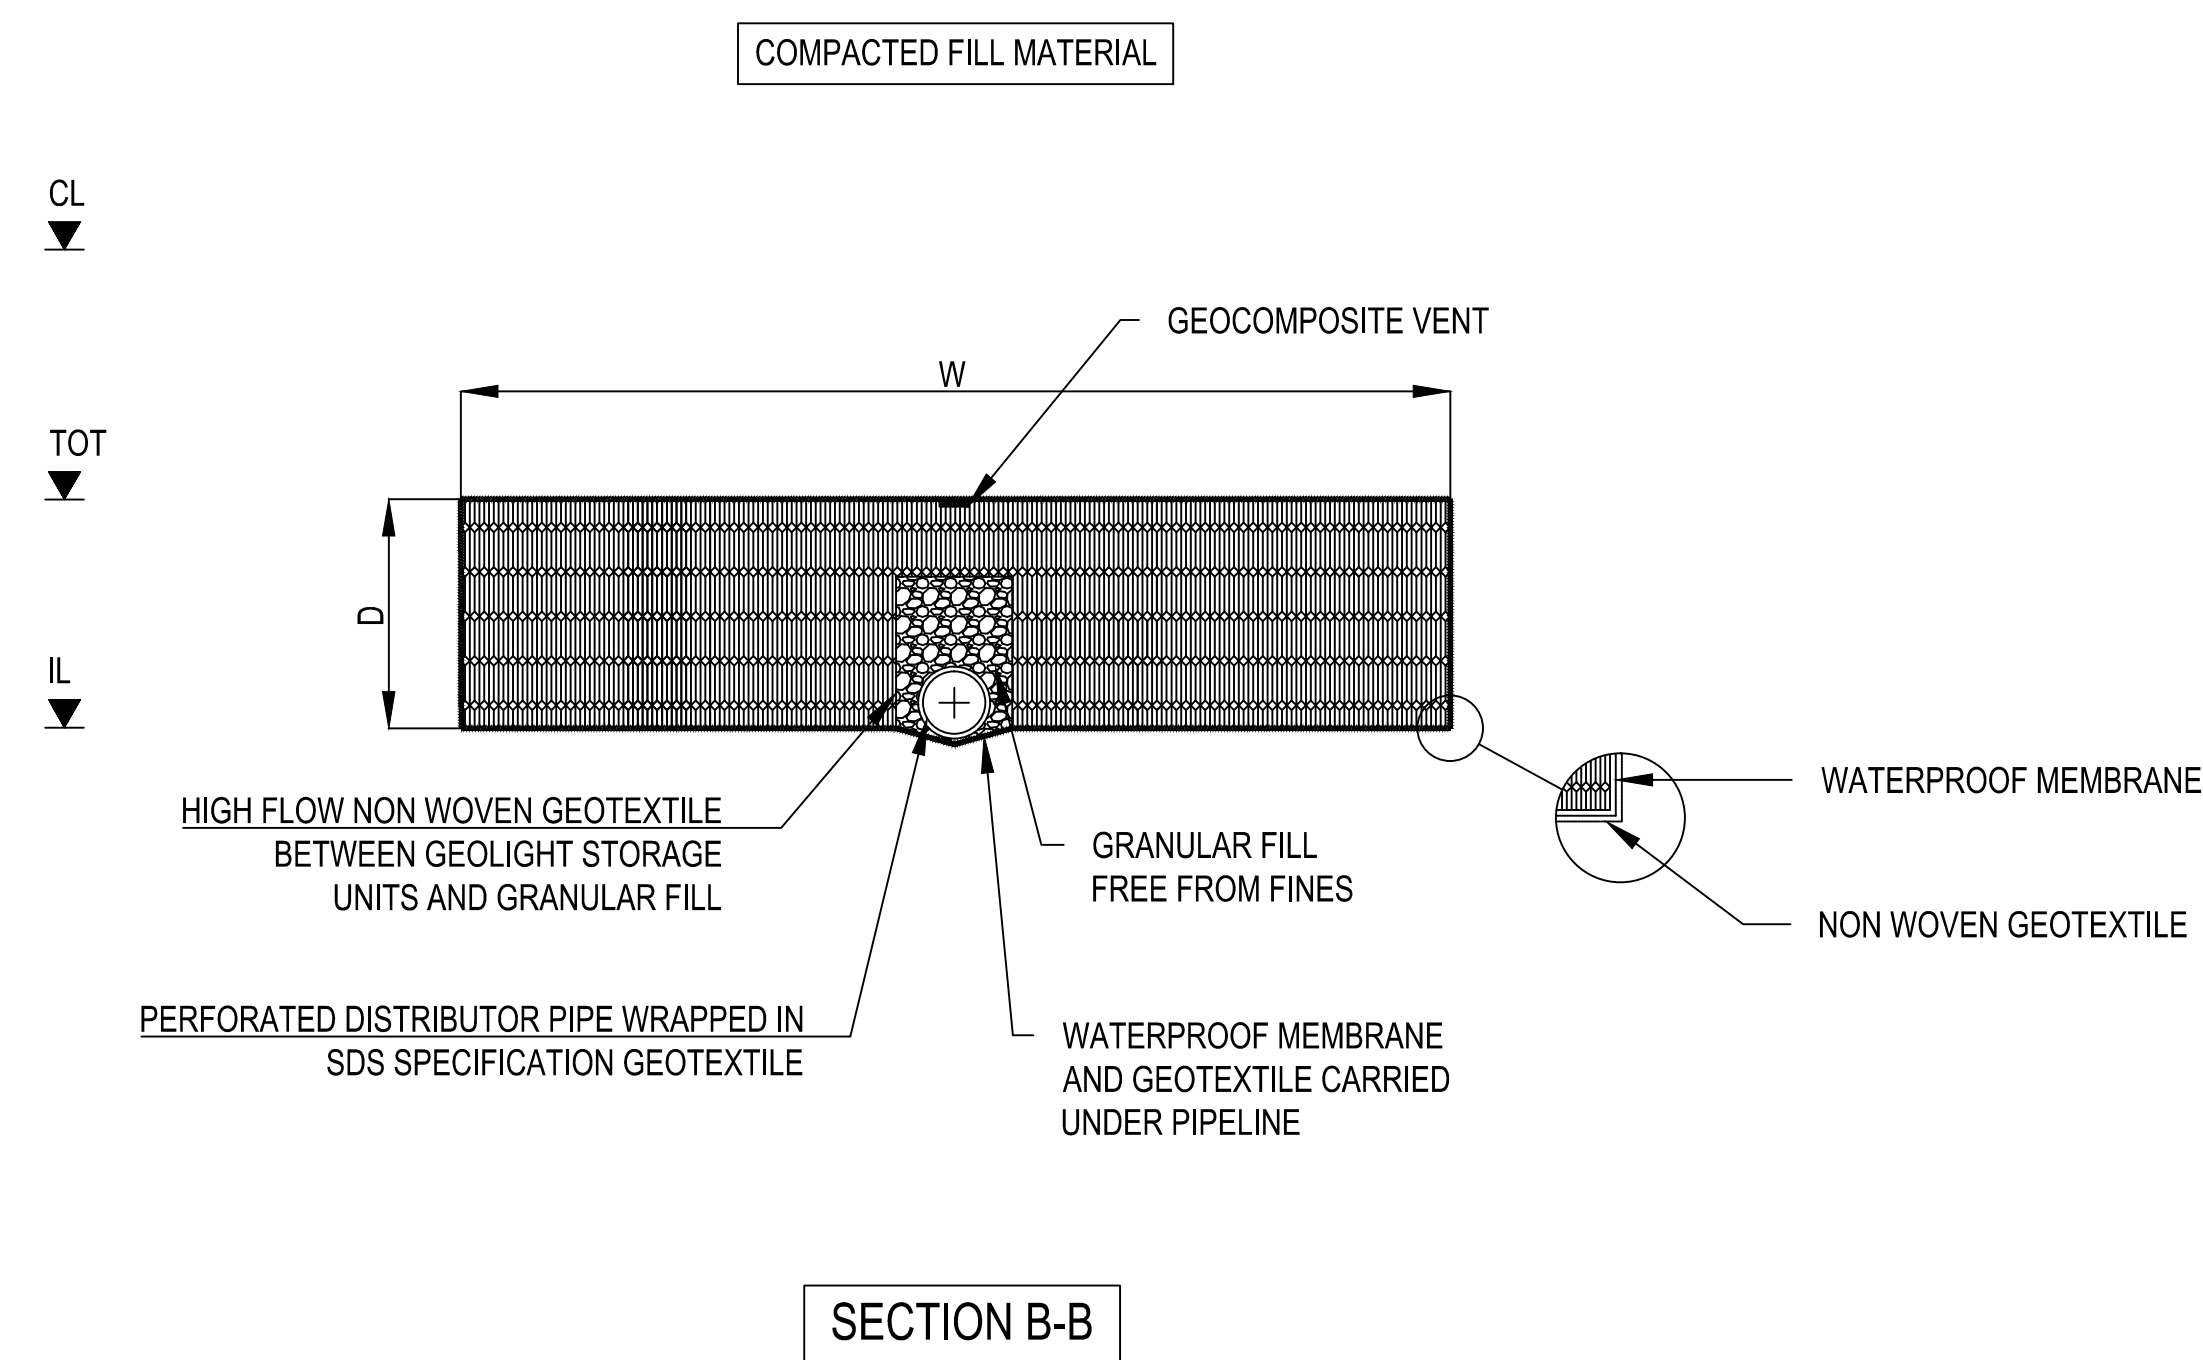


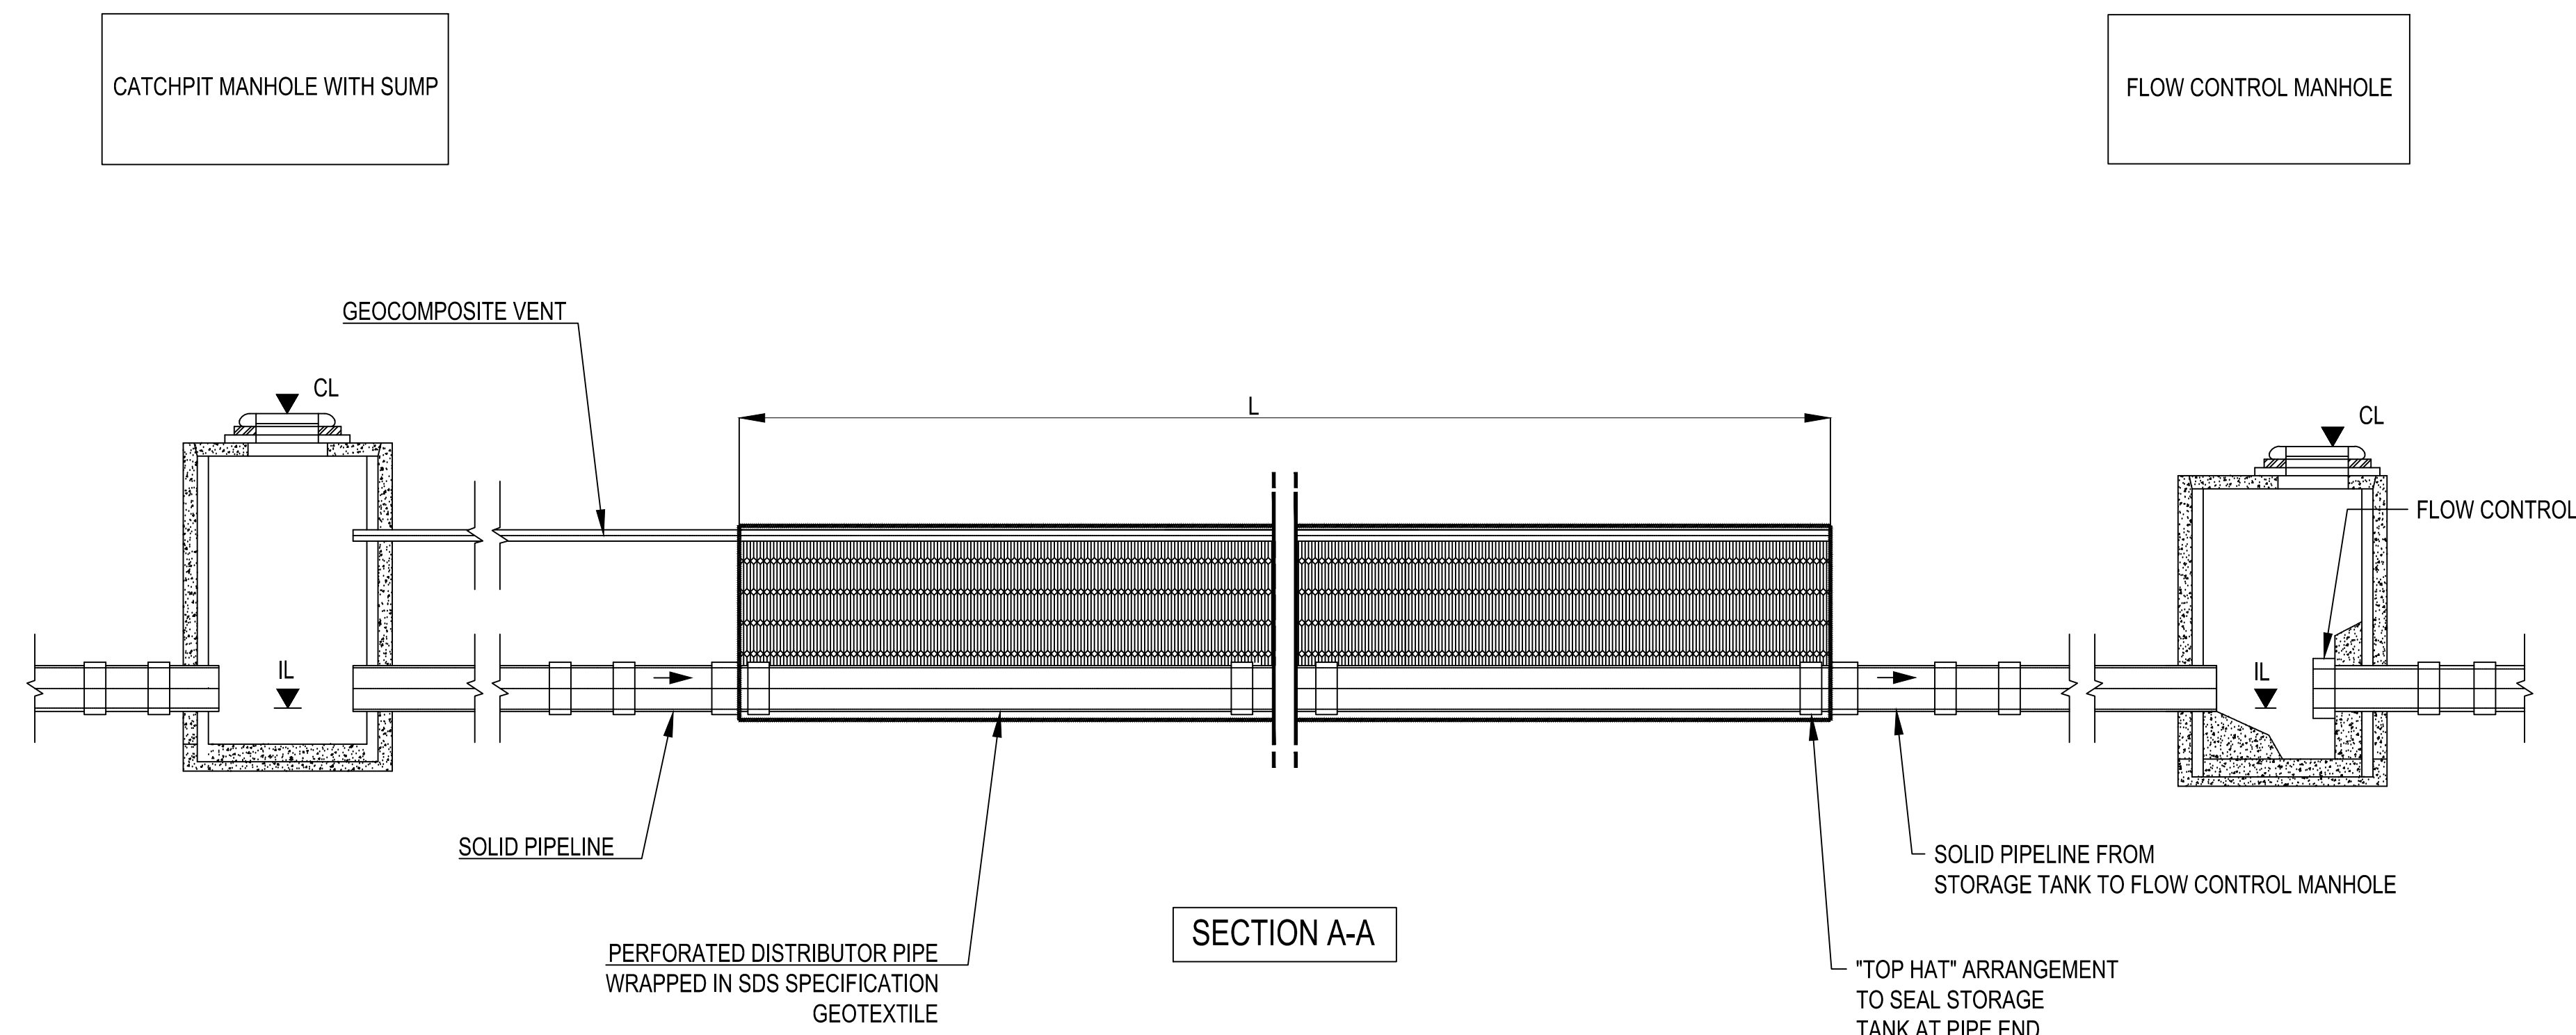

Notes :

This Drawing is to be read in conjunction with all relevant Architect's Engineer's and specialists' drawings and specifications.

Do not scale from this drawing in either paper or digital form. Use written dimensions only.

SDS to leave solid stub only, exiting tank for connection by others.

All external Manholes, Access Points, Junctions & Pipe are shown for guidance only and not part of the SDS program unless otherwise agreed.

ISSUED FOR APPROVAL 06.10.15

Rev Comments Date

Sustainable Drainage Systems Ltd
Clearwater House
Castlemills
Bidlisham
Somerset
BS26 2RE

Tel: 01934 751303
Fax: 01934 751314
Web: www.sdslimited.com



Project

-

Client

-

Title

ONLINE ATTENUATION TANK,
BRIDGED, STANDARD DETAIL

Scale

NTS

Date

06.10.15

Drawn

SP

Checked By

SP

Rev

-

Drawing No

FOR GUIDANCE ONLY