





KEY PLAN

NOTES

- All dimensions are to be checked on site before the commencement of works. Any discrepancies are to be reported to the Architect & Engineer for verification. Figured dimensions only are to be taken from this drawing.
- The DWG file is issued for the purposes of coordination only and do not represent formal drawing issue and are not to be reprinted in any form. Formal issue of drawings is via DWF, Adobe PDF files and/or hard copies and their associated information issue sheets.
- Note that all care has been taken with the export of DWG files and their content, but we recommend that you make due dimensional checks before using any DWG file information. Any errors found are to be reported to Hydrock immediately.

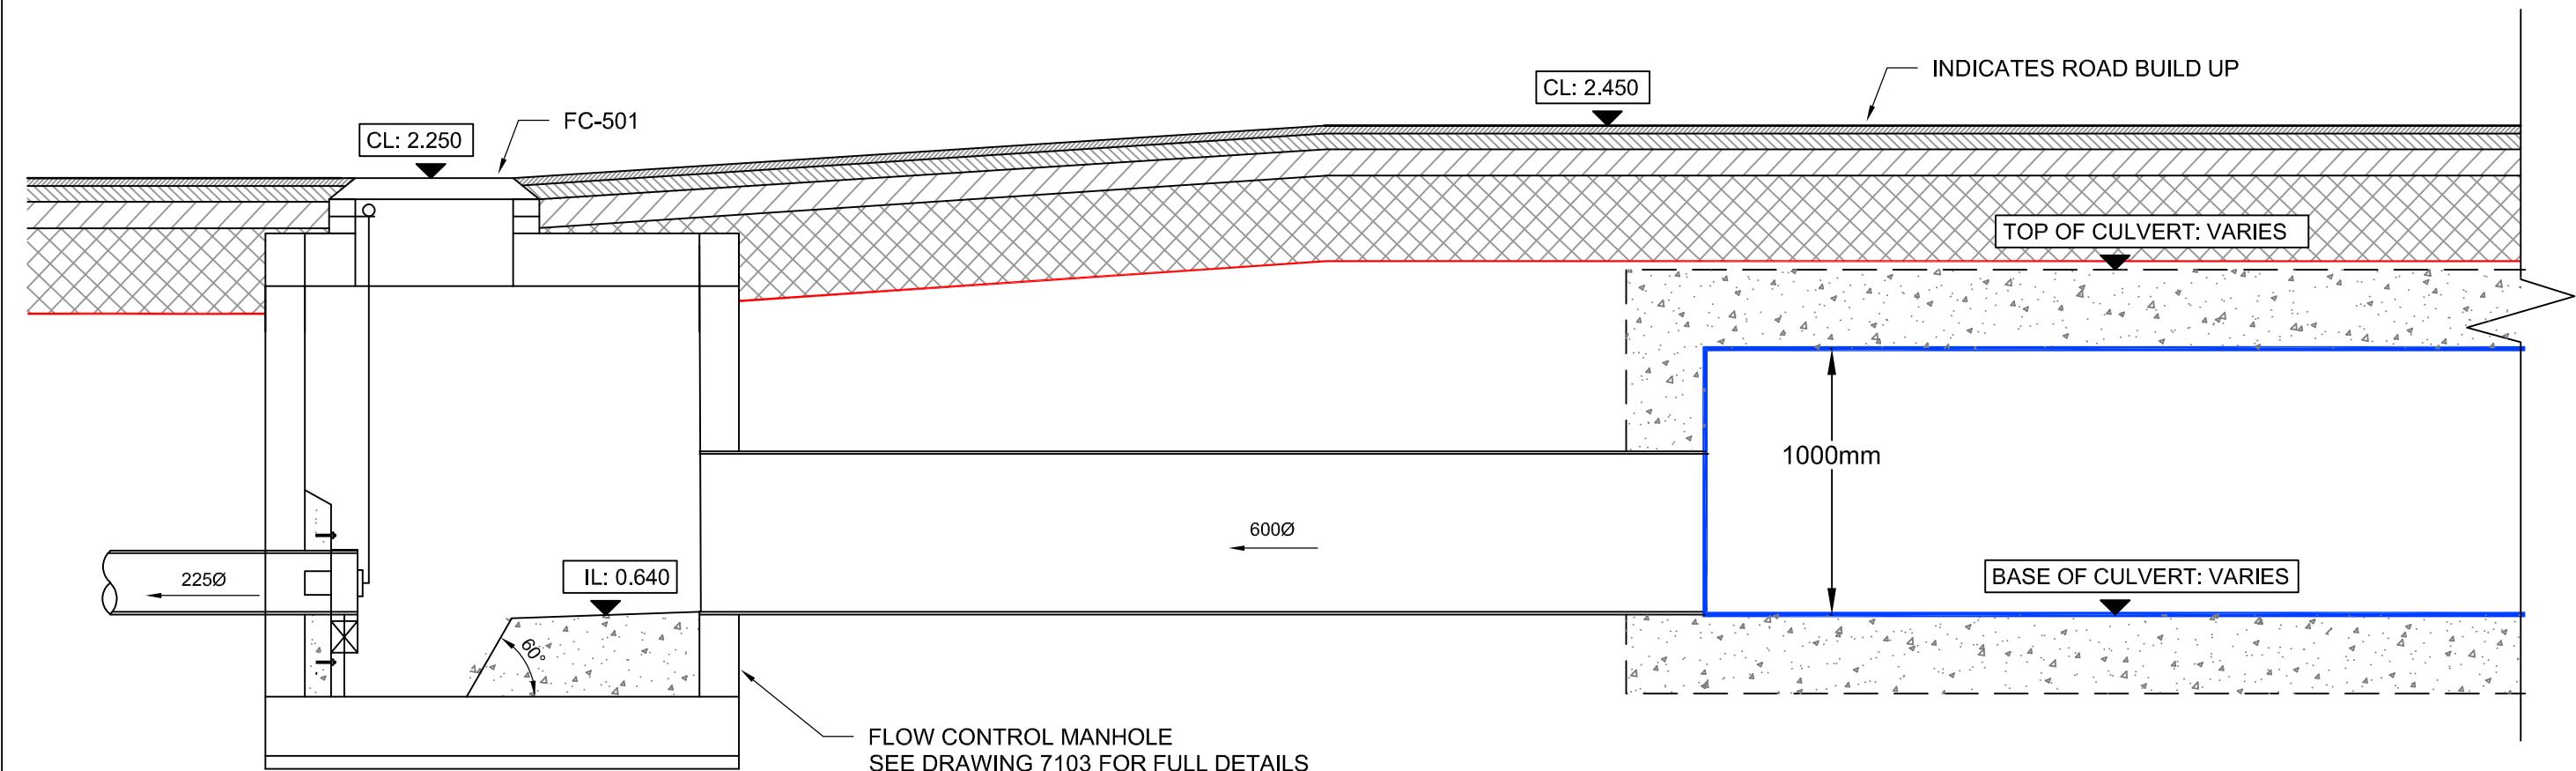


SECTION 3-3
SECTION THROUGH CULVERT
SCALE 1:25

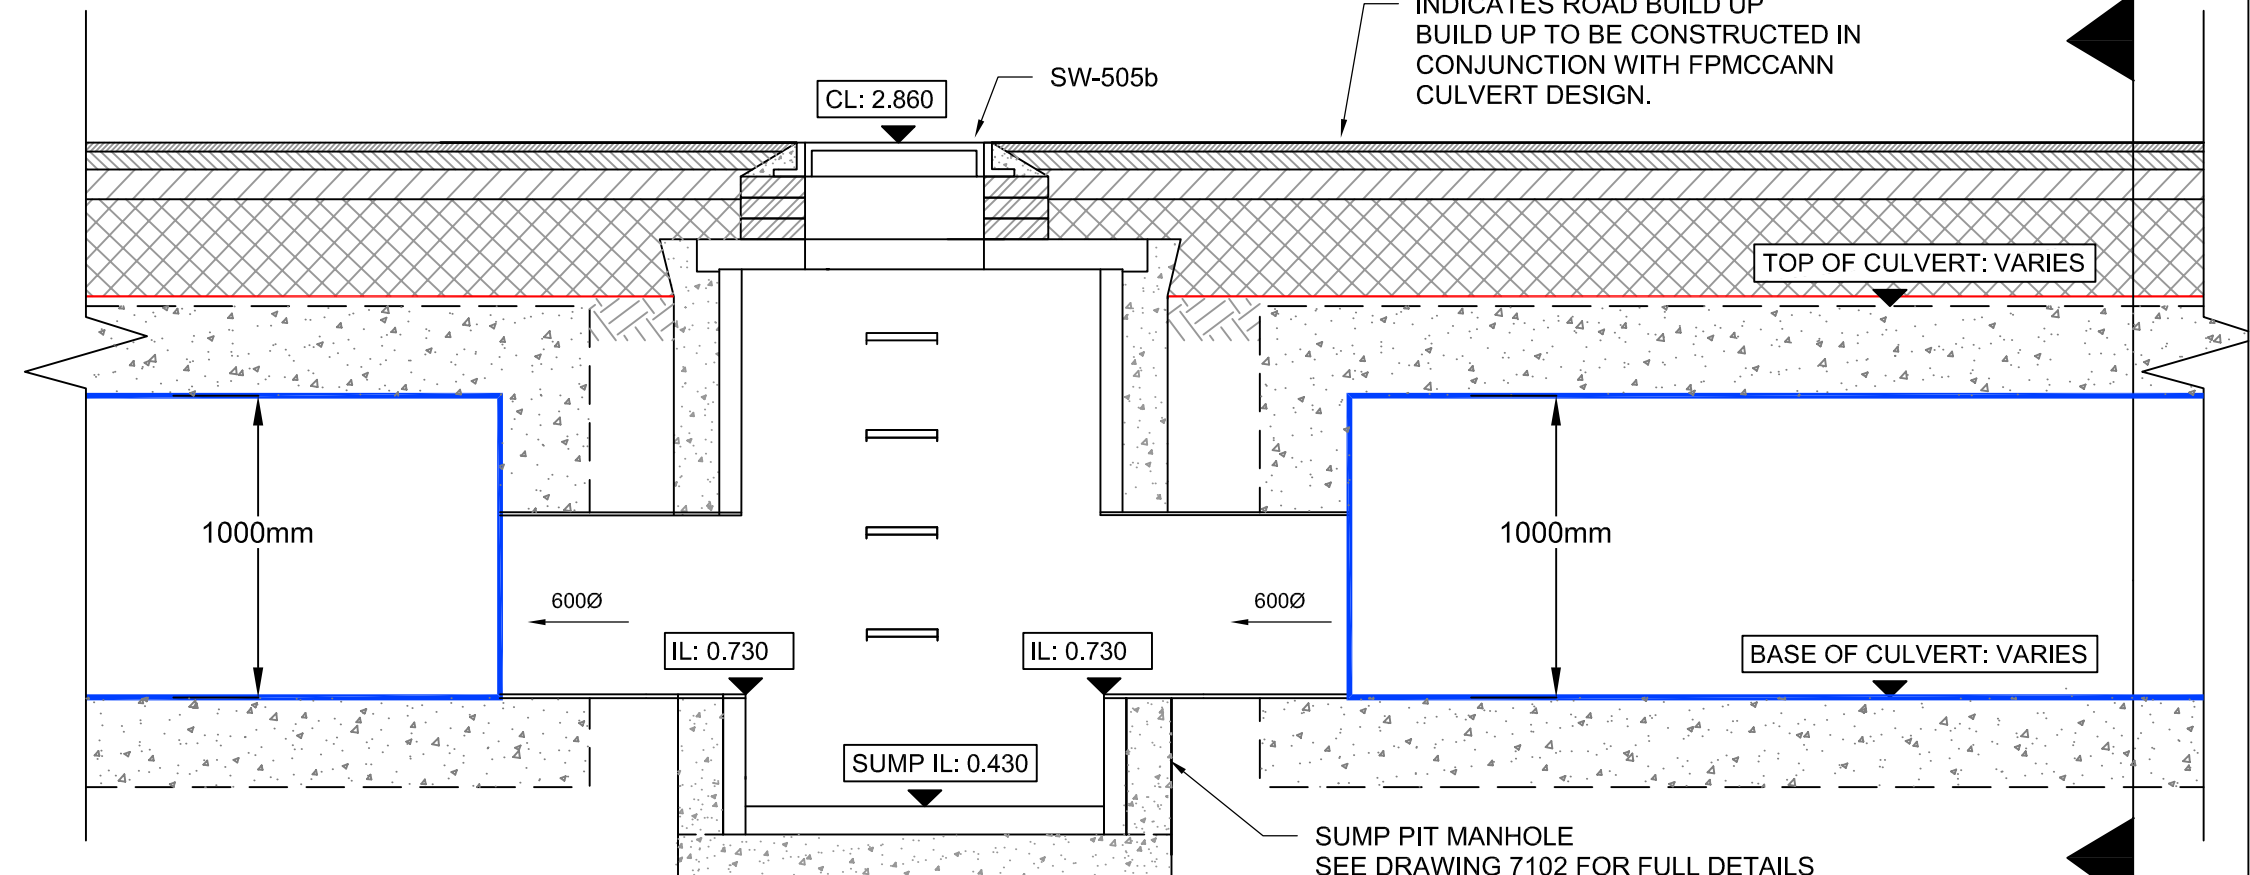



SECTION 4-4
SECTION THROUGH CULVERT
SCALE 1:25

SEE BELOW FOR CROSS SECTION THROUGH CULVERT

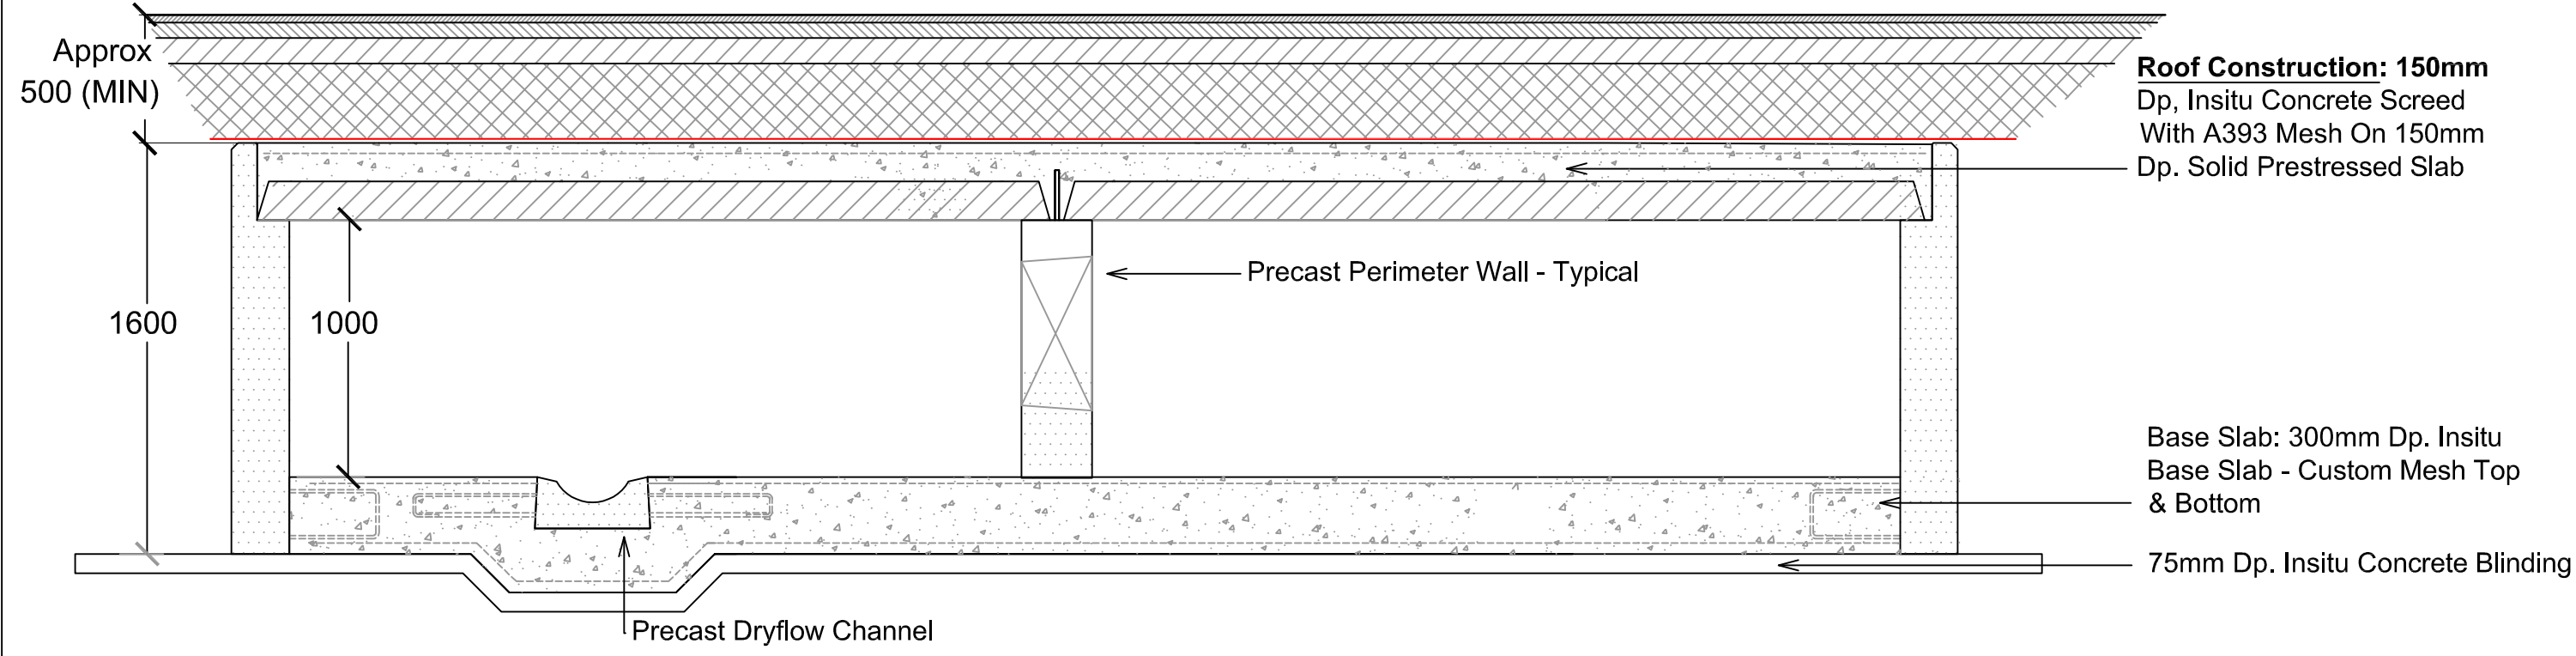

CULVERT CROSS SECTION
DETAIL FROM FPMCCANN
SCALE 1:20
(REFER TO C-7020 FOR LOCATION)

NOTE:
TO BE DESIGNED ACCORDING TO CARLOW
CONCRETE DETAILS AND SPECIFICATIONS

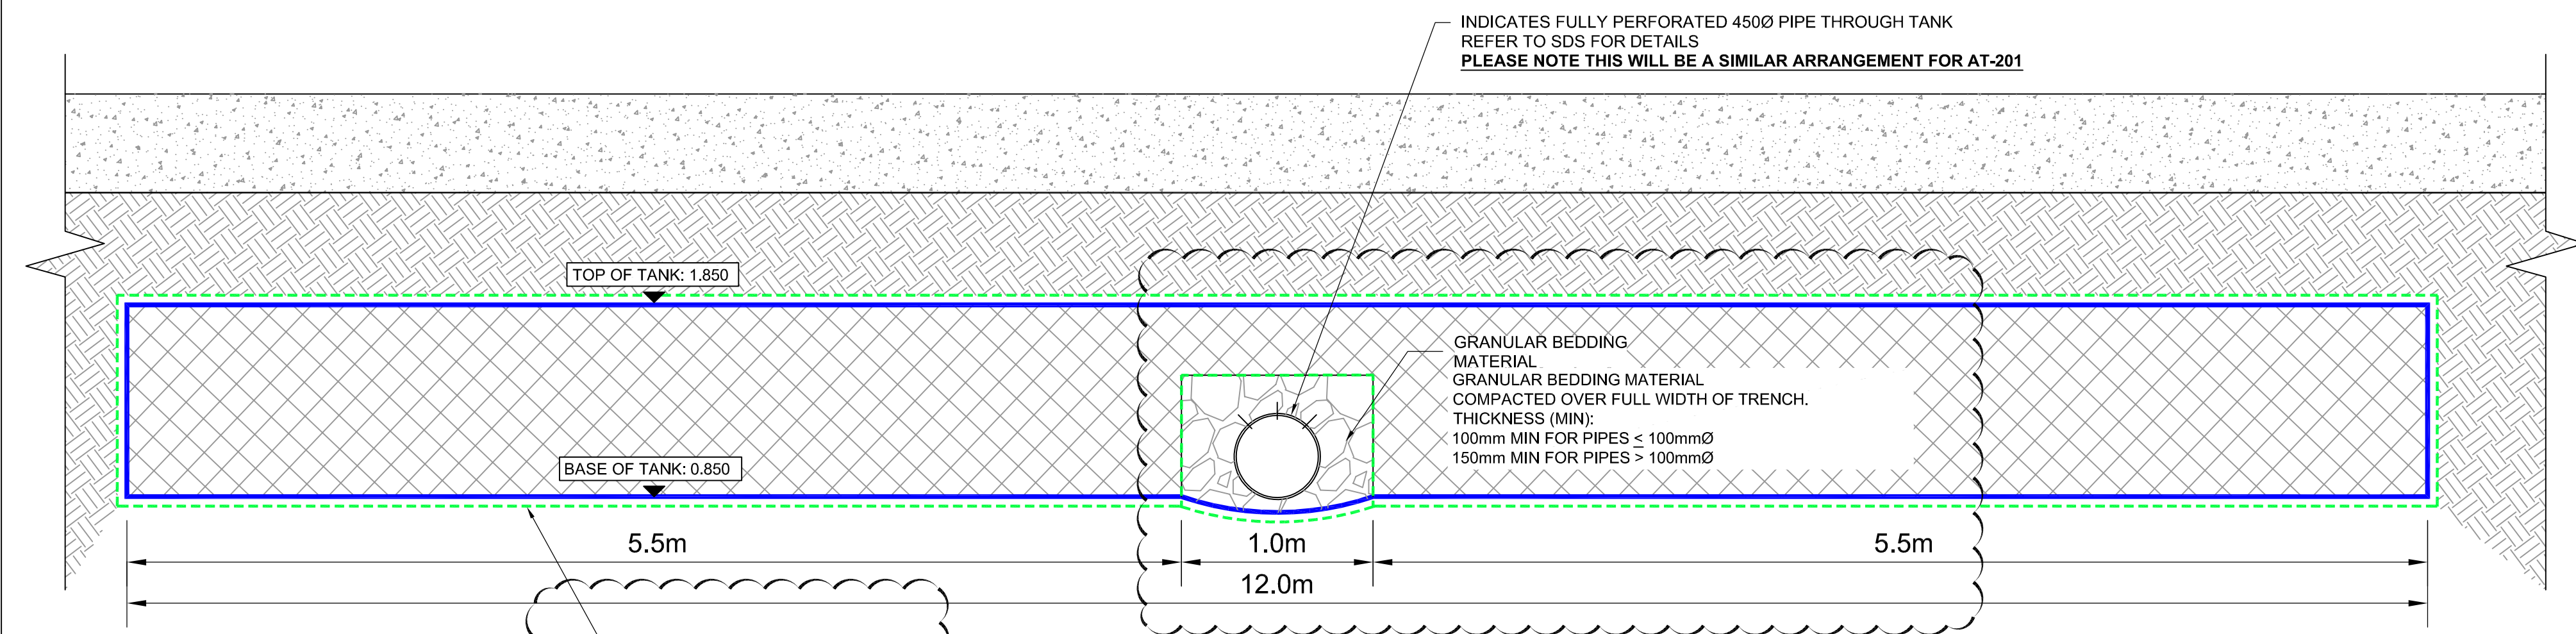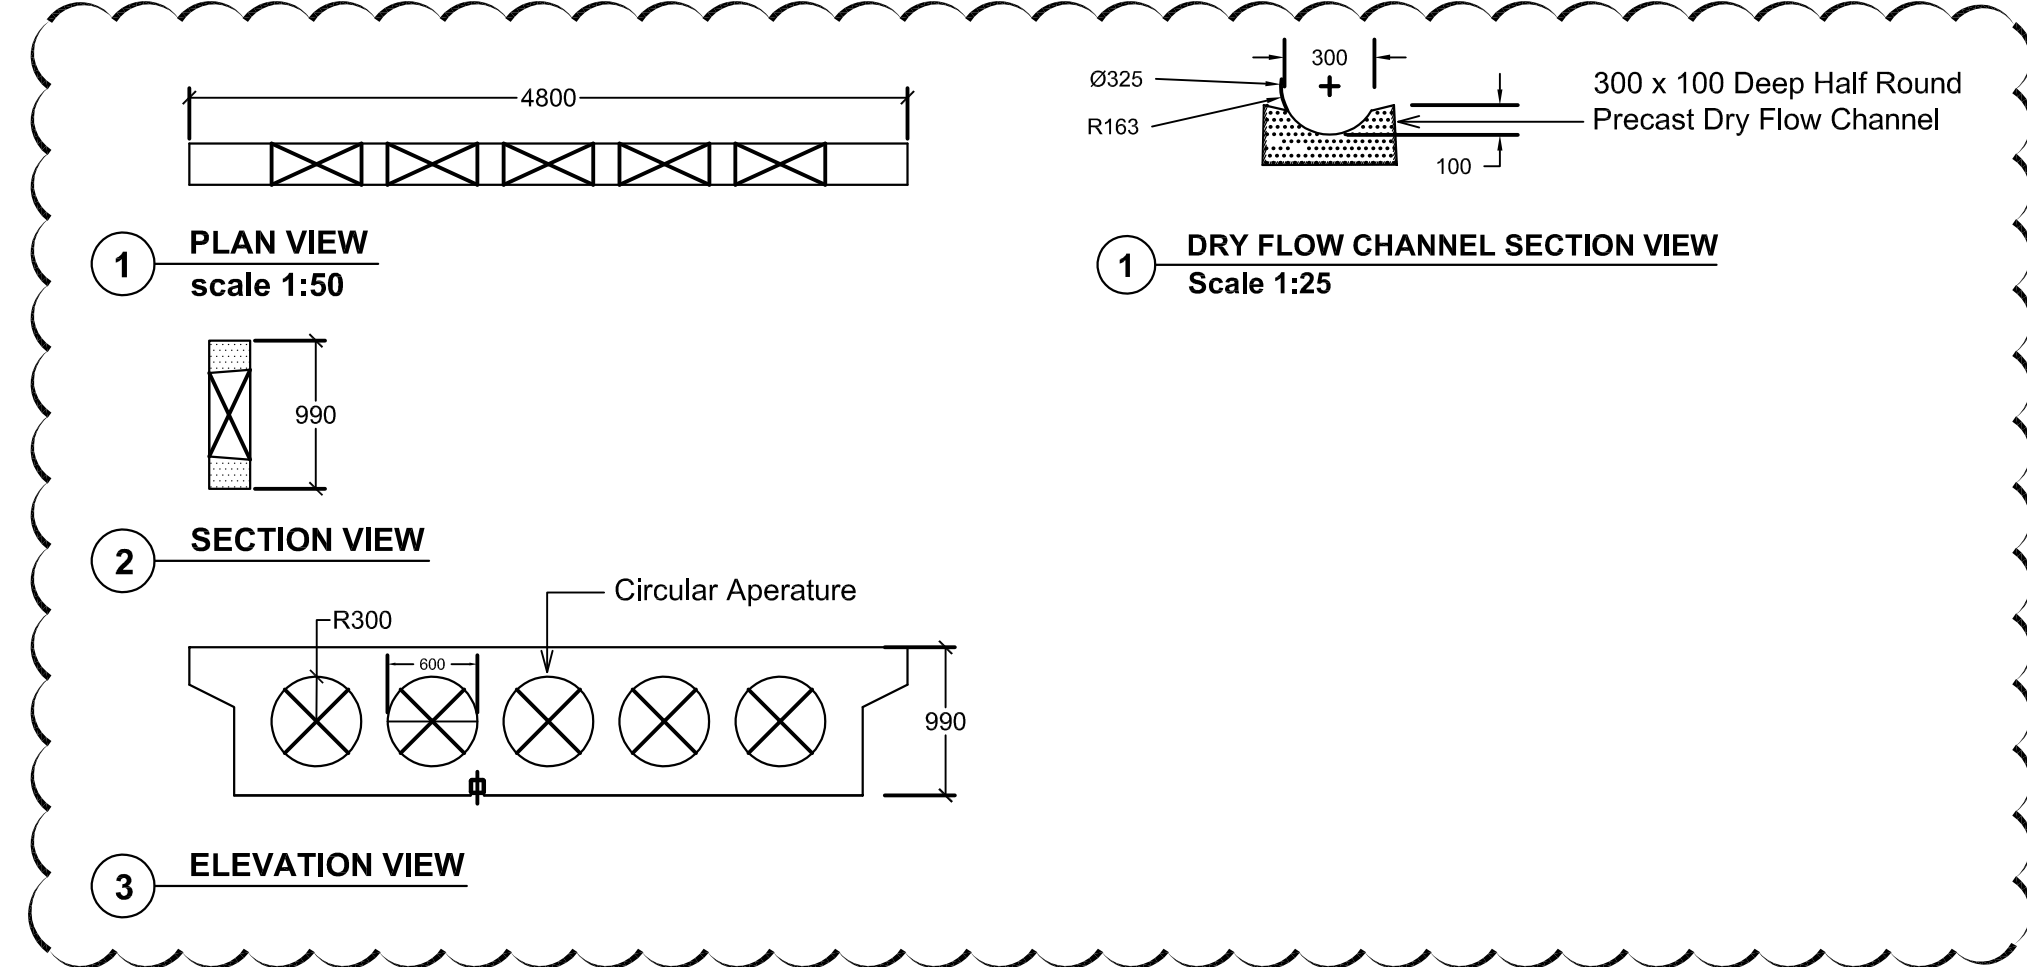

SECTION 5-5
CROSS SECTION THROUGH AT-202
SCALE 1:25
(REFER TO C-7010 FOR LOCATION)

NOTE:
TO BE DESIGNED ACCORDING TO SDS
DETAILS AND SPECIFICATIONS

P09	ISSUED FOR CONTRACT	D. GALLIMORE	15/05/20	D. GALLIMORE	15/05/20	M. GRIFFIN	15/05/20
P08	ISSUED FOR CONTRACT	R. HUNT	13/03/20	D. GALLIMORE	13/03/20	M. GRIFFIN	13/03/20
P07	CULVERT REVISED	D. GALLIMORE	25/02/20	M. GRIFFIN	25/02/20	M. GRIFFIN	25/02/20
P06	REVISED AS CLOUDED	D. GALLIMORE	13/12/19	M. GRIFFIN	13/12/19	M. GRIFFIN	13/12/19
P05	REVISED FOLLOWING COMMENTS (CLOUDED)	D. GALLIMORE	22/11/19	M. GRIFFIN	22/11/19	M. GRIFFIN	22/11/19
P04	REVISED FOLLOWING COMMENTS (CLOUDED)	D. GALLIMORE	22/11/19	M. GRIFFIN	22/11/19	M. GRIFFIN	22/11/19
P03	REVISED FOLLOWING COMMENTS (CLOUDED)	D. GALLIMORE	20/11/19	M. GRIFFIN	20/11/19	M. GRIFFIN	20/11/19
P02	ISSUED FOR TENDER	D. GALLIMORE	15/11/19	M. GRIFFIN	15/11/19	M. GRIFFIN	15/11/19
P01	ISSUED FOR TENDER	D. GALLIMORE	06/11/19	M. GRIFFIN	06/11/19	M. GRIFFIN	06/11/19
REV	REVISION NOTES/COMMENTS	DRAWN BY	DATE	CHECKED BY	DATE	APPROVED BY	DATE

Merchants' House North
Wapping Road
Bristol
BS1 4BW
T: +44 (0)117 945 9225
e: bristolcentral@hydrock.com

CLIENT

LANDLINK ESTATES

PROJECT

SALTBOX
BOGNOR REGIS

TITLE

DRAINAGE DETAILS
SHEET 5

HYDROCK PROJECT NO. C-13319-C	SCALE @ A1 AS SHOWN
STATUS DESCRIPTION ISSUED FOR CONTRACT	STATUS D2
DRAWING NO. (PROJECT CODE-ORIGINATOR-ZONE-LEVEL-TYPE-ROLE-NUMBER) SAL-HYD-00-ZZ-DR-C-7104	REVISION P09