ARUN DISTRICT COUNCIL LU/930/20/DOC

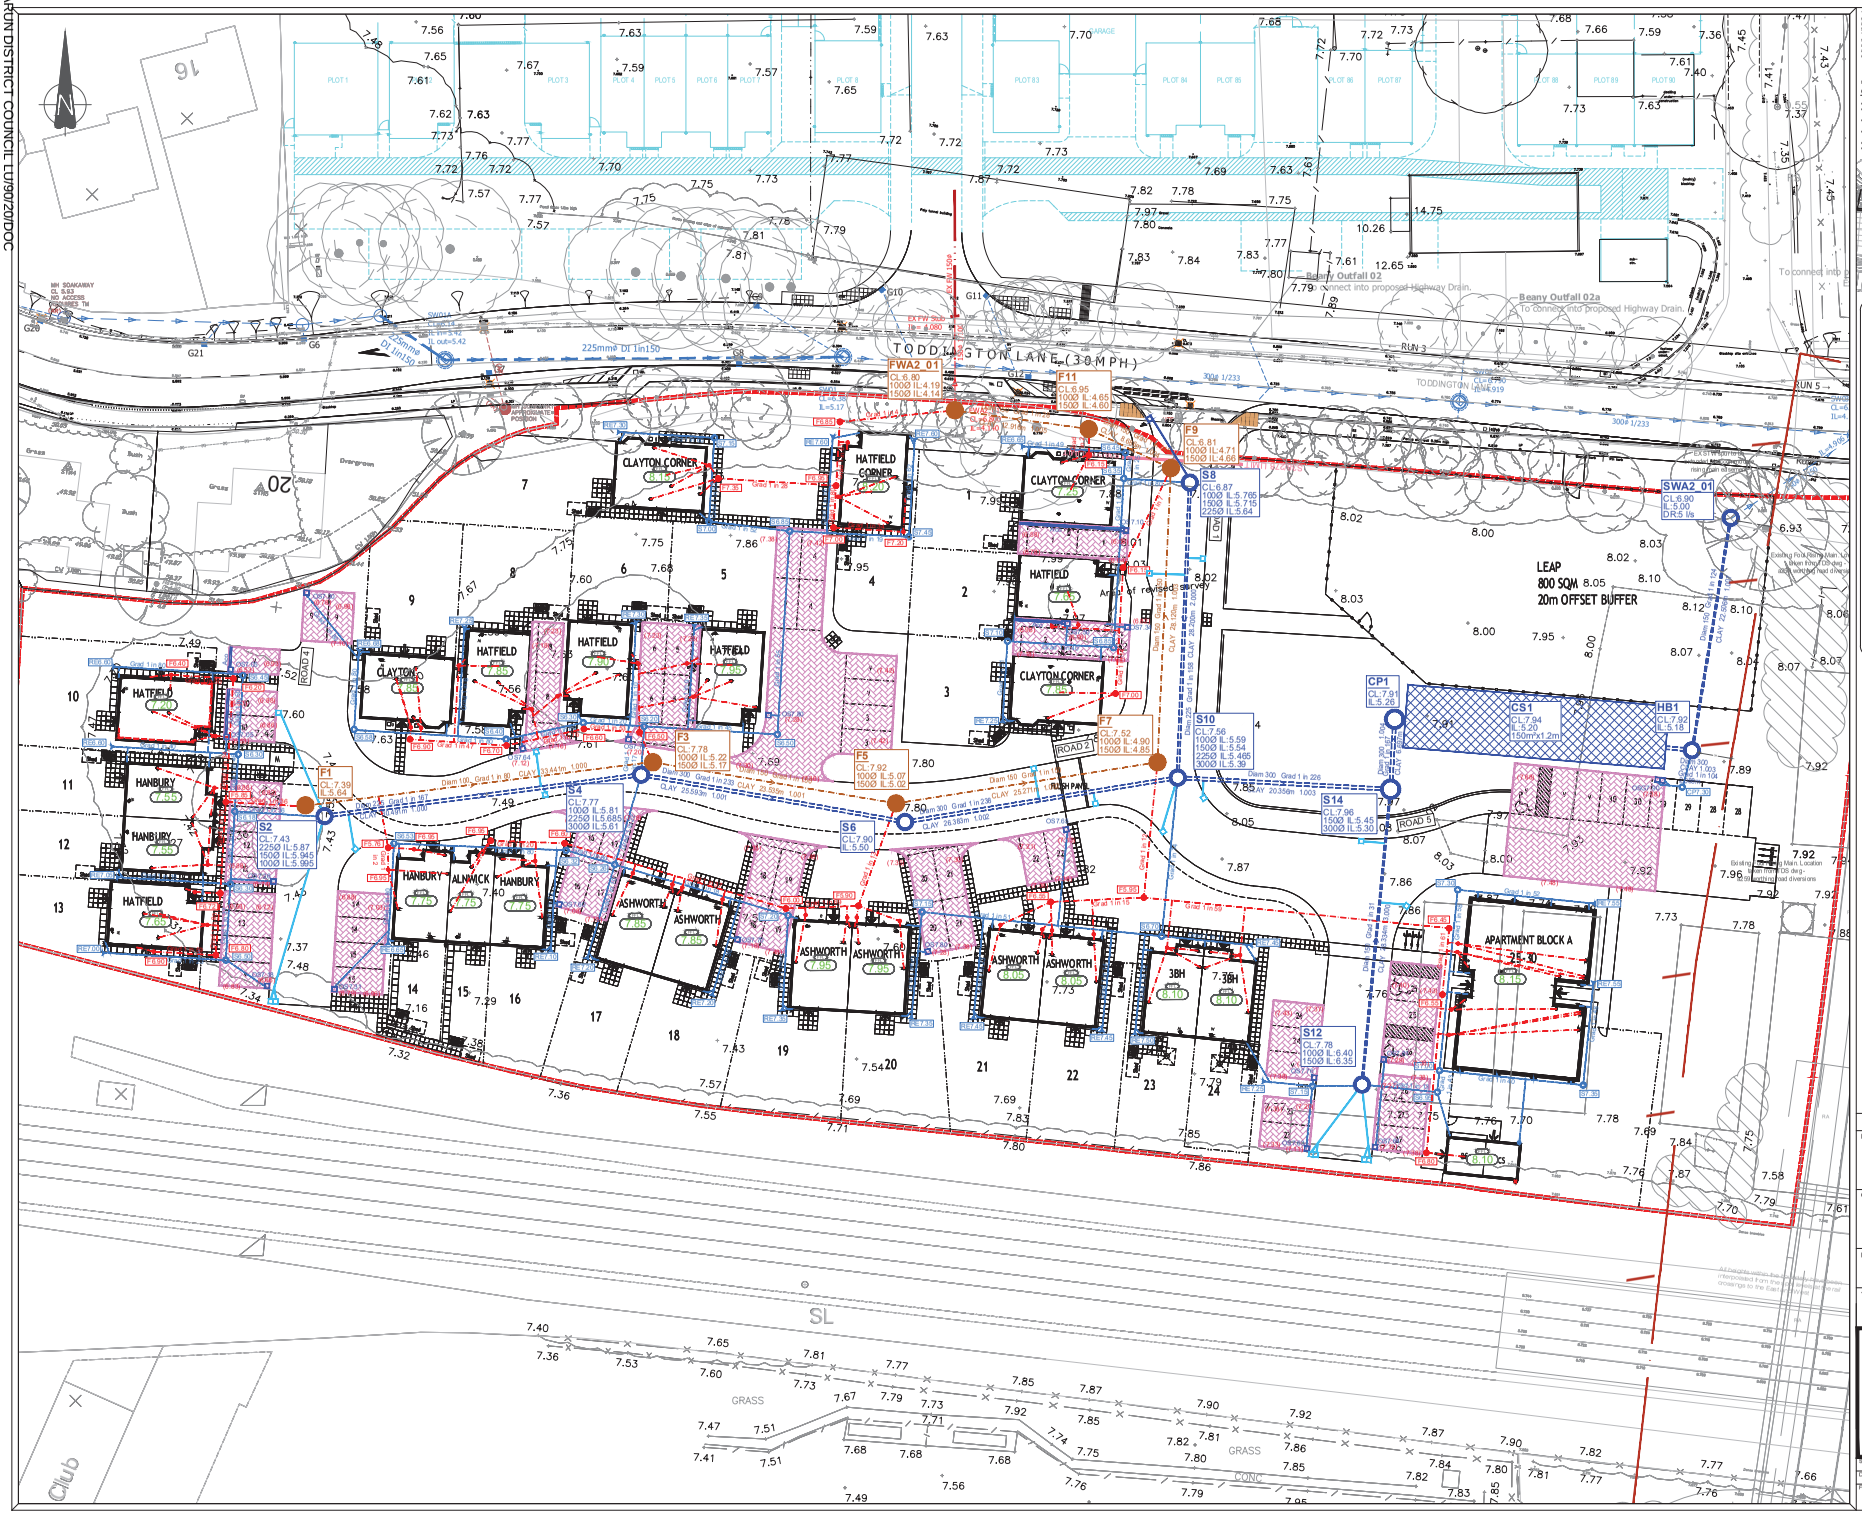

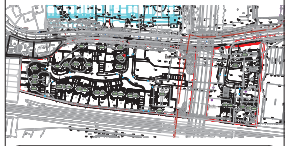

Drainage Legend:

General

- (140.00) Proposed Finished Floor Level
- (139.80) Proposed Garage Slab Level
- Site Boundary

Private Drainage

- Foul Water Sewer (100dnm unless otherwise stated)
- Storm Water Sewer (100dnm unless otherwise stated)
- (144.00) Foul Water 525mm Inspection Chamber (Max. Depth 3000mm)
- (144.80) Storm Water 525mm Inspection Chamber (Max. Depth 3000mm)
- (144.80) Foul Water 300mm Inspection Chamber (Max. Depth 750mm)
- (RE.44.80) Storm Water Rodding Eye & Level (Max. Depth 750mm)
- Aco Drain
- Proposed Cellular Storage
- OS58.40 Proposed Outlet Sump and Level
- Porous Tanked Paving
- SW Sewer & MH
- FW Sewer & MH
- S02 CL.20.00 IL.18.80 SW Manhole Ref. (Cover & Invert Levels)
- F01 CL.20.00 IL.18.80 FW Manhole Ref. (Cover & Invert Levels)
- Proposed Road Gully & Connection
- (80.00) Sub Base Levels
- Existing Rising Main

Rev.	Description	Date	By
J	Private drainage drawing amended to suit ADC comments	28.05.20	TB
H	Private drainage runs amended to suit revised layout.	13.05.20	JE
G	Private drainage runs amended to suit revised layout.	28.02.20	JE
F	OS data added to drawing	17.01.20	TB
E	Private drainage updated to suit new layout	16.12.19	TB
D	New layout added.	16.11.19	TB
C	New layout inserted.	03.10.19	JE
B	Drawing amended to suit clients request.	19.09.19	TB
A	Plot 11 private storm drainage amended to suit clients comments	03.09.19	TB
	First issue	16.08.19	TB

Drawing Status: **FOR CONSTRUCTION**

Client: PERSIMMON Together, we make a home

Project: Littlehampton, West Sussex

Title: Private Drainage Layout, Sheet 1 of 2

BANNERS GATE
CIVIL, STRUCTURAL & ARCHITECTURAL DESIGN SERVICES
10-11 Birmingham Street, Halesowen, West Midlands B63 3HN
Tel: 0121 607 1500 Fax: 0121 607 1501
E-mail: mail@bannergate.com

Scale	A1 @ 1 : 250	Drawn	CS
Date	August 2019	Checked	TB
File	19163 / dwgs / civils / current	Drawing	19163 / 121J