


Block Plan Showing vehicular crossover
for 2 Elspring Mead

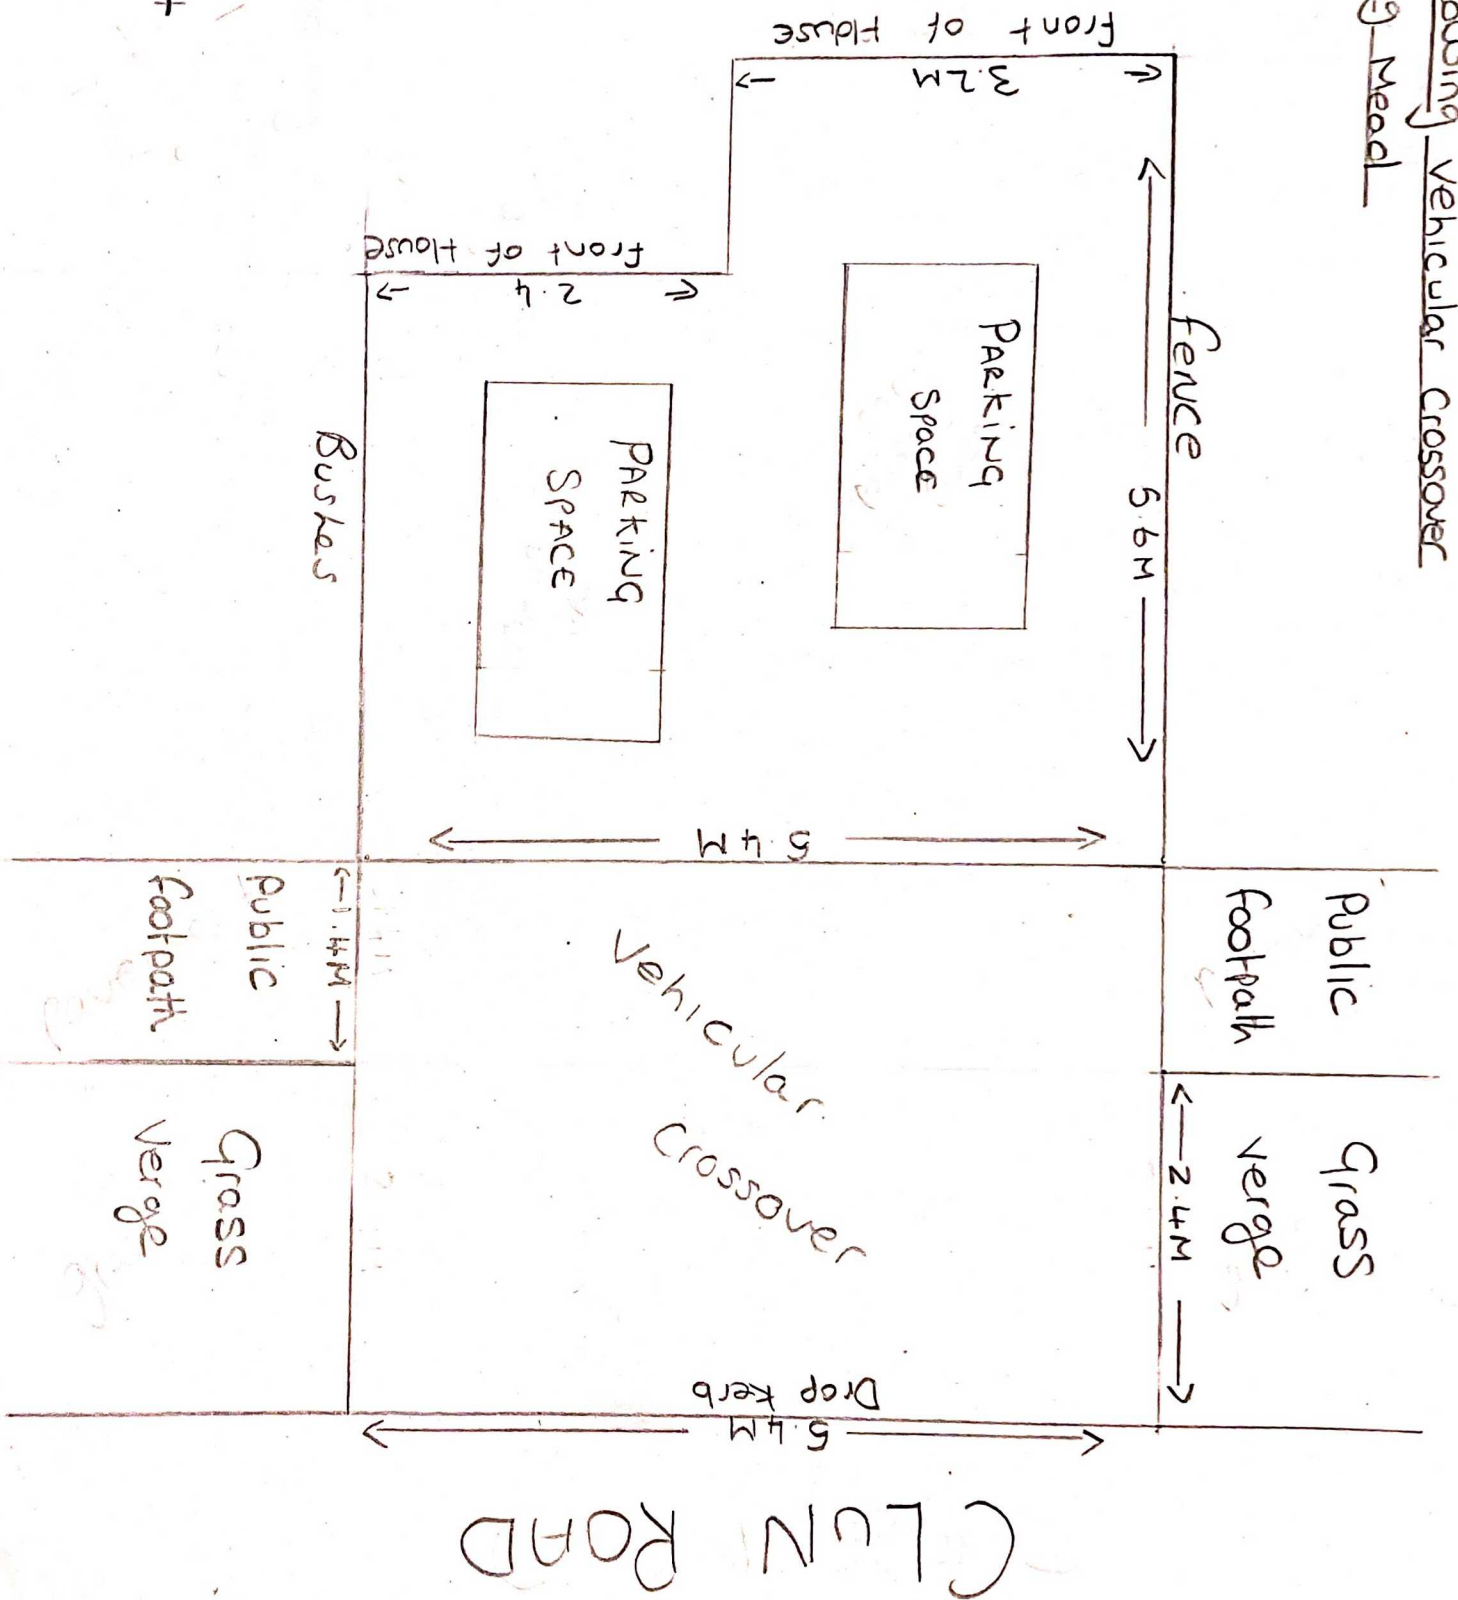

Paper size A4
Scale 1:50