


General Notes:

Do not scale dimensions from this drawing, unless for Planning purposes.

The Contractor is responsible for checking all dimensions on site prior to commencement of the works.

This drawing is to be read in conjunction with the specification.

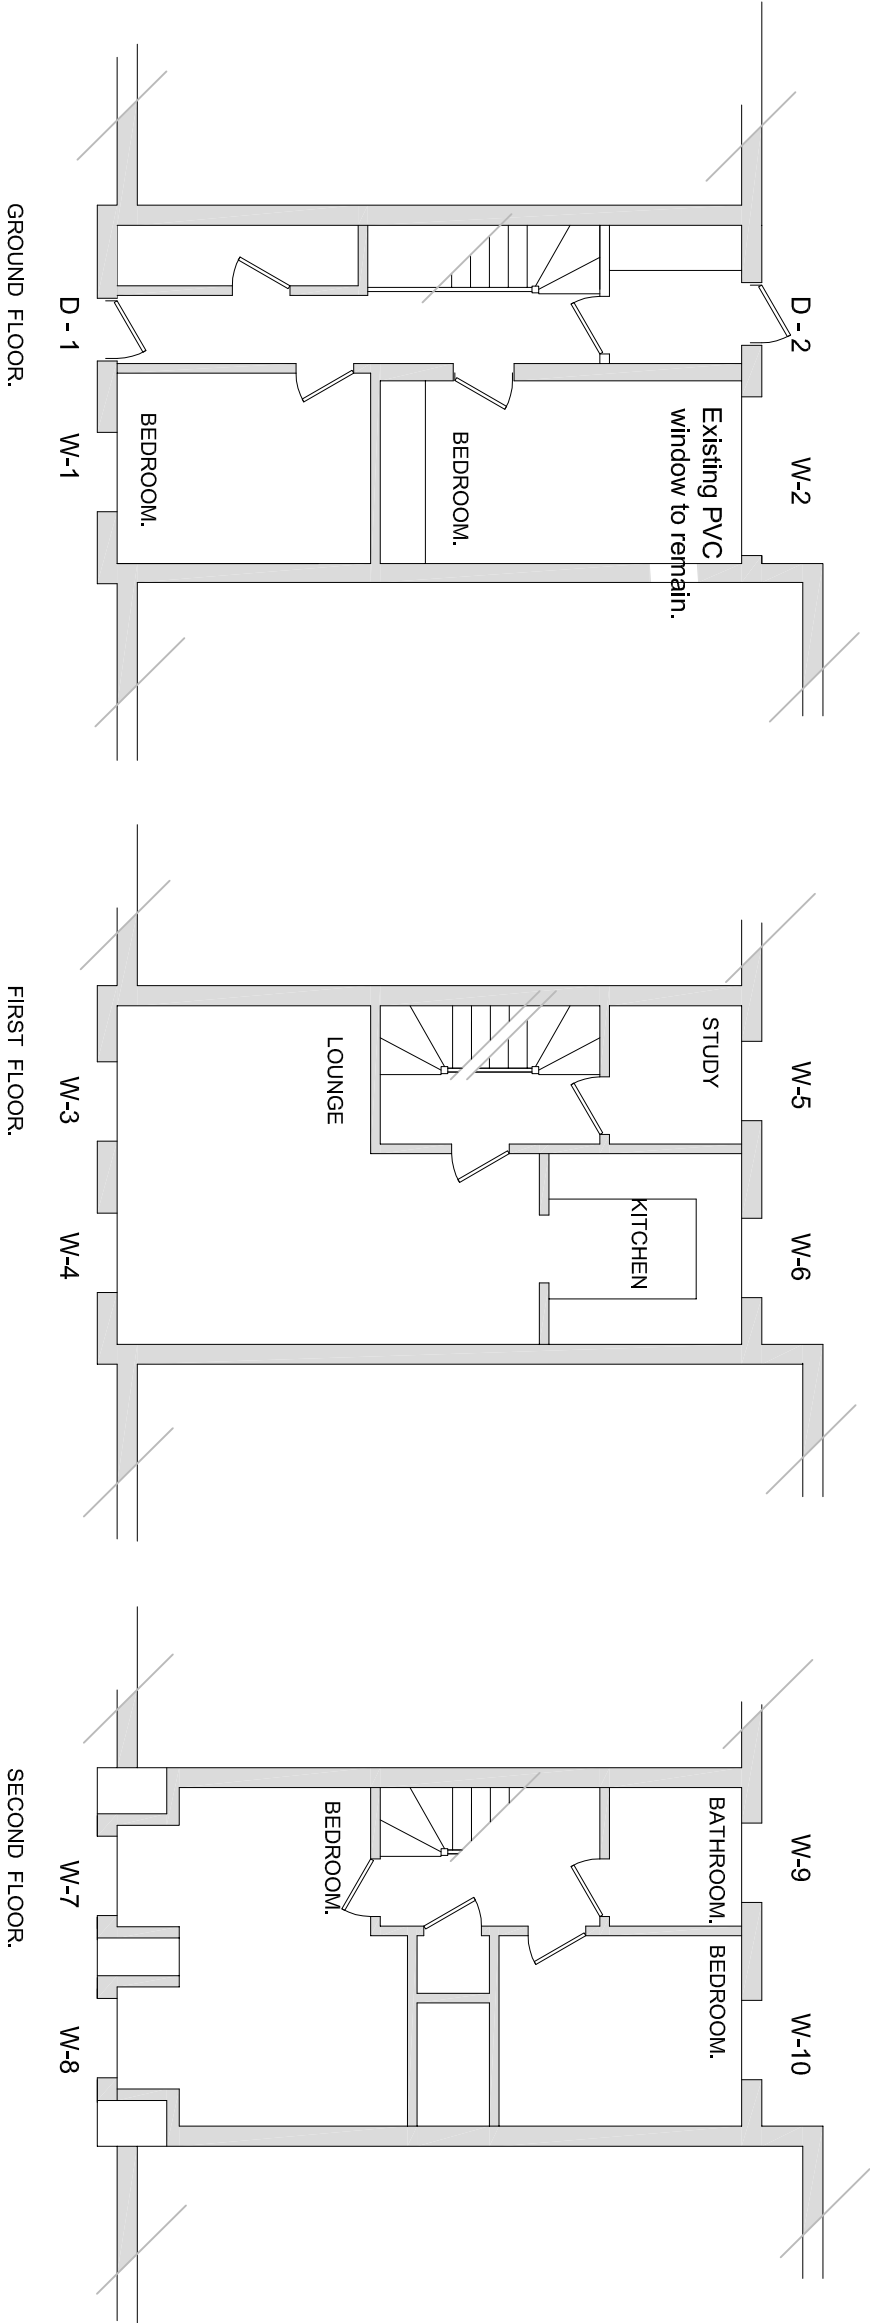

Key Plans

Brian Elstone Surveying Services Ltd Brian Elstone, MCIOB, MCABE Building Surveyor and Architectural Consultant CDM Consultant 6 Canterbury Road, Rustington, West Sussex, BN16 3JA Phone: 01903 784884, Mobile: 07710 593021. Email: brian@elstone.biz					
Client: Mr & Mrs P. Van Peborgh, 2 The Old Warehouse Mews, Littlehampton BN17 5GE			Revision	Date	Description
Project: Window & Door Replacement			Scale:	Date:	Drawn By:
Drawing Title: Key Plans			1:100	-	BE
			Drawing Number:	1734/002	Revision: -